
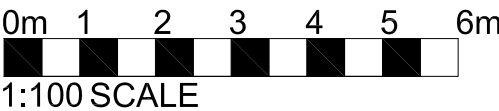
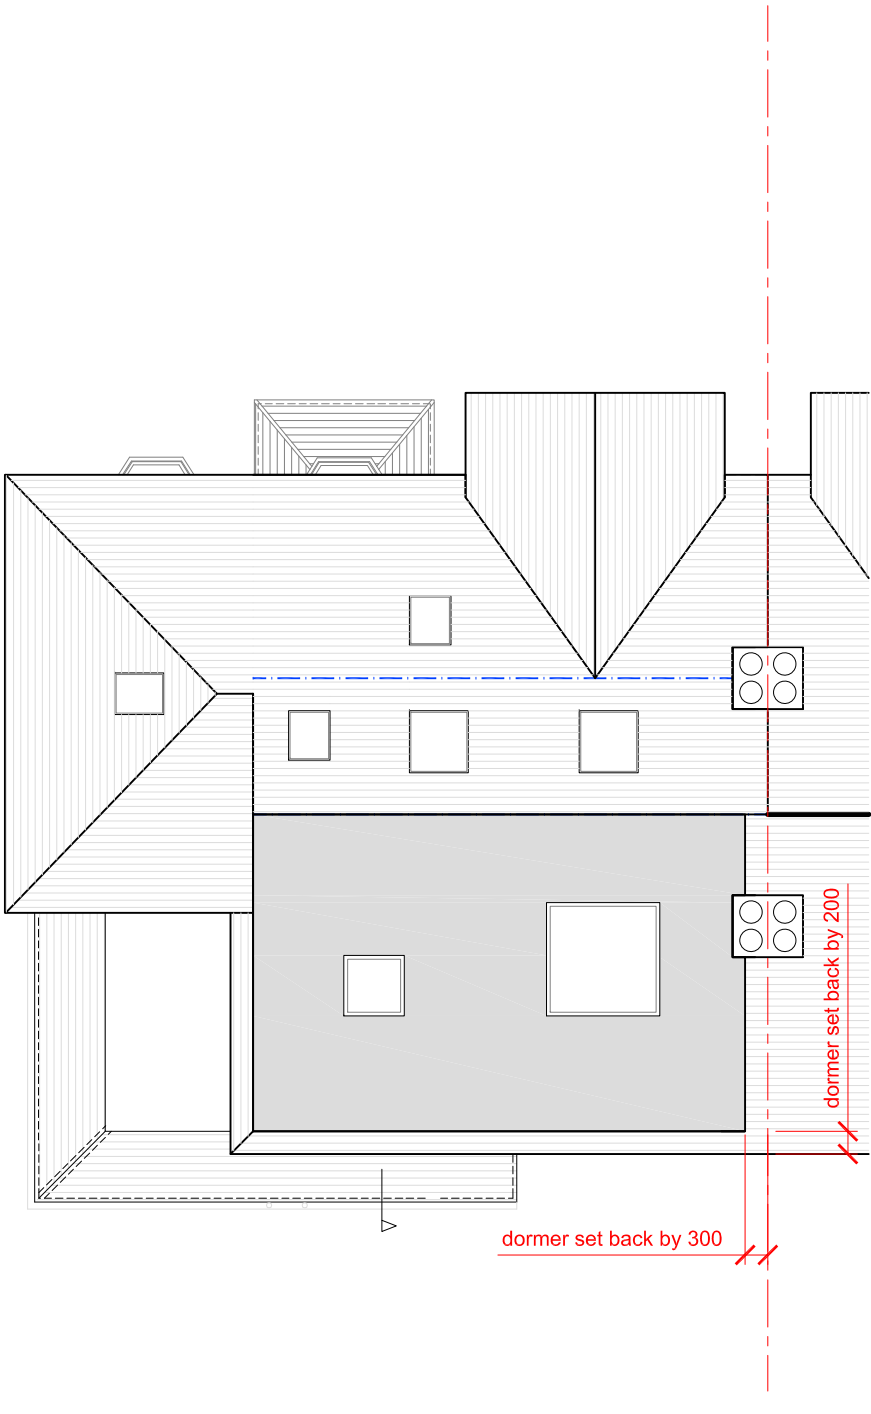
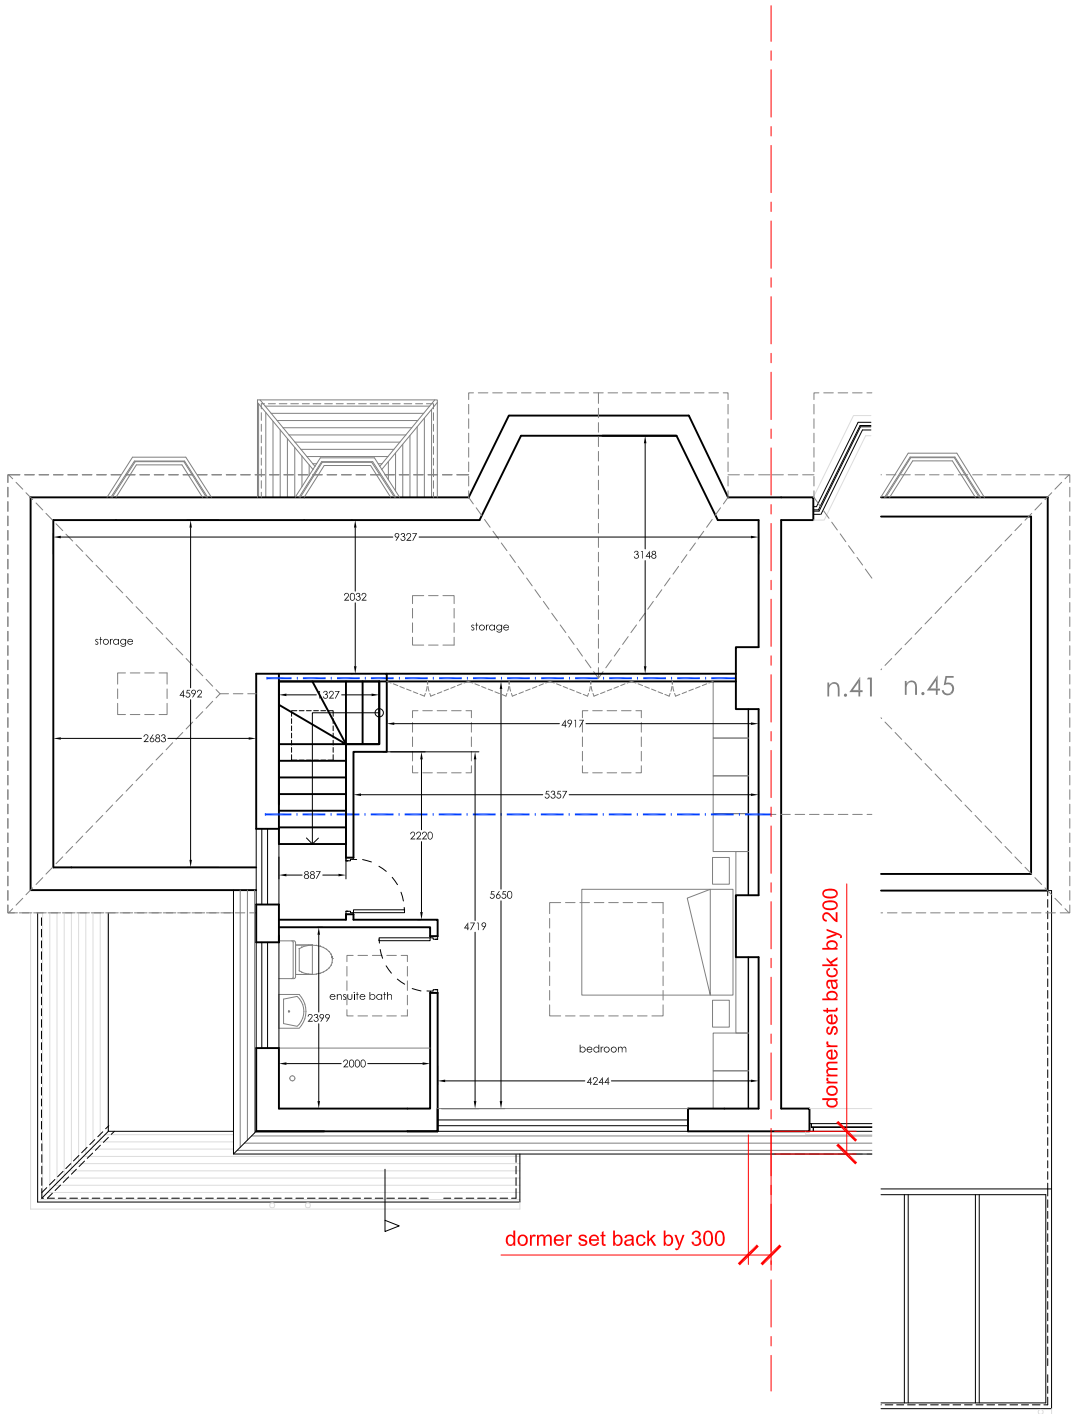


proposed first floor

proposed loft floor plan

proposed roof plan

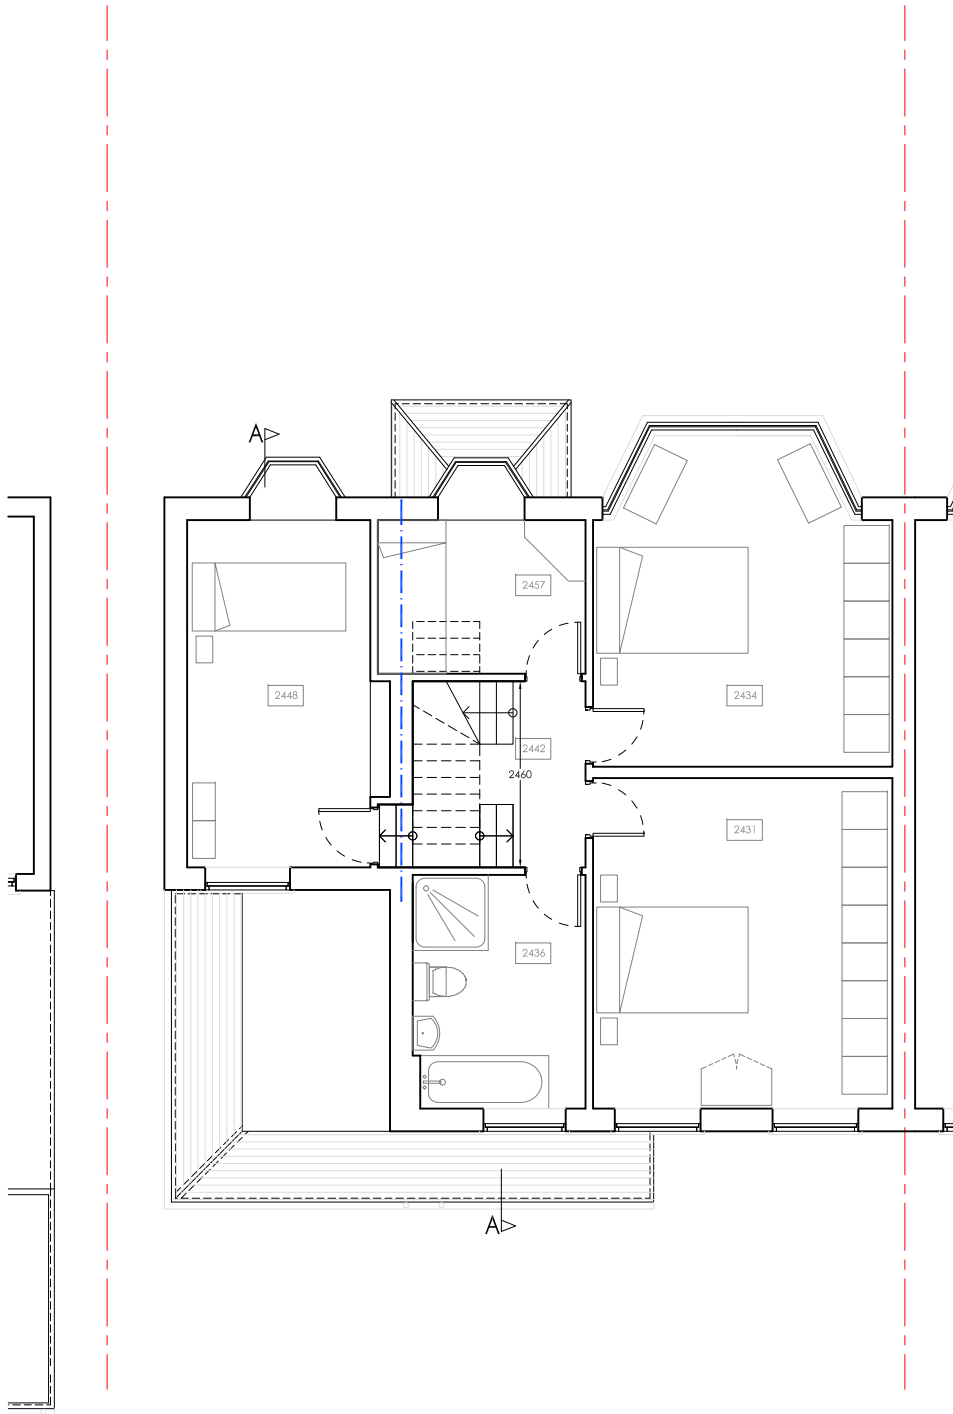

rev01: 30/08/20 - dormer set in by 300mm from shared boundary after planner's comment.