

EXISTING BLOCK PLAN

Scale 1:500

Application: COL – Rear outbuilding			
Client:	Mr Abel Olagunju	Date:	20th October 2017
Site:	16 Fir Tree Avenue West Drayton, UB7 9ES	Drawn By:	Gurps Benning
Scale:	Refer to Drawing @ A3	Dwg.No:	GTD488 – 01COL

G T DESIGNZ LTD <i>Building Designs & Technical services</i>	
GT Designz Ltd, 5th Floor, Hyde Park Hayes 3, 11 Millington Road, Hayes, UB3 4AZ.	Tel : 0208 212 7981 Mob : 07854 351 934 Email : enquiries@gtdesignzLtd.com

REV/NOTES:

Where building to the boundaries the adjacent owner is to be informed under the terms of the Party Wall Act 1996 and its provisions followed. Where building over boundaries the adjacent owner is to be served notice under section 65 of the Town & Country Planning Act 1990.

©This drawing and the works depicted are the copyright of GT Designz LTD and may not be reproduced or amended except by written permission of GT Designz LTD.

Metres




SCALE 1 : 100



Coal Store

7906 mm

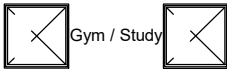

8459 mm


PROPOSED SITE LAYOUT
Scale 1:100

Application: COL – Rear outbuilding			
Client:	Mr Abel Olagunju	Date:	20th October 2017
Site:	16 Fir Tree Avenue West Drayton, UB7 9ES	Drawn By:	Gurps Benning
Scale:	Refer to Drawing @ A3	Dwg.No:	GTD488 – 03COL

G T DESIGNZ LTD
Building Designs & Technical services

GT Designz Ltd, 5th Floor, Hyde Park Hayes 3, 11 Millington Road, Hayes, UB3 4AZ.	Tel : 0208 212 7981 Mob : 07854 351 934 Email : enquiries@gtdesignzltd.com
---	--





Copyright © 2017 GT Designz LTD
(All rights reserved)

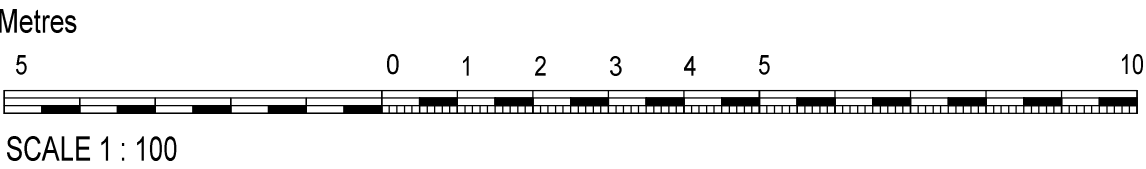

REV/NOTES:

Where building to the boundaries the adjacent owner is to be informed under the terms of the Party Wall Act 1996 and its provisions followed. Where building over boundaries the adjacent owner is to be served notice under section 65 of the Town & Country Planning Act 1990.

©This drawing and the works depicted are the copyright of GT Designz LTD and may not be reproduced or amended except by written permission of GT Designz LTD.

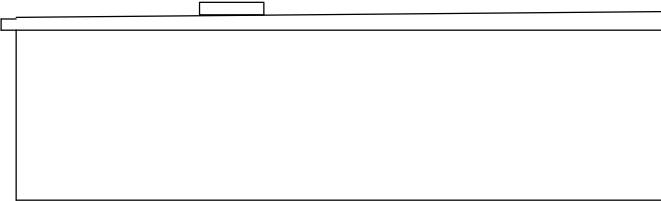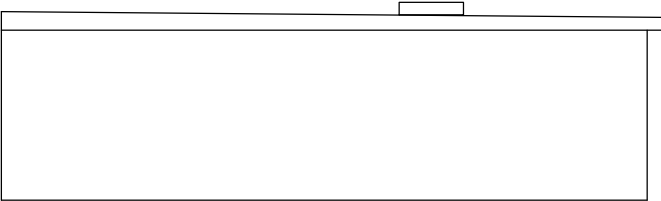 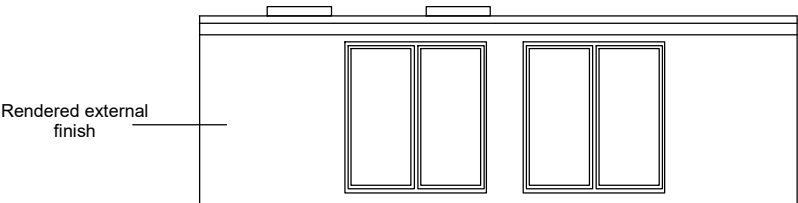

PROPOSED ELEVATIONS
Scale 1:100

Application:			
COL – Rear outbuilding			
Client:	Mr Abel Olagunju	Date:	20th October 2017
Site:	16 Fir Tree Avenue West Drayton, UB7 9ES	Drawn By:	Gurps Benning
Scale:	Refer to Drawing @ A3	Dwg.No:	GTD488 – 04COL

G T DESIGNZ LTD
Building Designs & Technical services

GT Designz Ltd, 5th Floor,
Hyde Park Hayes 3,
11 Millington Road,
Hayes,
UB3 4AZ.

Tel : 0208 212 7981

Mob : 07854 351 934

Email : enquiries@gtdesignzltd.com