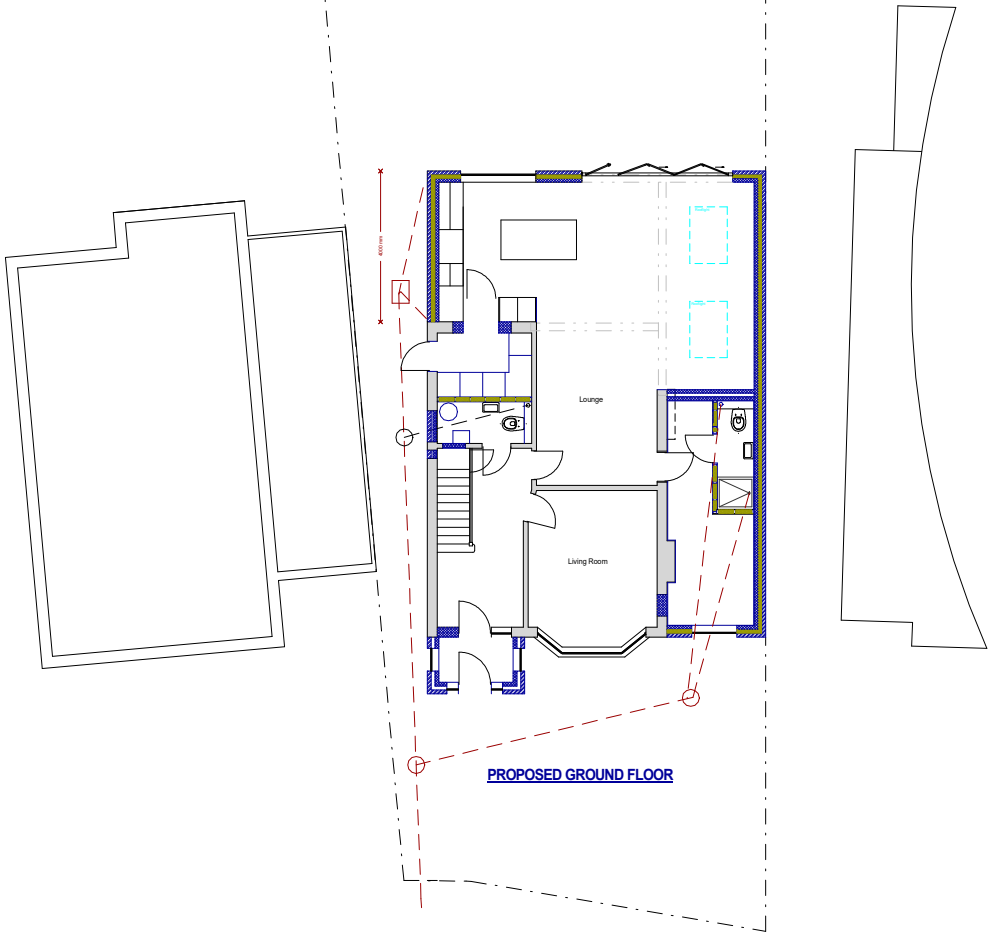

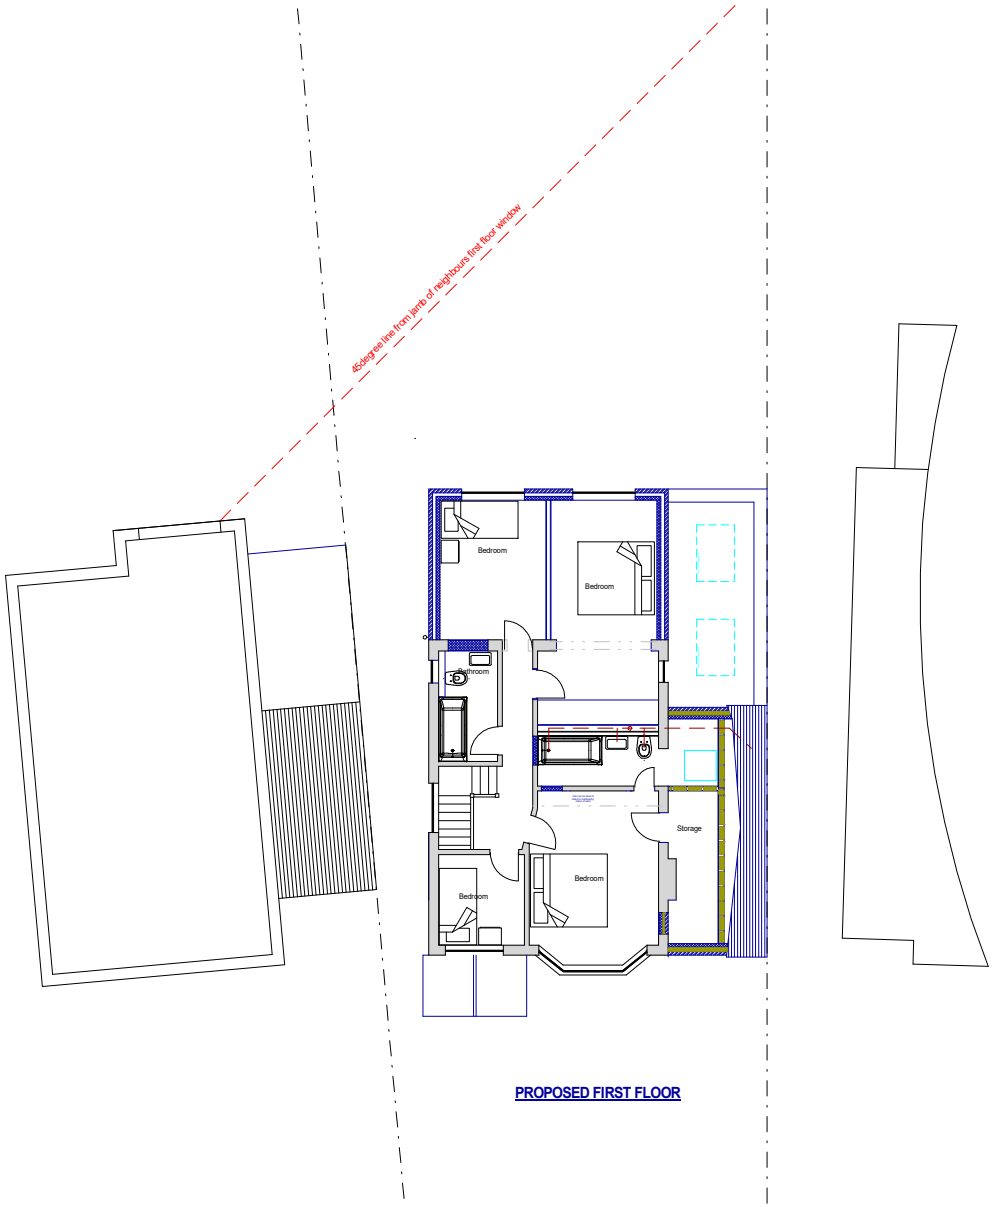

91 St Georges Drive
Ickenham

SCALE 1:50
0 1m 2m 3m 4m 5m

PLAN	Proposed Block Plan
PROJECT	Extension and Loft Conversion

General Notes:
1. All dimensions to be checked on site prior to construction any discrepancies should be reported to the highford design
2. All drawings are indicative of architects visual requirements only and show design intent only.
As the drawings are to scale the dimensions of drawings can vary on printing dwwg's on site for setting-out
Copyright - **Highford Design 2022**
This drawing should not be used to calculate areas for the purpose of valuations. All dimensions to be checked on site by contractor and such dimensions to be their responsibility.

DWG No.
10
Rev: -

Date: July 2022
Project: 30 St Georges Drive, Ickenham
Scale 1:50 @ A0
Checked: AW
Drawing Title: Plans
Status: Planning
Job No: 406

Highford
Design and Build Limited
27 Bellamy Close, Ickenham, Middlesex, UB10 8SJ
email: info@highfordesign.co.uk - web: www.highfordesign.co.uk
telephone: 01895 622575 - mobile: 07957 340205