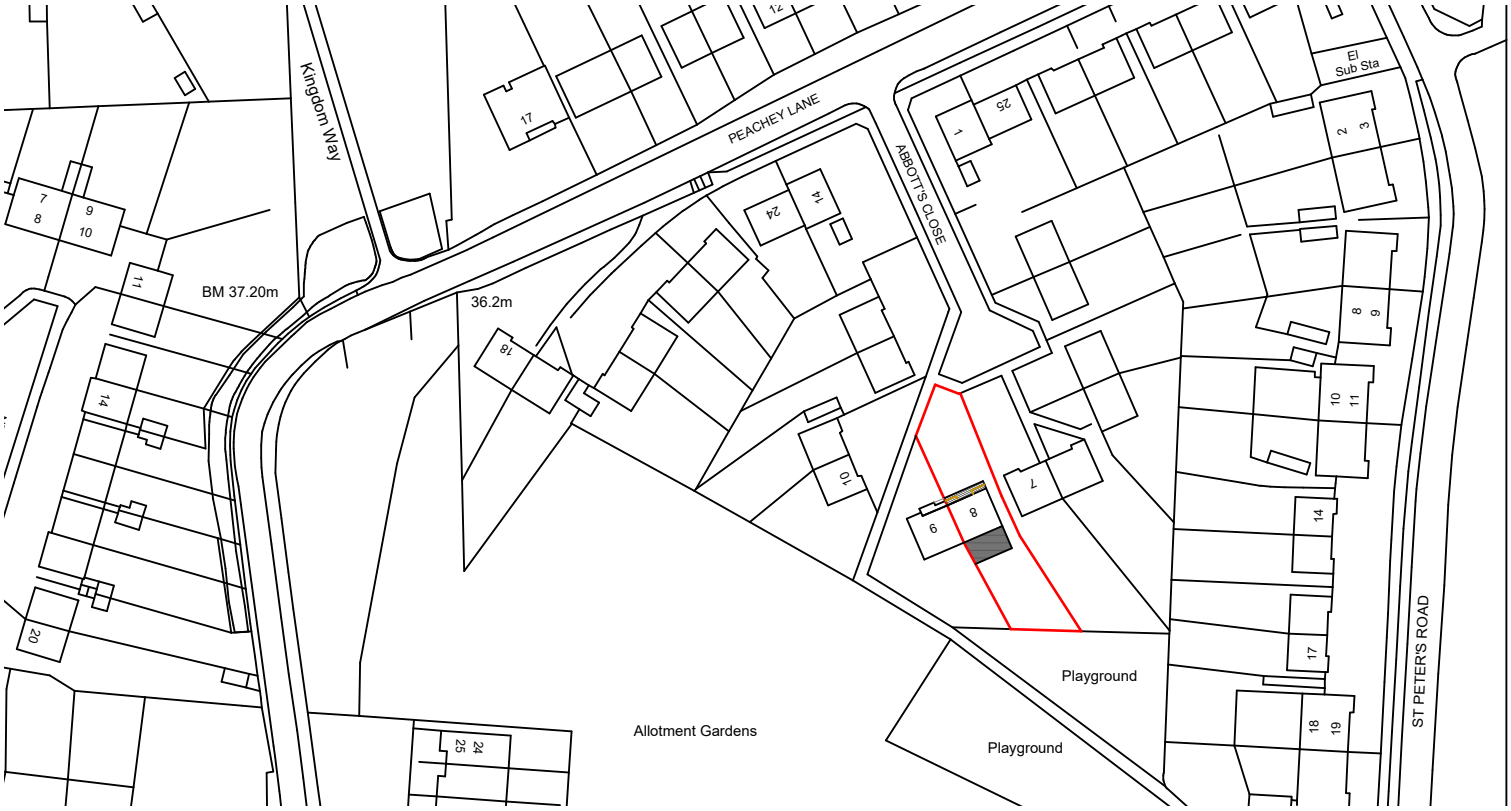



Location Plan

Scale:1:1250

1:1250

5 20

0 10 50 100 Meter

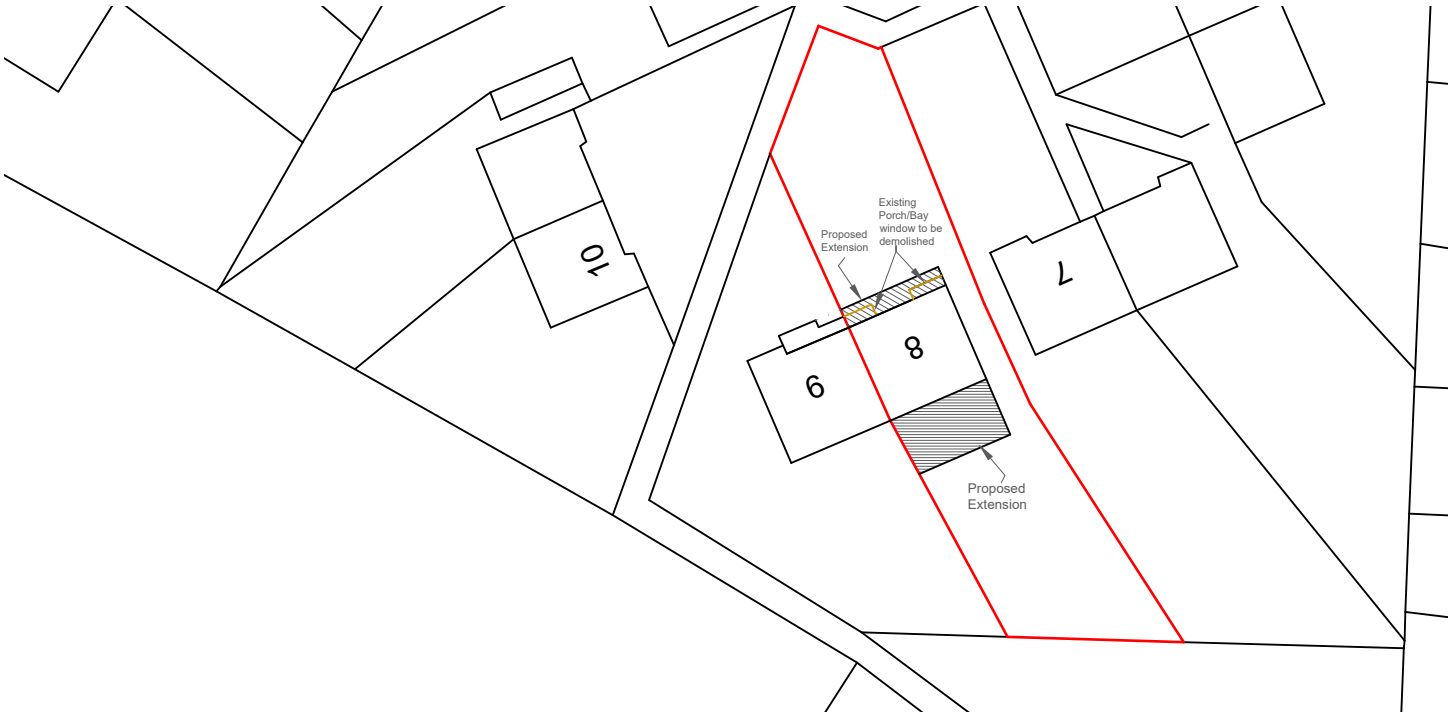

Block Plan

Scale:1:500

1:500

5 20

0 10 50 Meter

LB Archigroup	Project: 8 Abbott's Close Uxbridge UB8 3RY	Title: Location Plan Block Plan	Scale: 1:1250/500@A3 Date: 03.11.2026 Drawing No.: LBA 5006H/2 - 05/LB Revision

info@lbarchigroup.co.uk Mob: 07710410150