
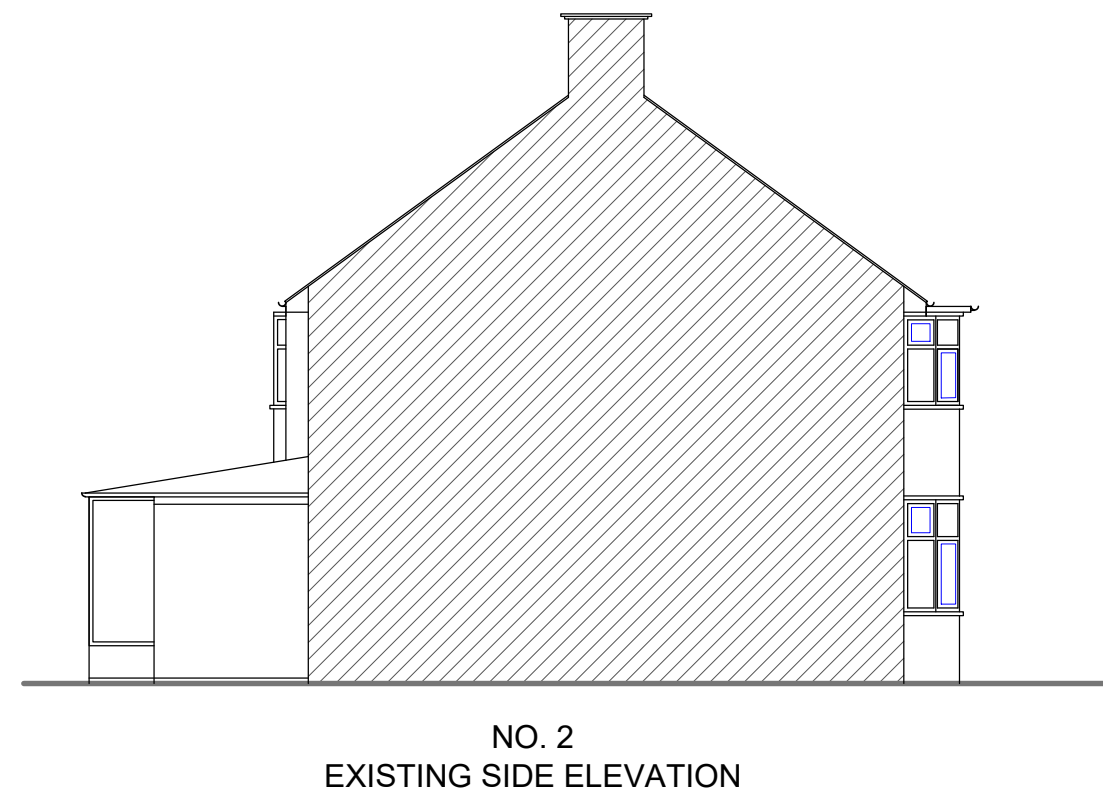


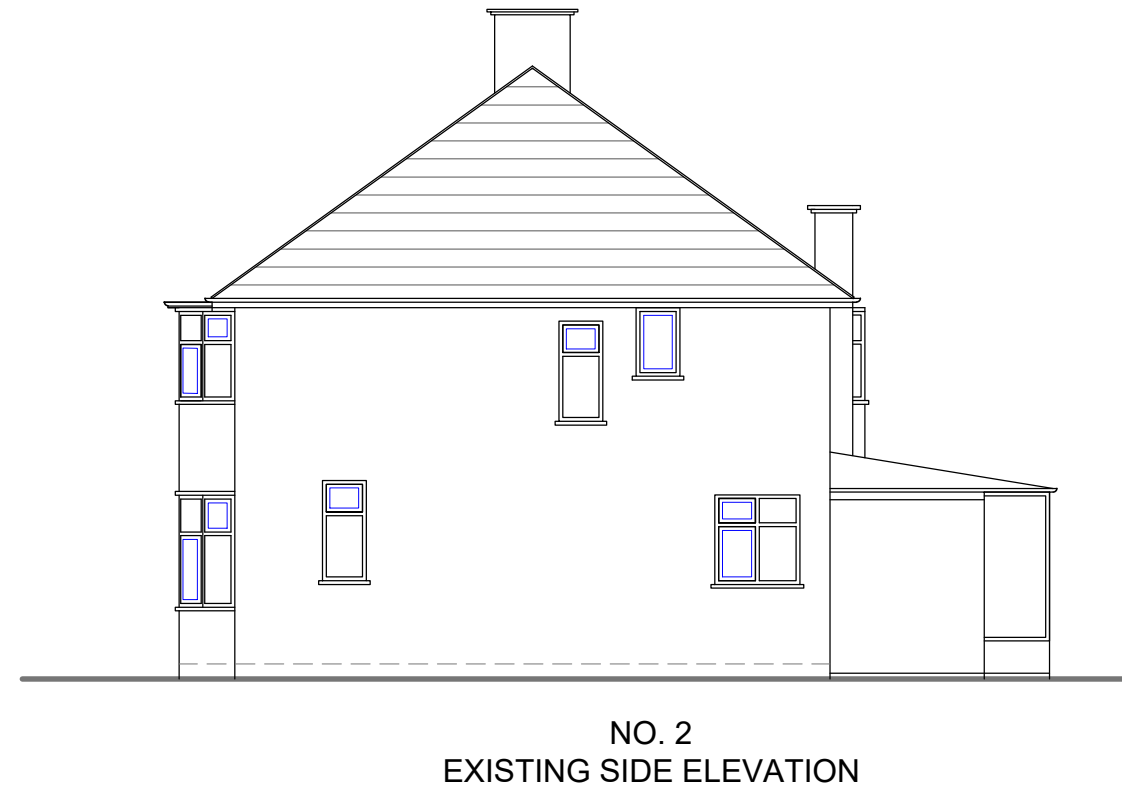

NOTES :

[illegible]

Client: MR. JAGTAR SINGH

Job Title

2 COLBROOK AVENUE
HAYES
UB3 1TG

Drawing Title
EXISTING ELEVATIONS

Scale: 1 : 100 (A3)

Date: APRIL 2021

Checked by:	Drawn by: RS
-------------	--------------

Drg No. TP/466-2/L02	Rev.
-------------------------	------

