
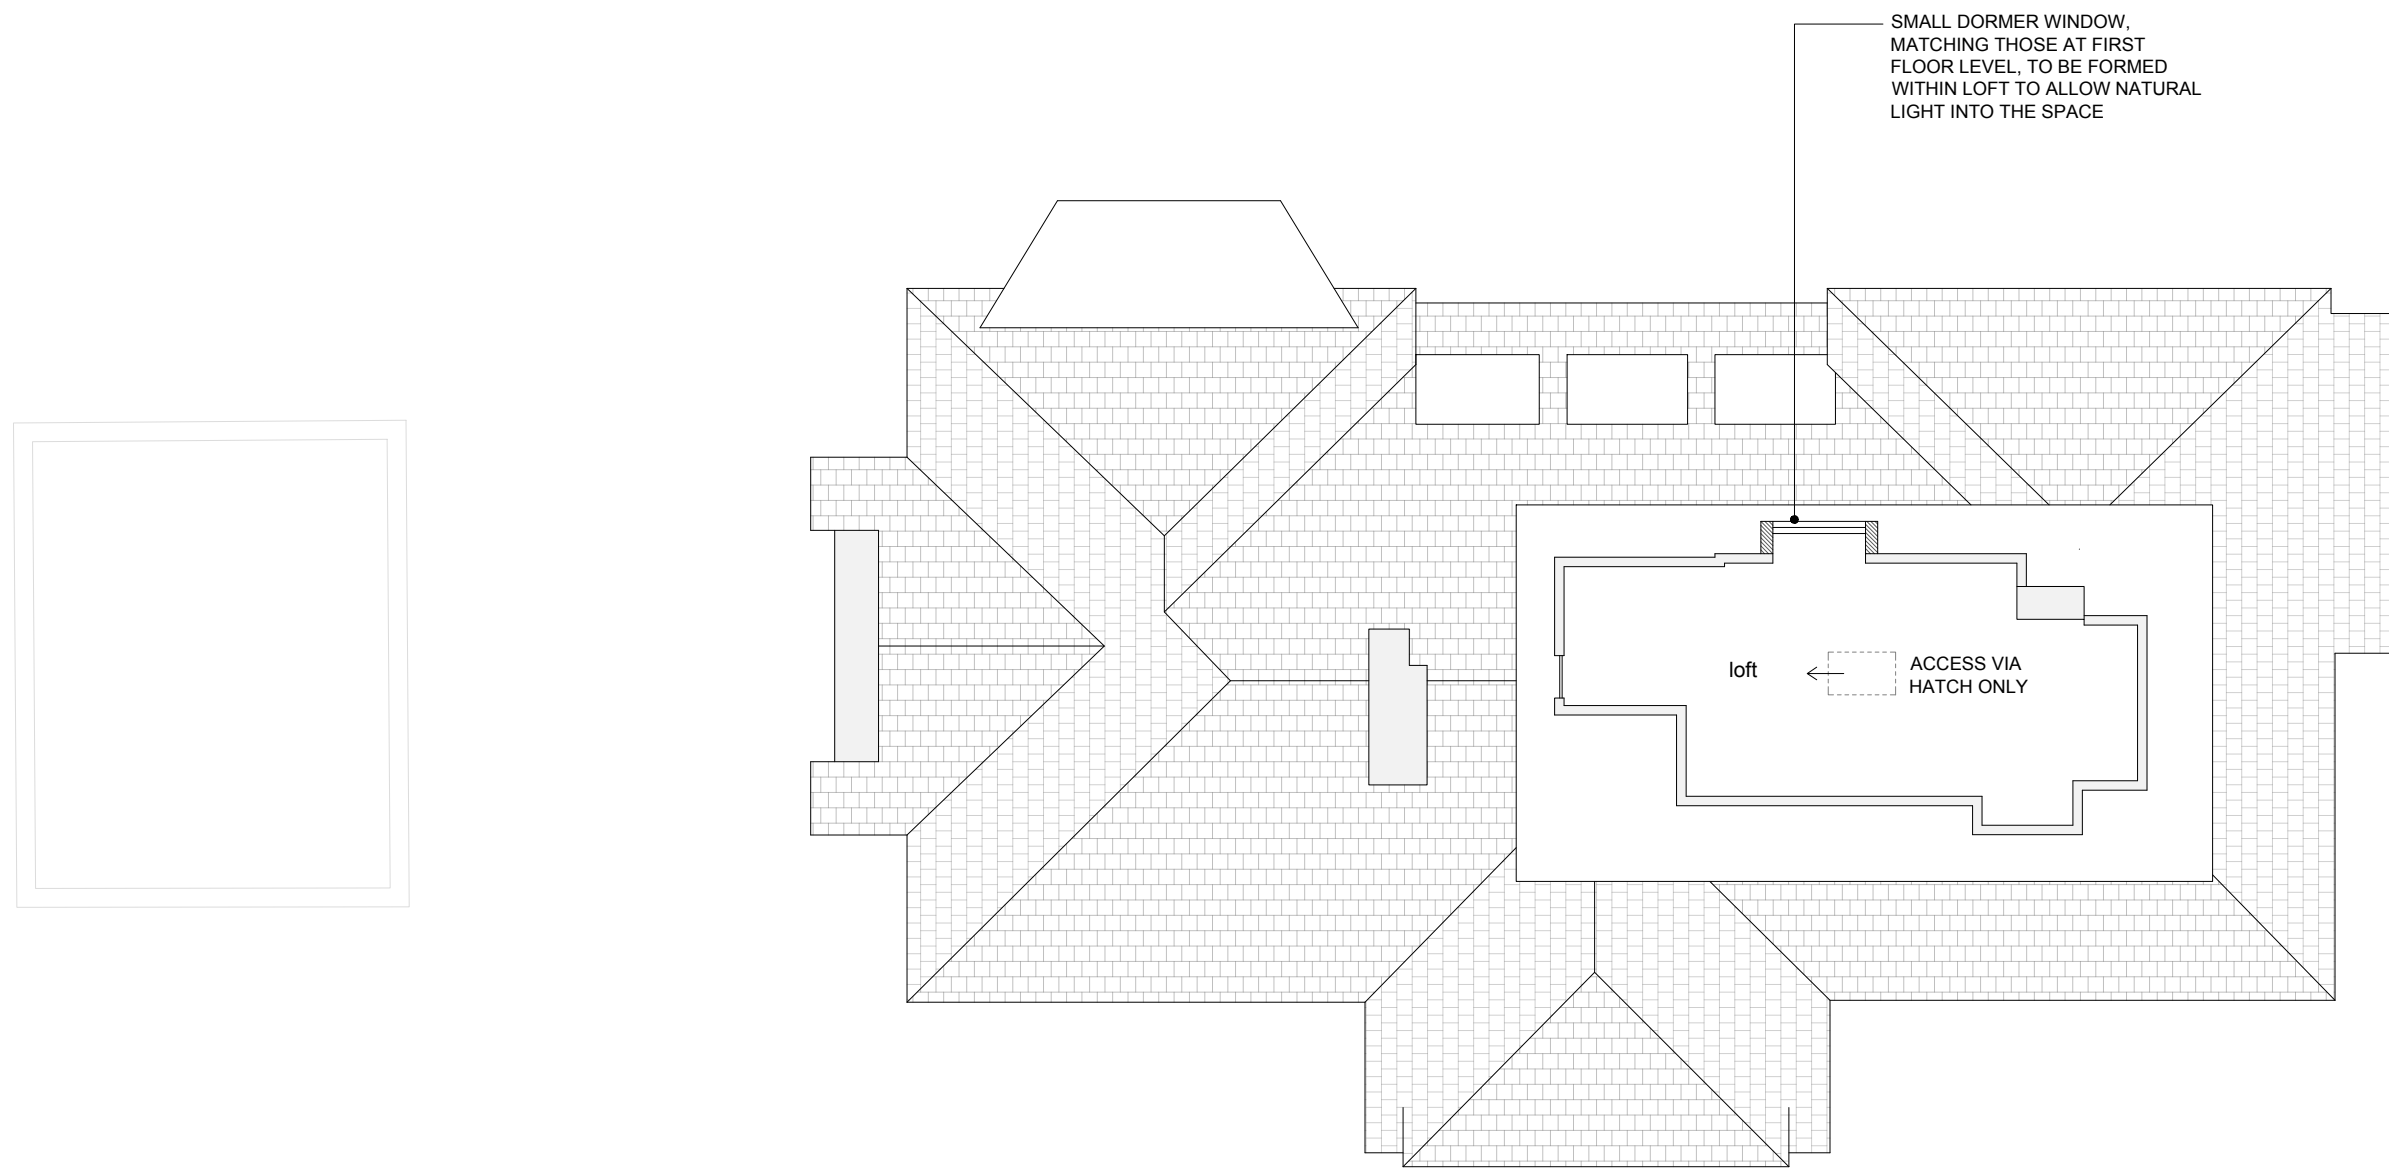


NO.	REVISION	DATE
TITLE:		
Proposed Plans		
PROJECT:		
No. 19 Eastbury Road, Northwood		
CLIENT:		
Private Client		
DRAWING STATUS:		
Planning		
SCALE:	SHEET:	DATE:
1:100	A1	Sep 2026
DRAWING REF.:	REV:	
004	-	

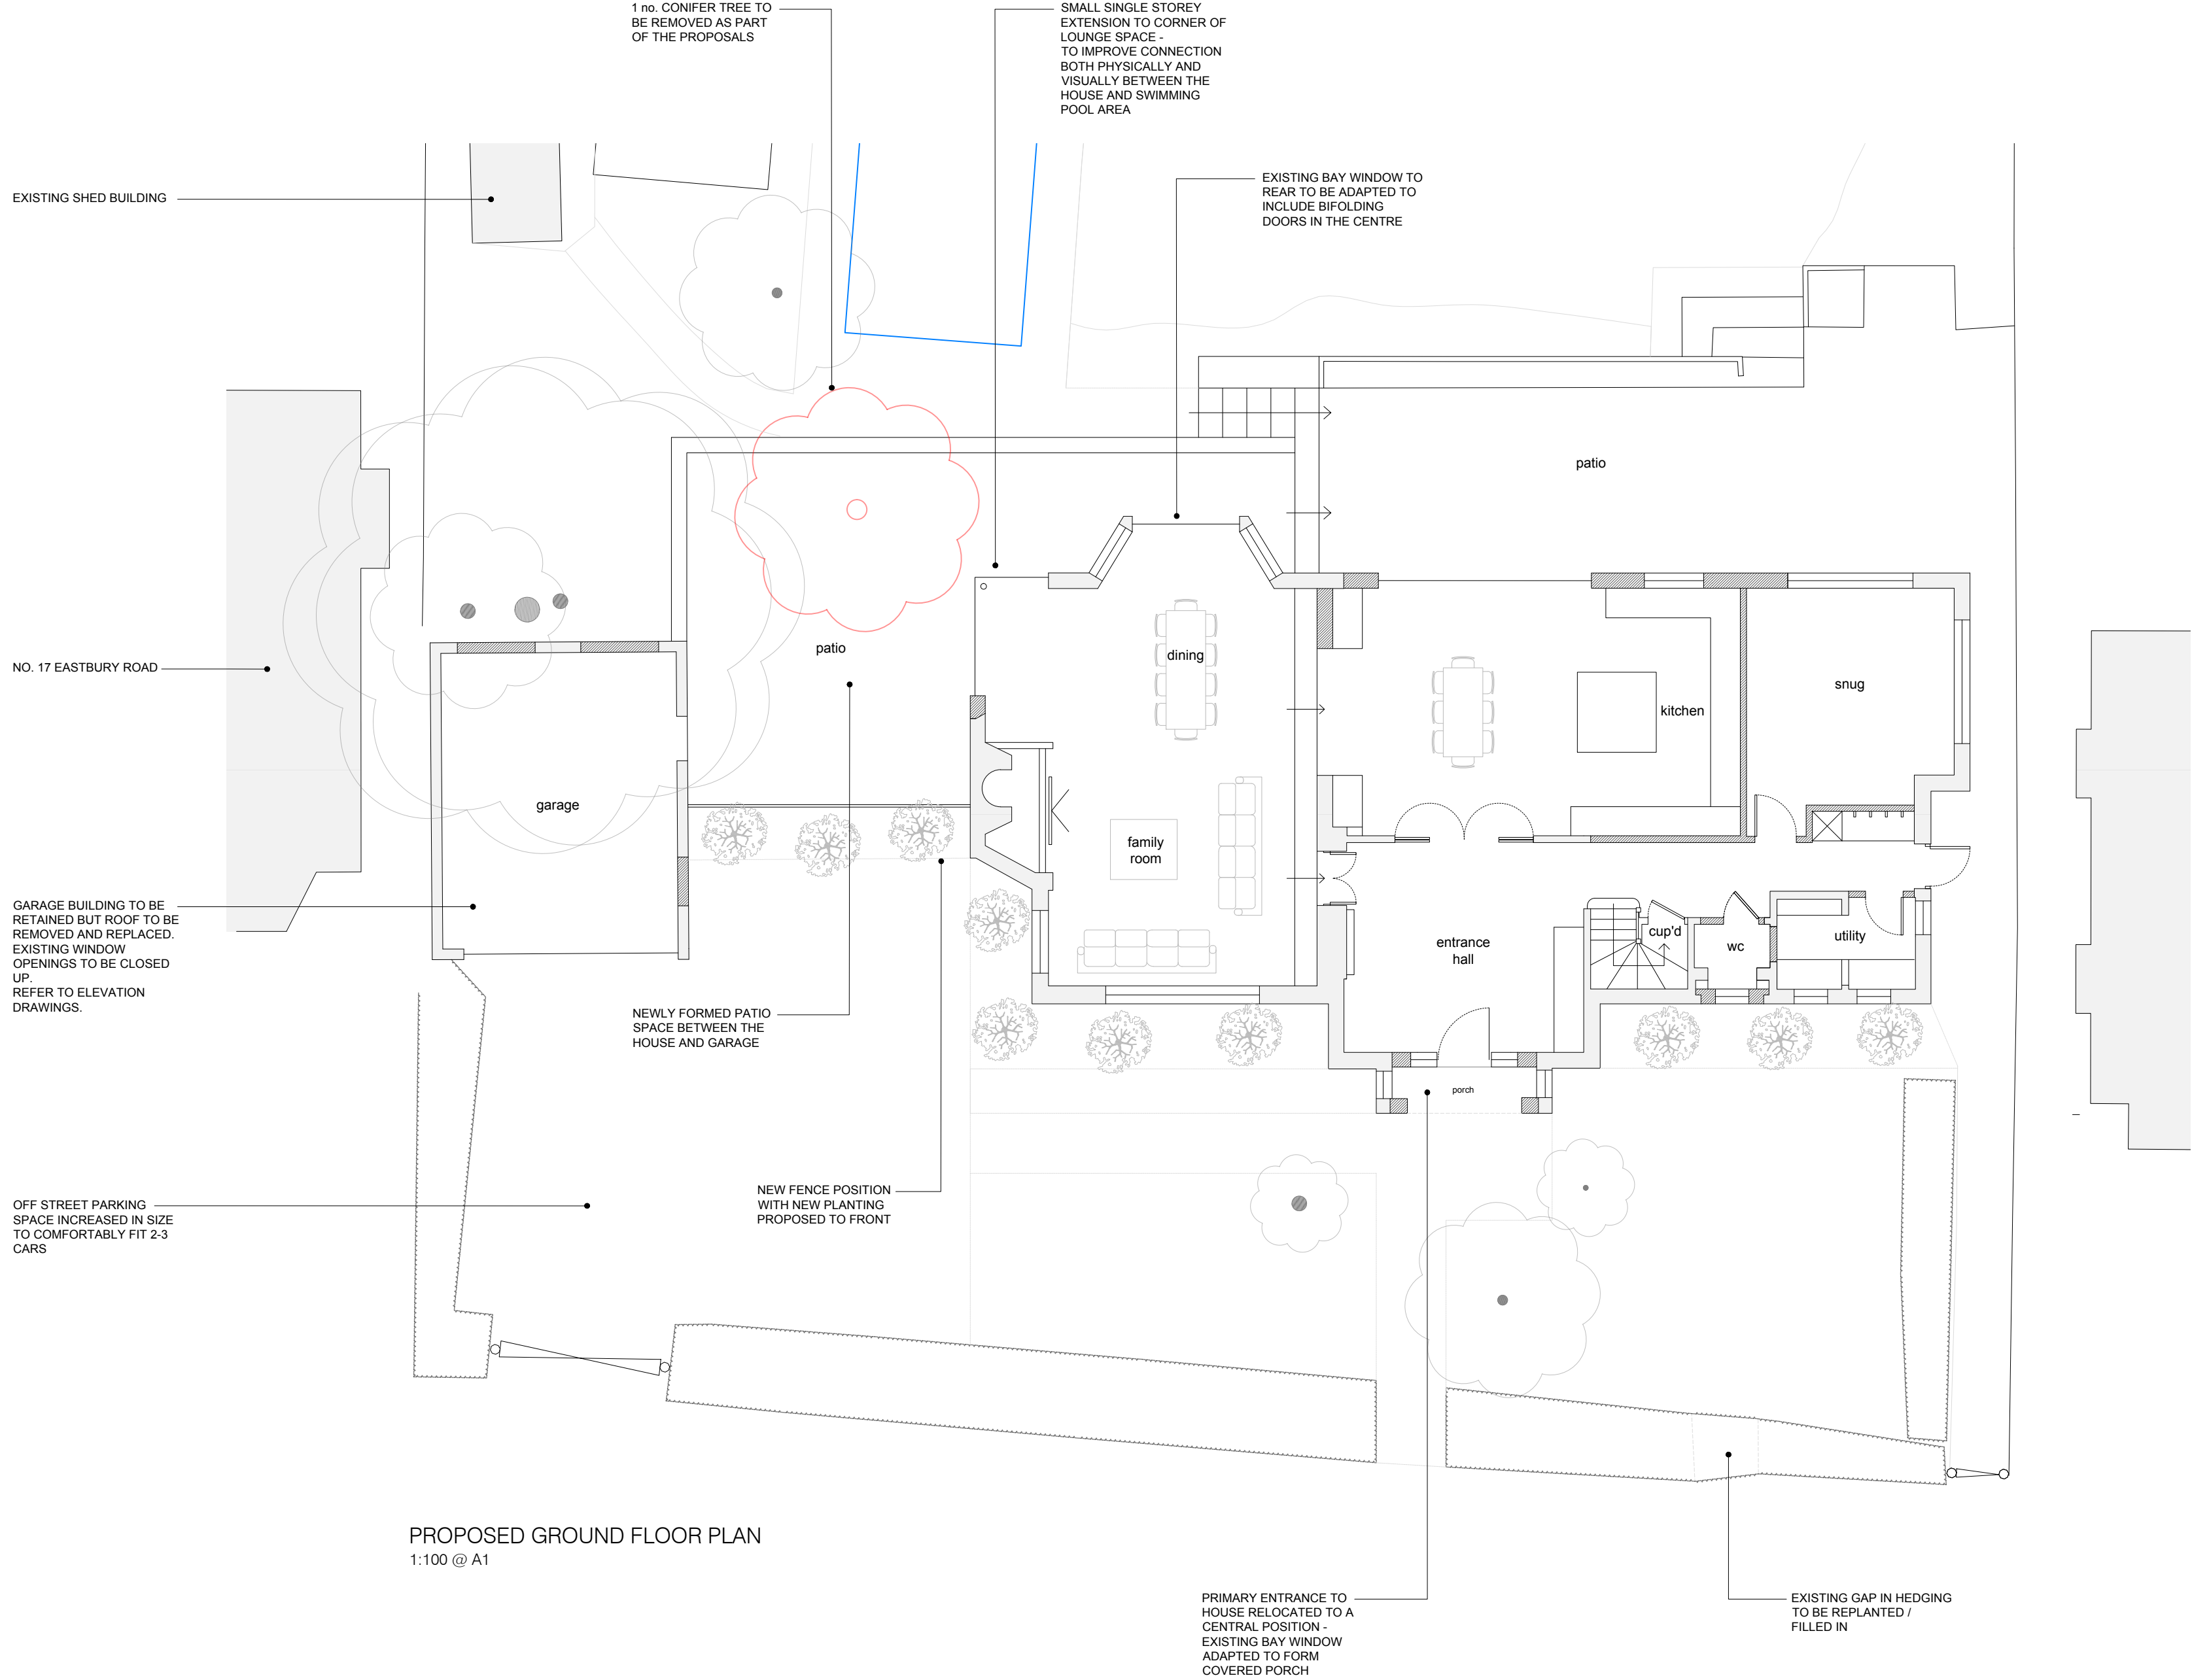

PROPOSED SECOND FLOOR PLAN
1:100 @ A1