


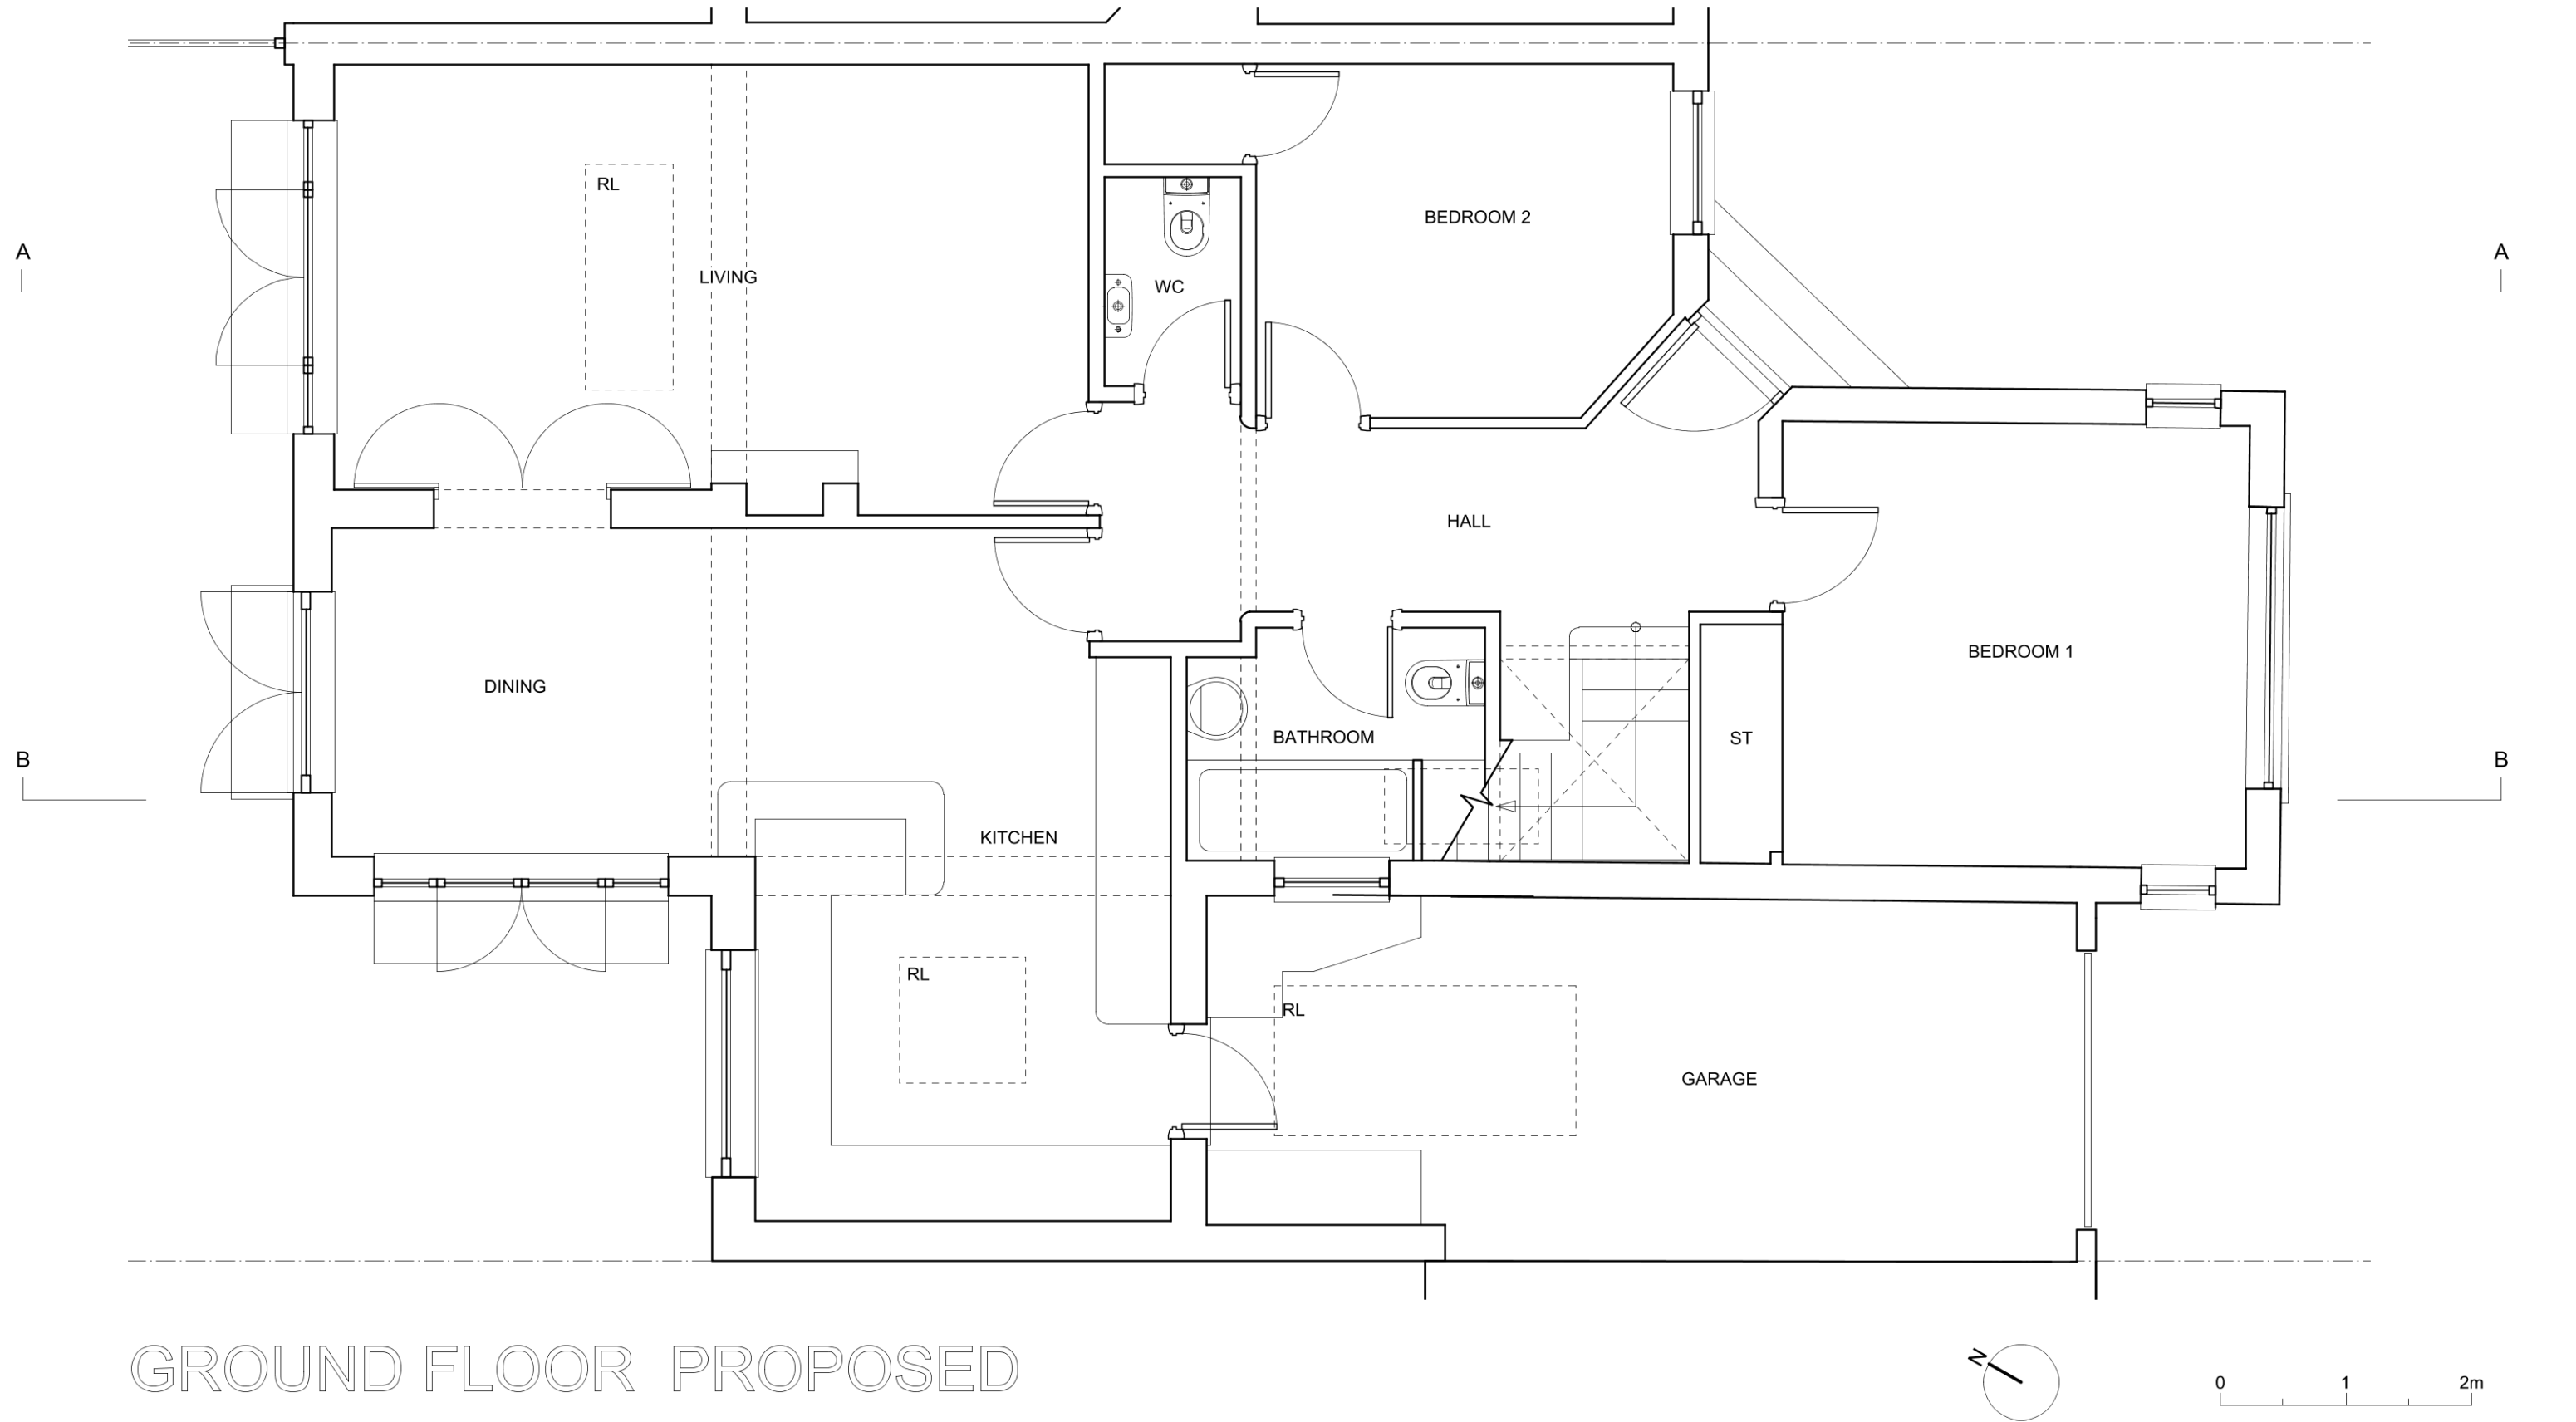

# GROUND FLOOR PROPOSED

| REV | DATE | DESCRIPTION | DRAWN BY | APP' BY | NOTES:   | PROJECT:                | DATE:       | SCALE:      |      |
|-----|------|-------------|----------|---------|---|-------------------------|-------------|-------------|------|
|     |      |             |          |         | Do not scale from this drawing.<br>Use figured dimensions only.<br>All dimensions checked on-site.<br>Any discrepancies between consultant drawings to reported to the architect before any work commences. | 27 BOLDMERE RD, HA5 1PJ | 30/11/20    | 1: 50 @ A3  | OS   |
|     |      |             |          |         | Sheppard Architects LLP   | TITLE:                  | PROJECT NO: | DRAWING NO: | REV: |
|     |      |             |          |         |   | GROUND FLOOR PROPOSED   | 1667        | 200         | /1   |

SHEPPARD ARCHITECTS

0207 490 3406  
mail@sheppardarchitects.co.uk