



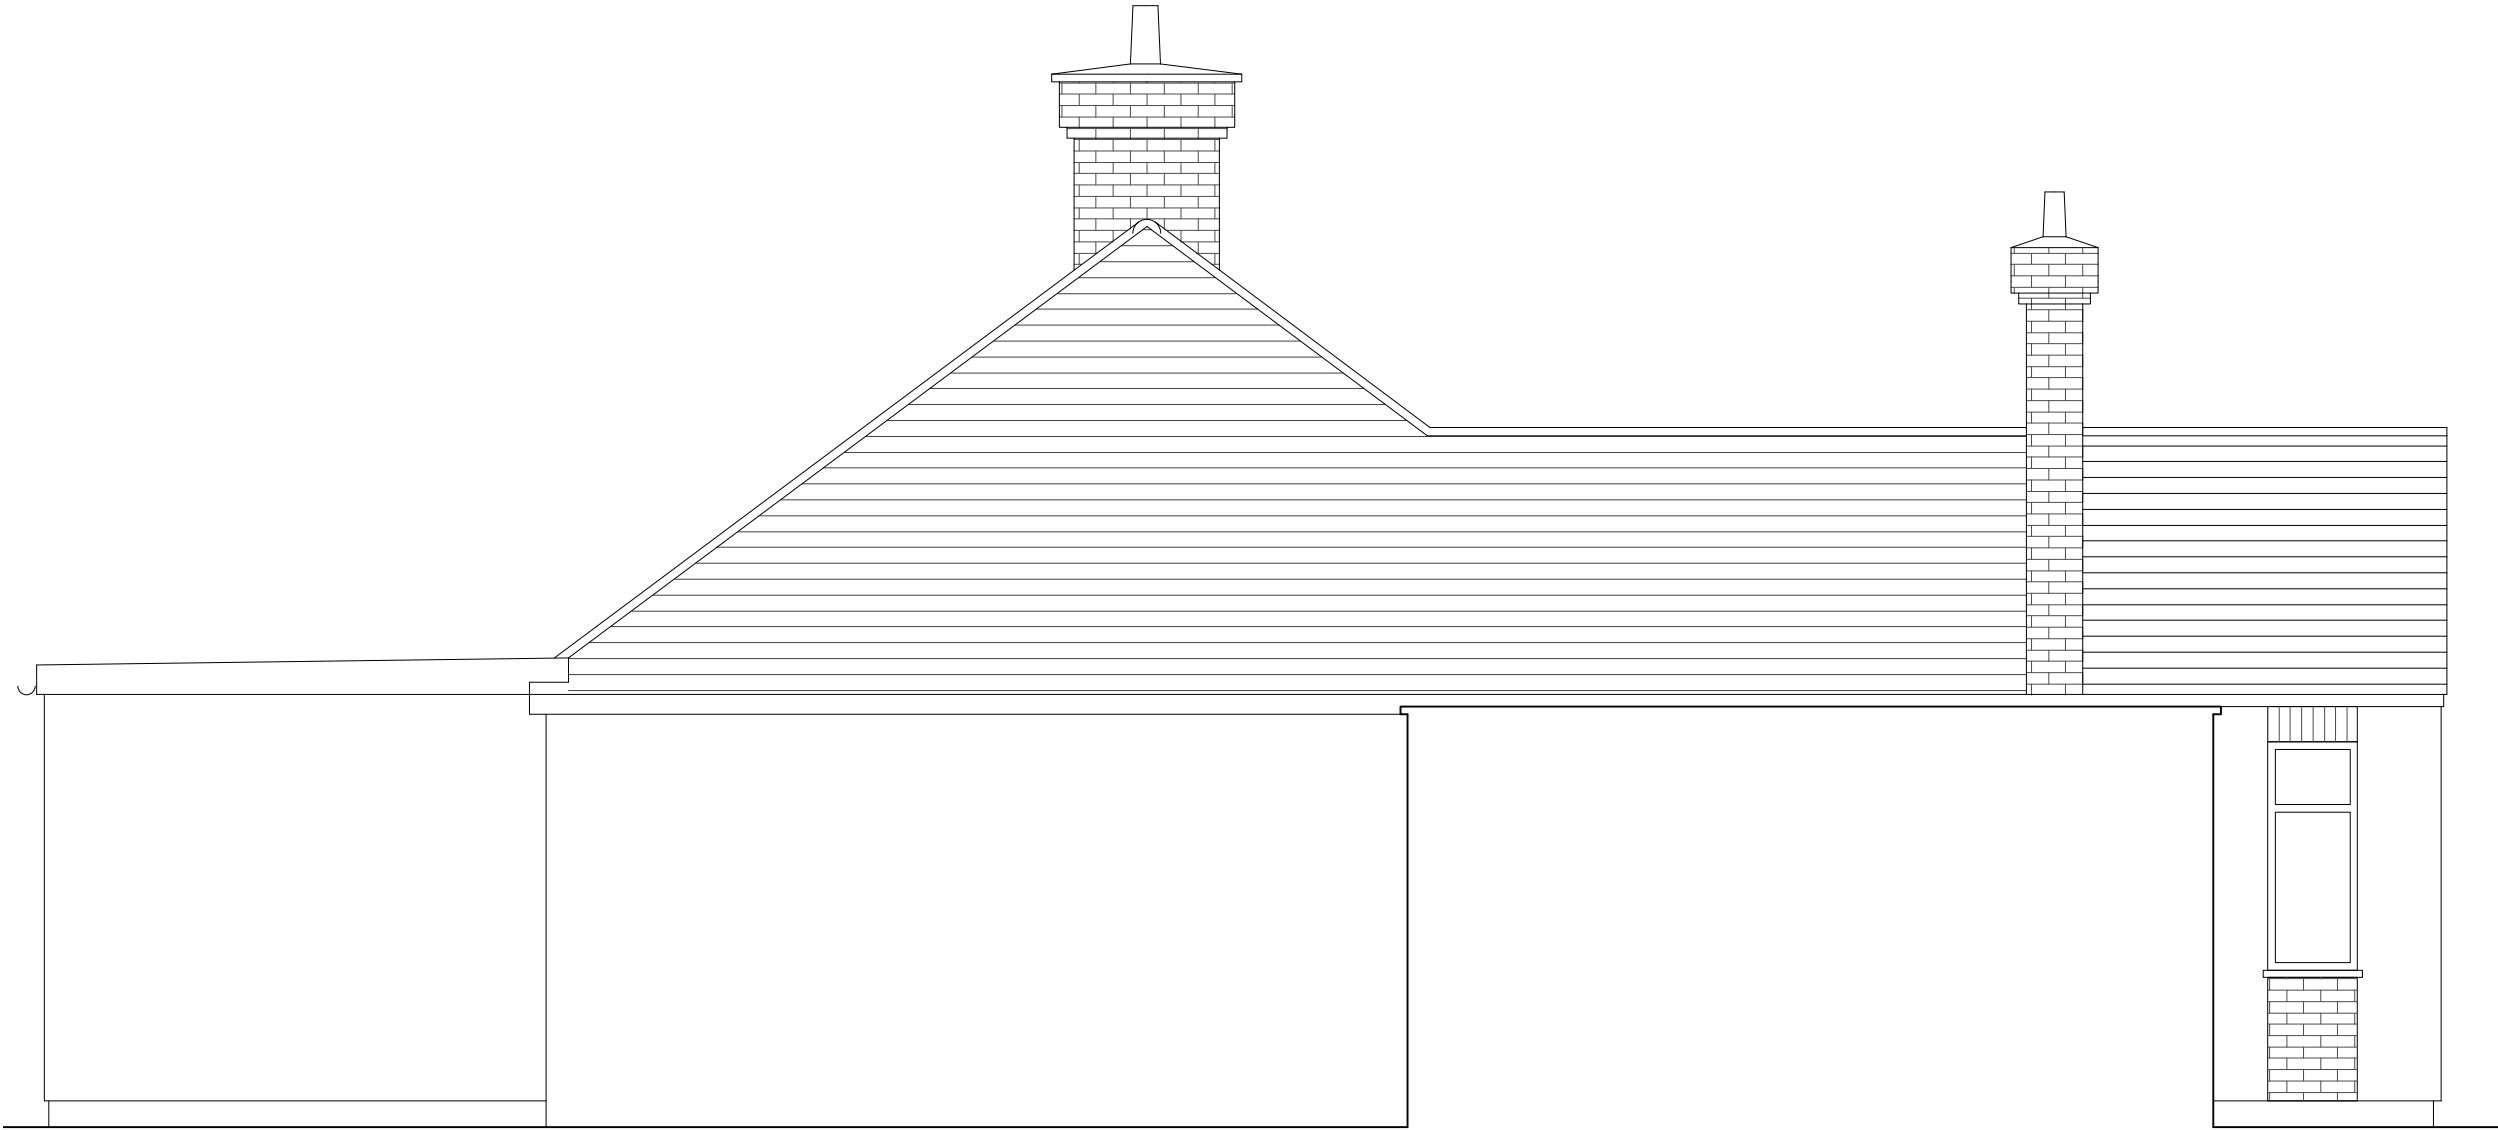

SIDE ELEVATION EXISTING

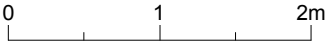

REV	DATE	DESCRIPTION	DRAWN BY	APP' BY	NOTES:	PROJECT:	DATE:	SCALE:	
					Do not scale from this drawing. Use figured dimensions only. All dimensions checked on-site. Any discrepancies between consultant drawings to reported to the architect before any work commences. Sheppard Architects LLP	27 BOLDMERE RD, HA5 1PJ	30/11/20	1: 50 @ A3	OS
						TITLE:	PROJECT NO:	DRAWING NO:	REV:
						SIDE ELEVATION EXISTING	1667	103	

SHEPPARD ARCHITECTS

0207 490 3406
mail@sheppardarchitects.co.uk