

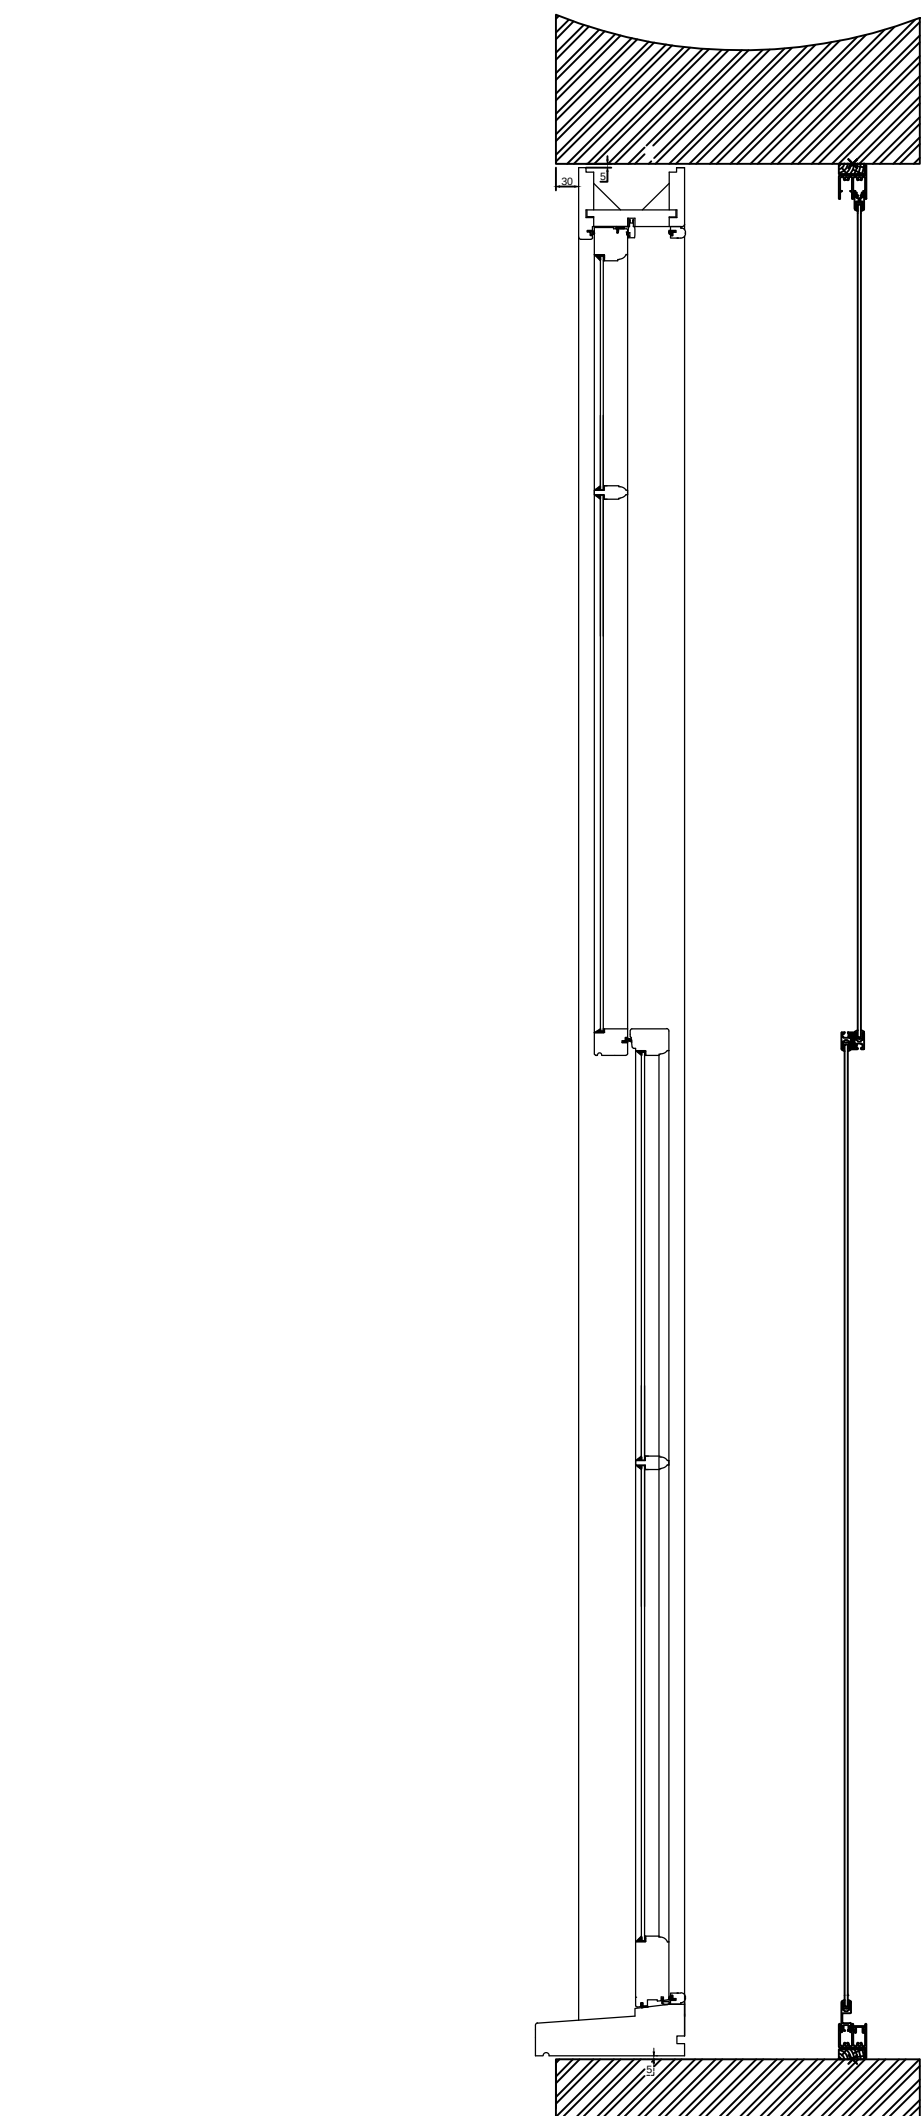


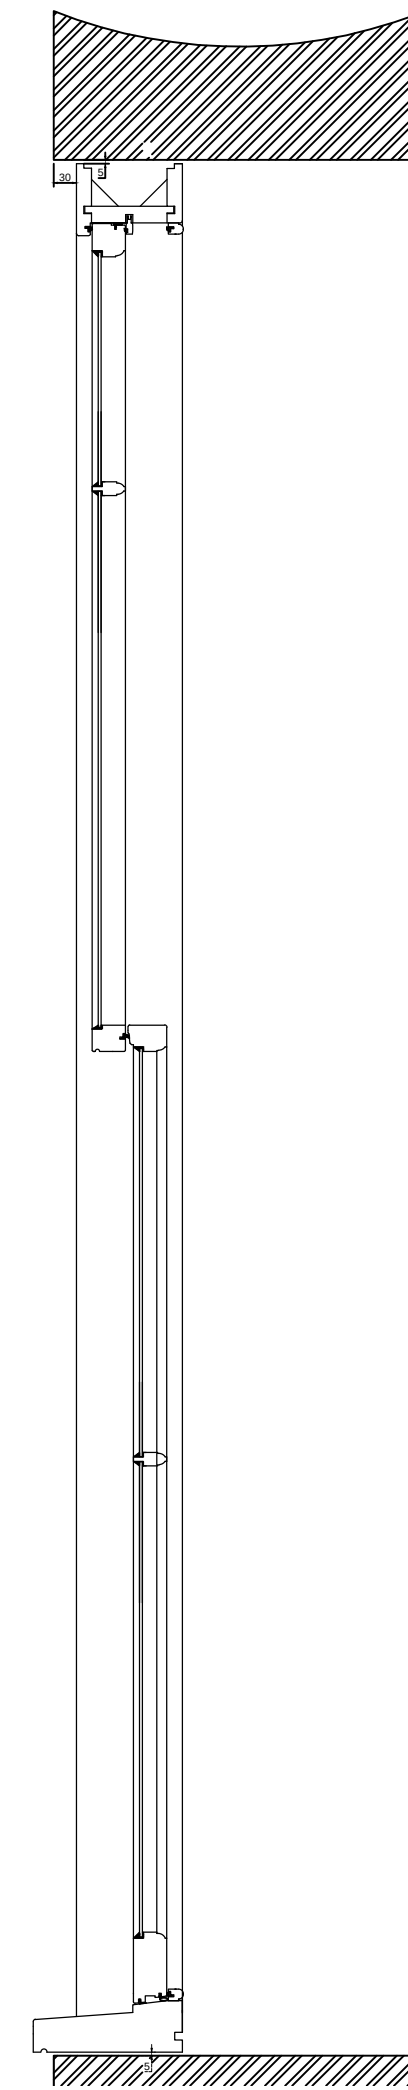








As Proposed
(1:10)

49.24

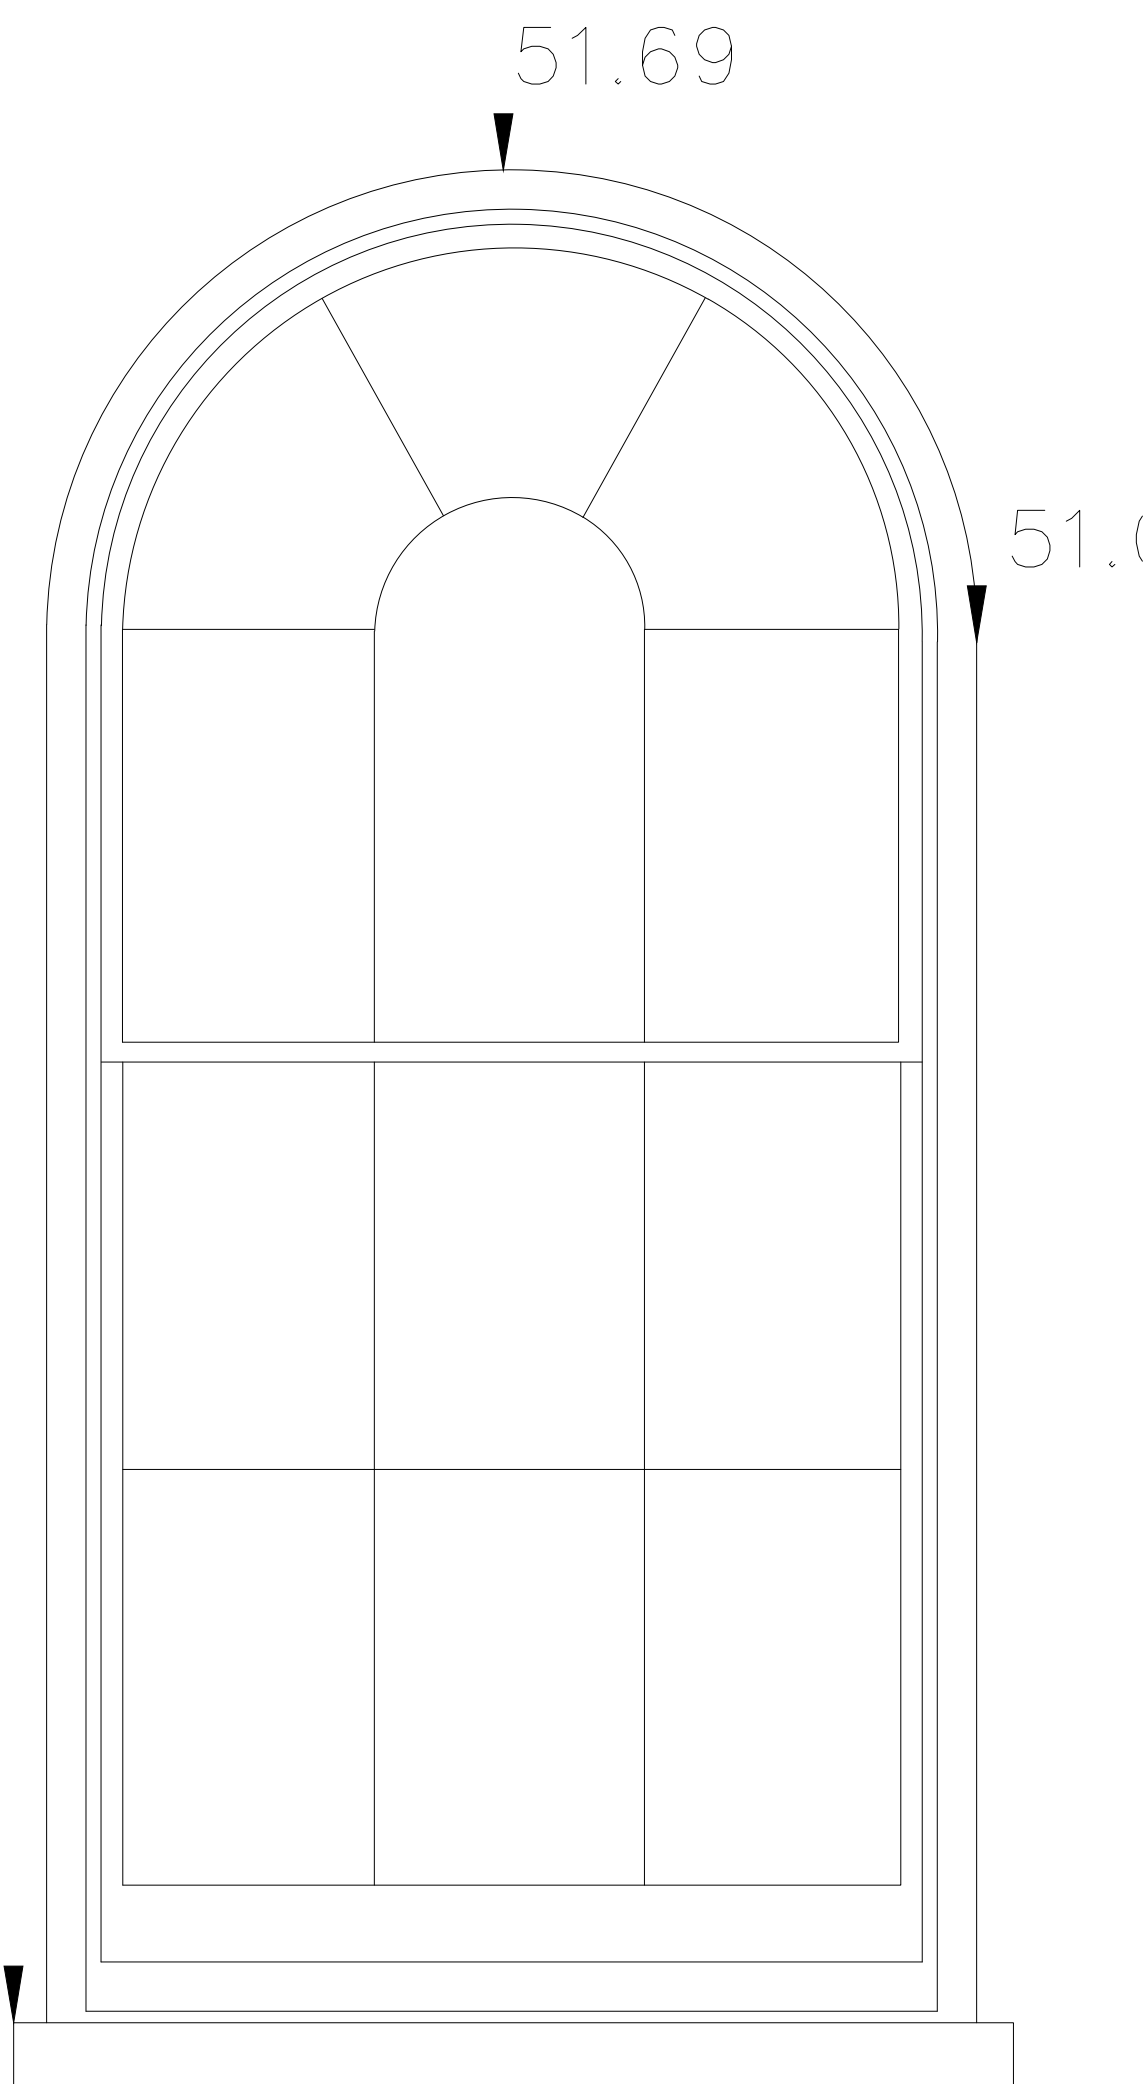

As Existing
(1:10)

49.24

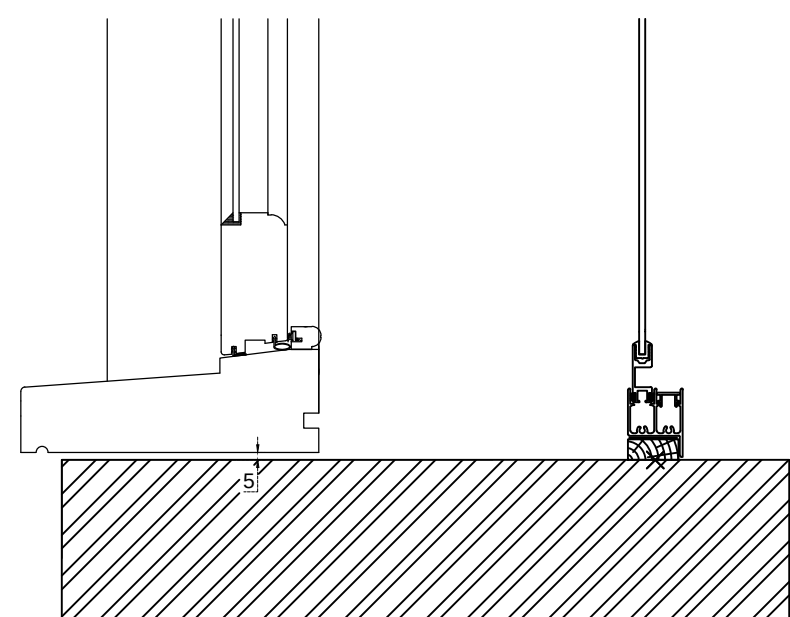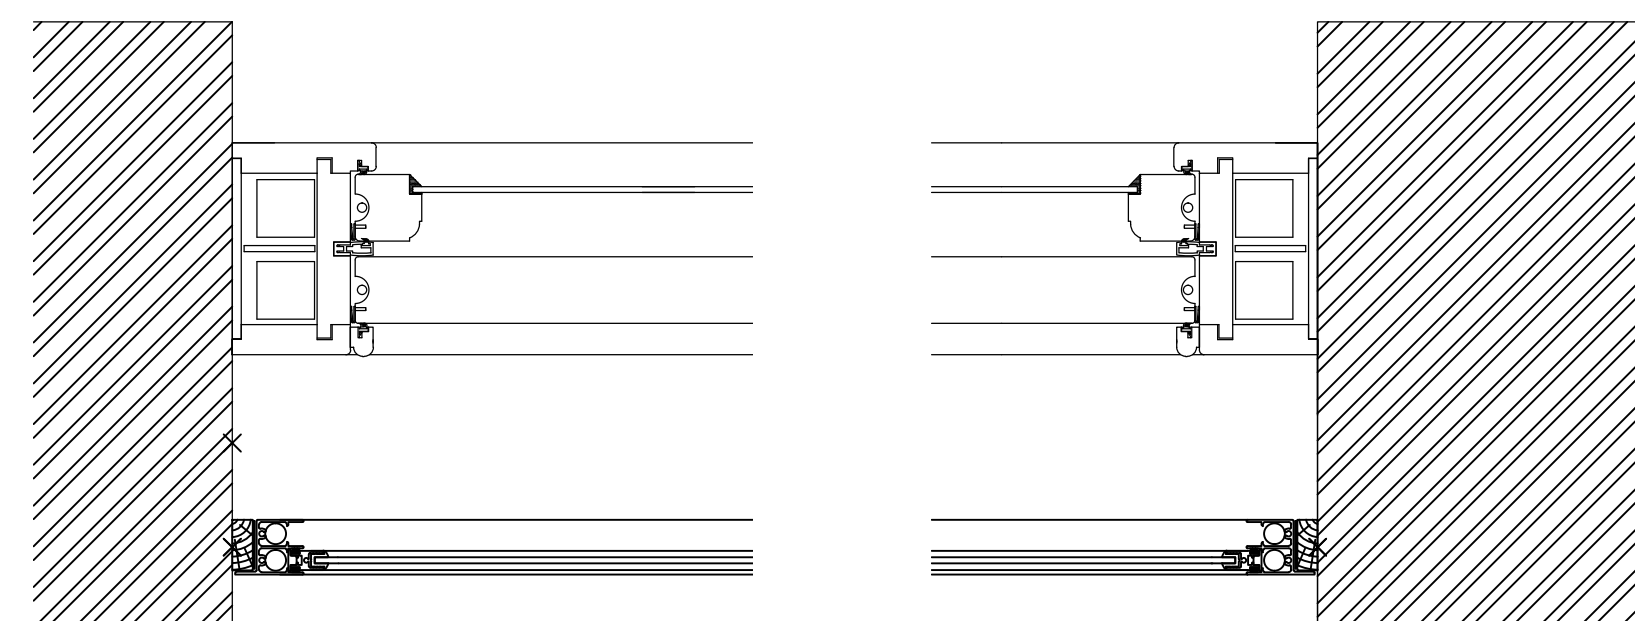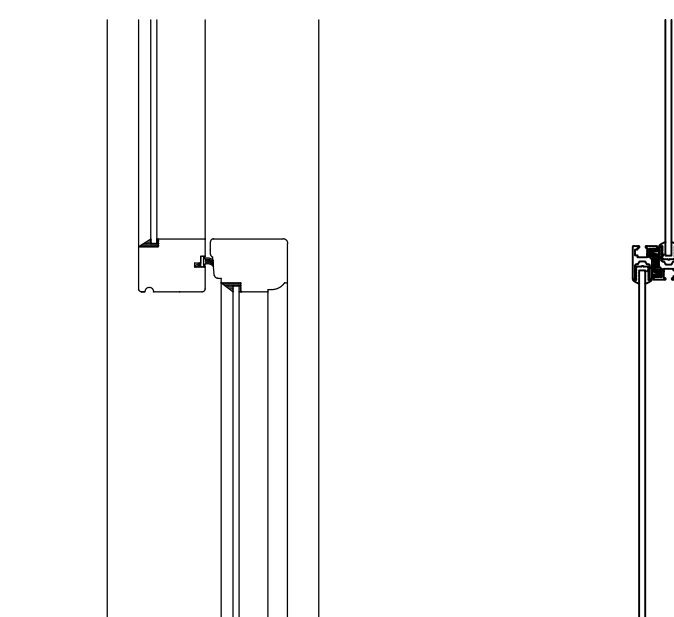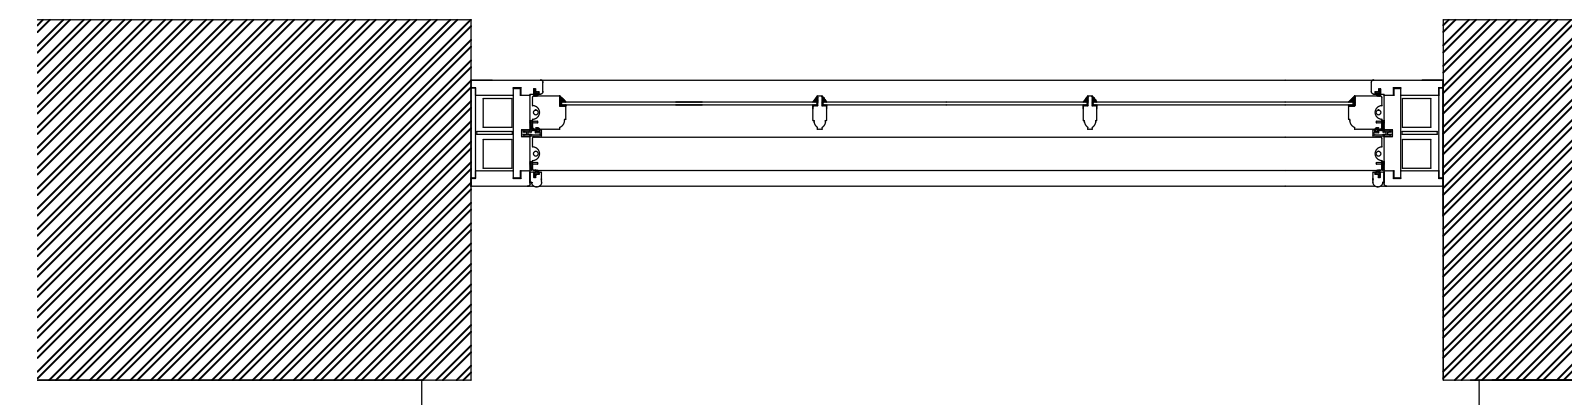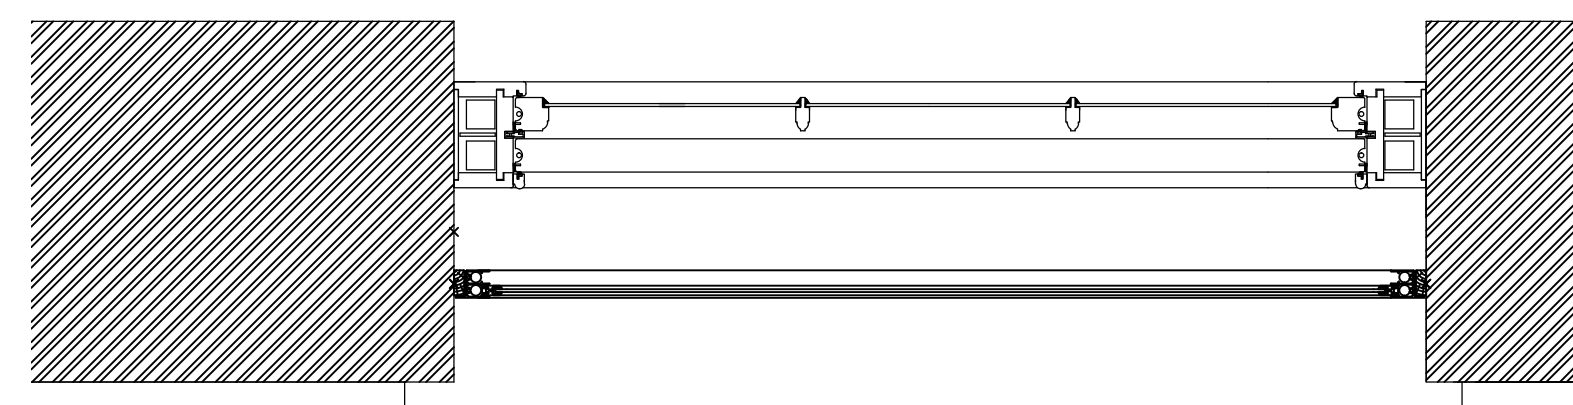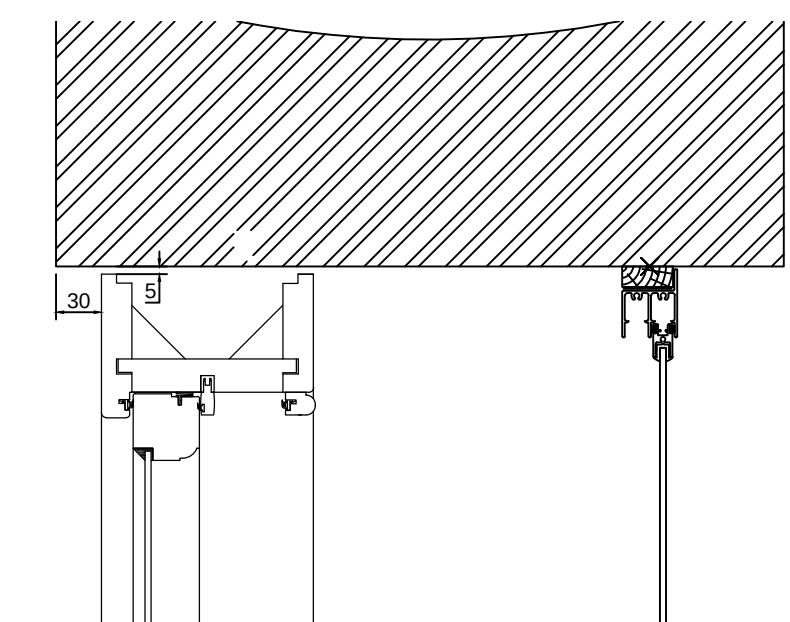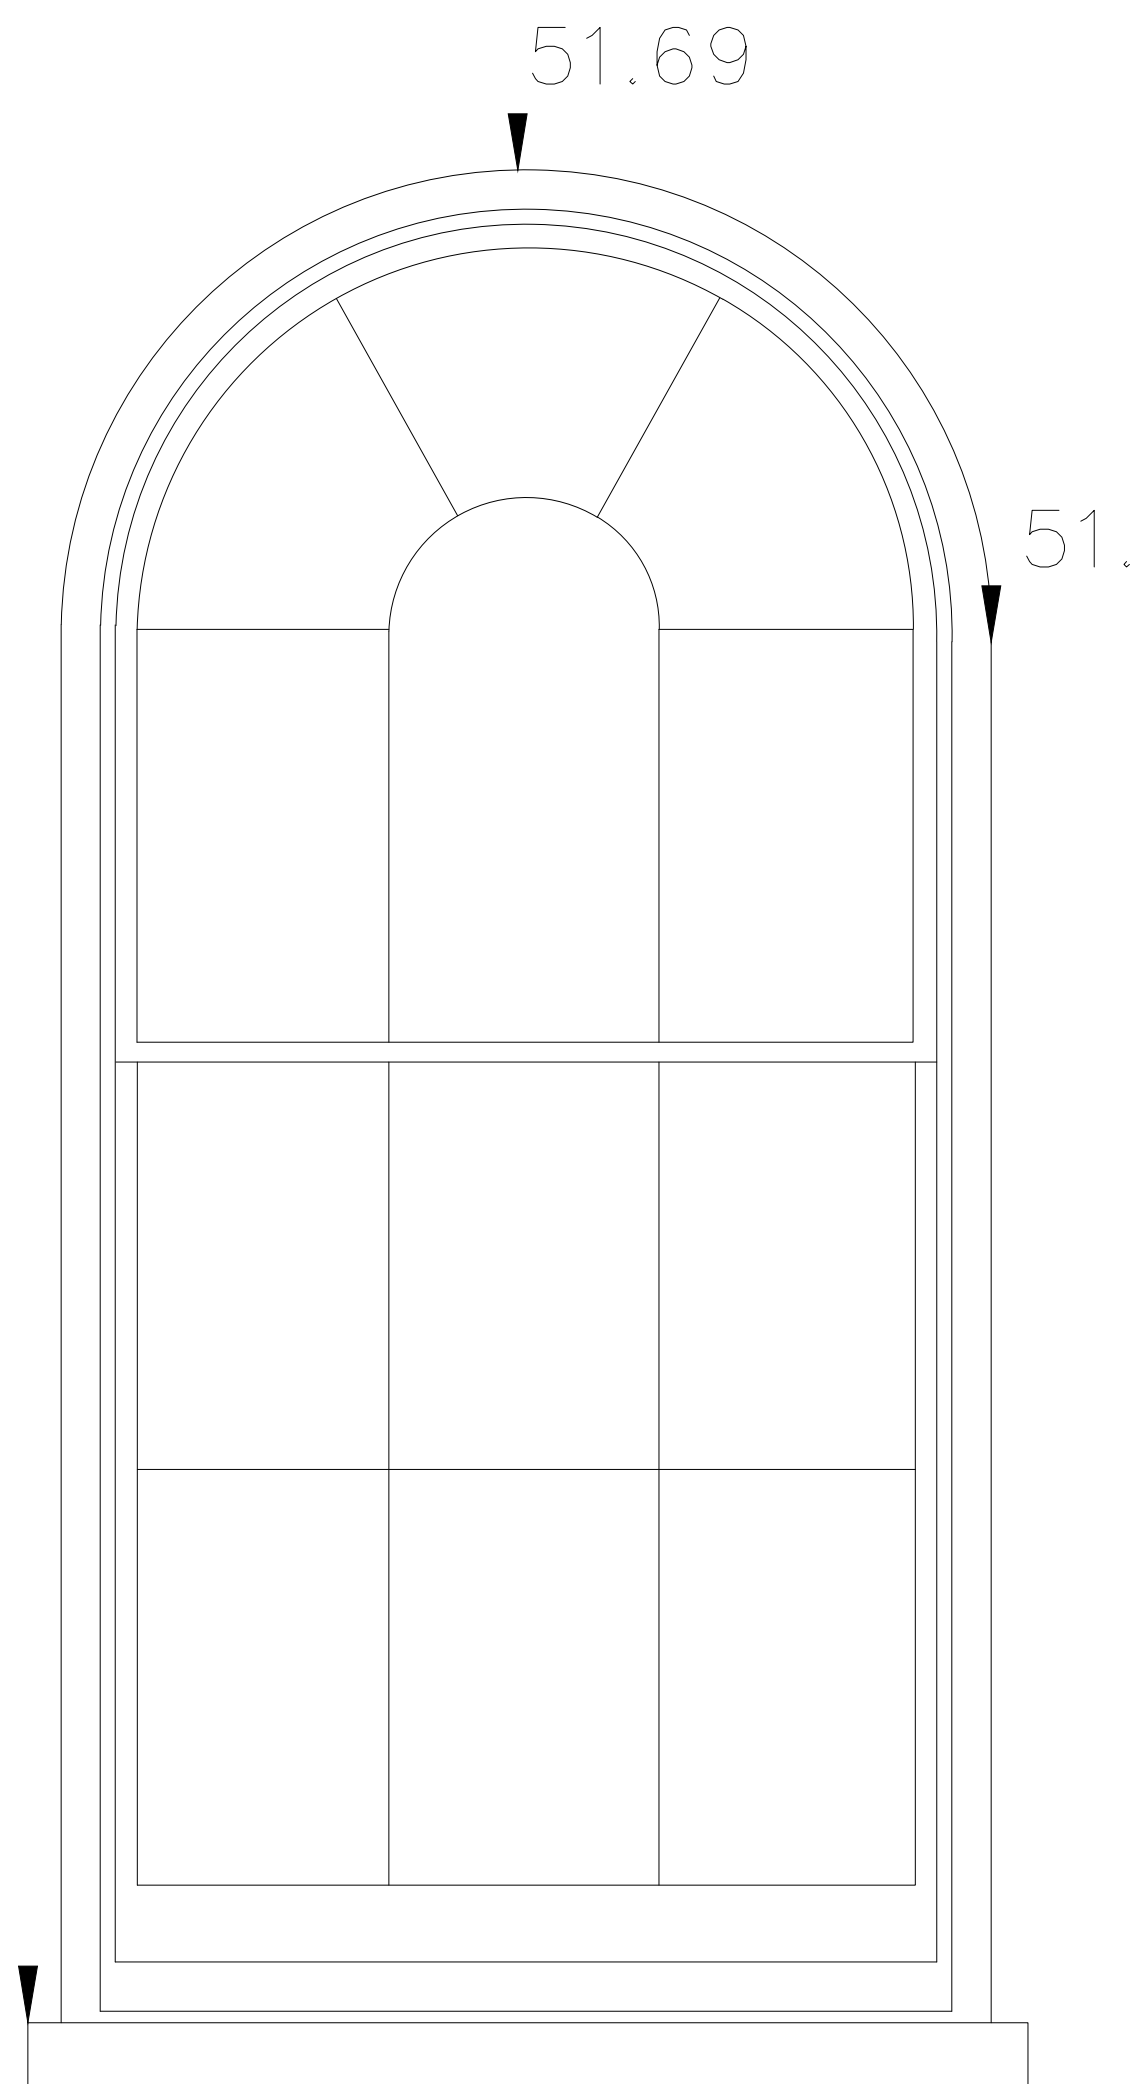

Proposed Jamb, Head,
Cill & Meeting Rail
Details (1:5)

NOTES

all dimensions to be checked on site
do not scale from this drawing
discrepancies and omissions to be
reported immediately to the contract
administrator

Revisions

Rev A 1/1/20

SCALE	DATE	DRAWN
1:50 @ A1	Jan '20	ic

DRAWING TITLE

Window Details
As Existing & Proposed

PROJECT
Uxbridge Quaker Meeting House,
150 York Road,
Uxbridge,
UB8 1QW

COURT Buckingham

CHARTERED BUILDING SURVEYORS BUILDING SURVEYING
DESIGN

51, BOROUGH HIGH STREET
LONDON BRIDGE
SE1 1NB

TEL 020-7407-0474
E-Mail: info@court Buckingham.co.uk

DRAWING NO

300/08/A115