


General Notes:
All dimensions are in millimeters unless noted otherwise.
All dimensions to be verified on site.
For any discrepancies and omissions, it is recipient's responsibility to verify the same specifically with the designer.
The copyright of this drawing is held by Statim Build. No unauthorized use or copies are permitted without our consent.



Statim Build
Ealing House,
33 Hanger Lane,
London, W5 3HJ
Contact: 0207 459 4194
Email: support@statimbuild.com

Client: Malcolm Howell	
Project Title: Construction of Garage / Single Storey Side Extension	
Project Address: 15 Colne Avenue, West Droyton UB7 7AJ, UK.	
Client ID: 961688701	

Drawing Title Date: 12.02.2021	
EXISTING SECTIONS	
Scale 1:100	A3
Drawn By: QA/SAR	Checked By: MO
Approved By: MH	
Drawing No. SB21/CA/004	Revisions 00

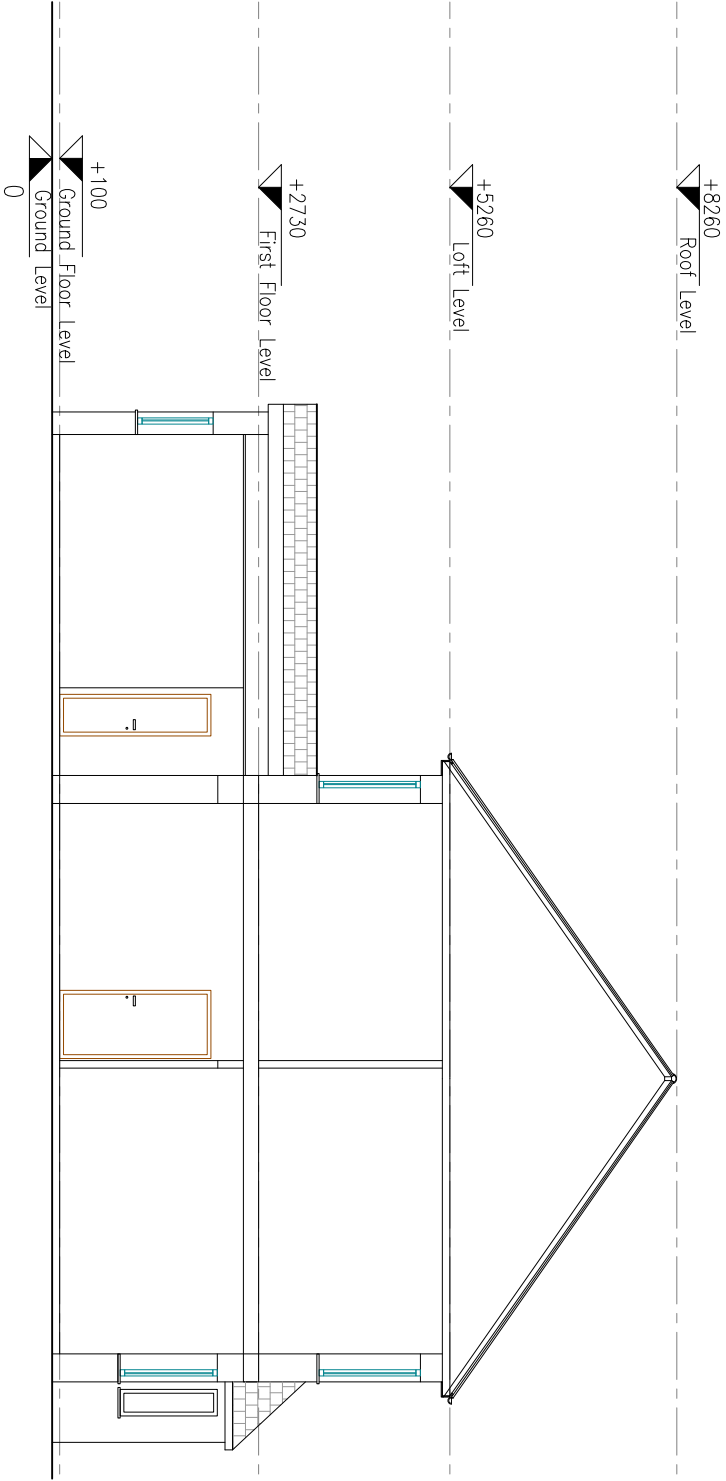

7 EXISTING SECTION (A-A)
SCALE 1:100 @ A3