


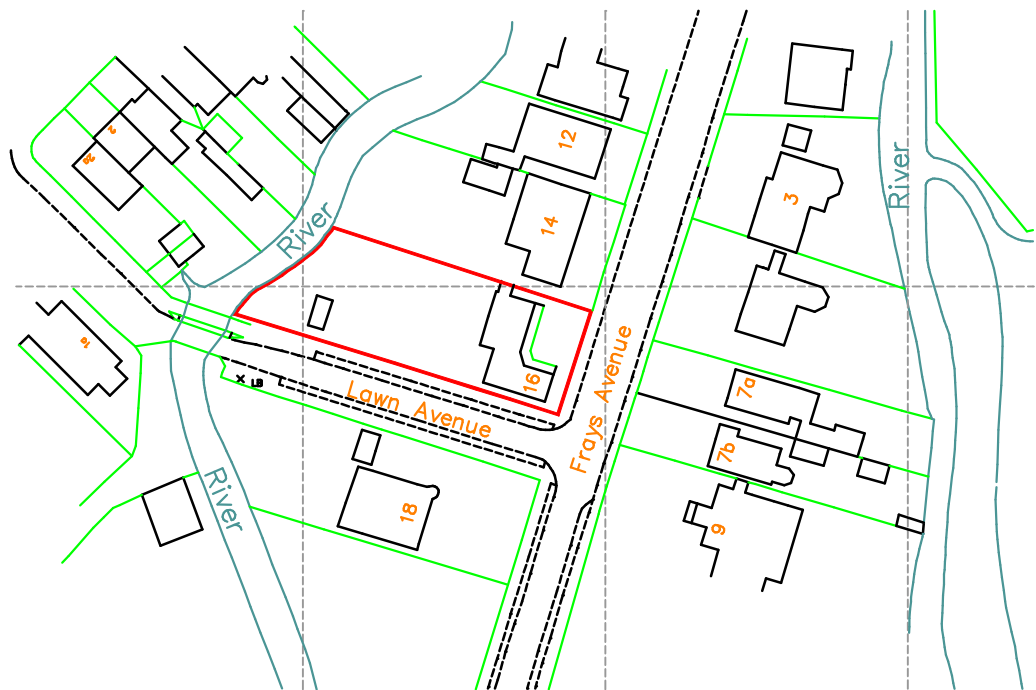

Ordnance Survey (c) Crown Copyright 2019. All rights reserved. Licence number 100022432

Location plan

DWG No. 3198-SK1

Scale 1:1250

16 Frays Avenue
West Drayton
UB7 7AF

