


REVISION

EXISTING ELEVATIONS

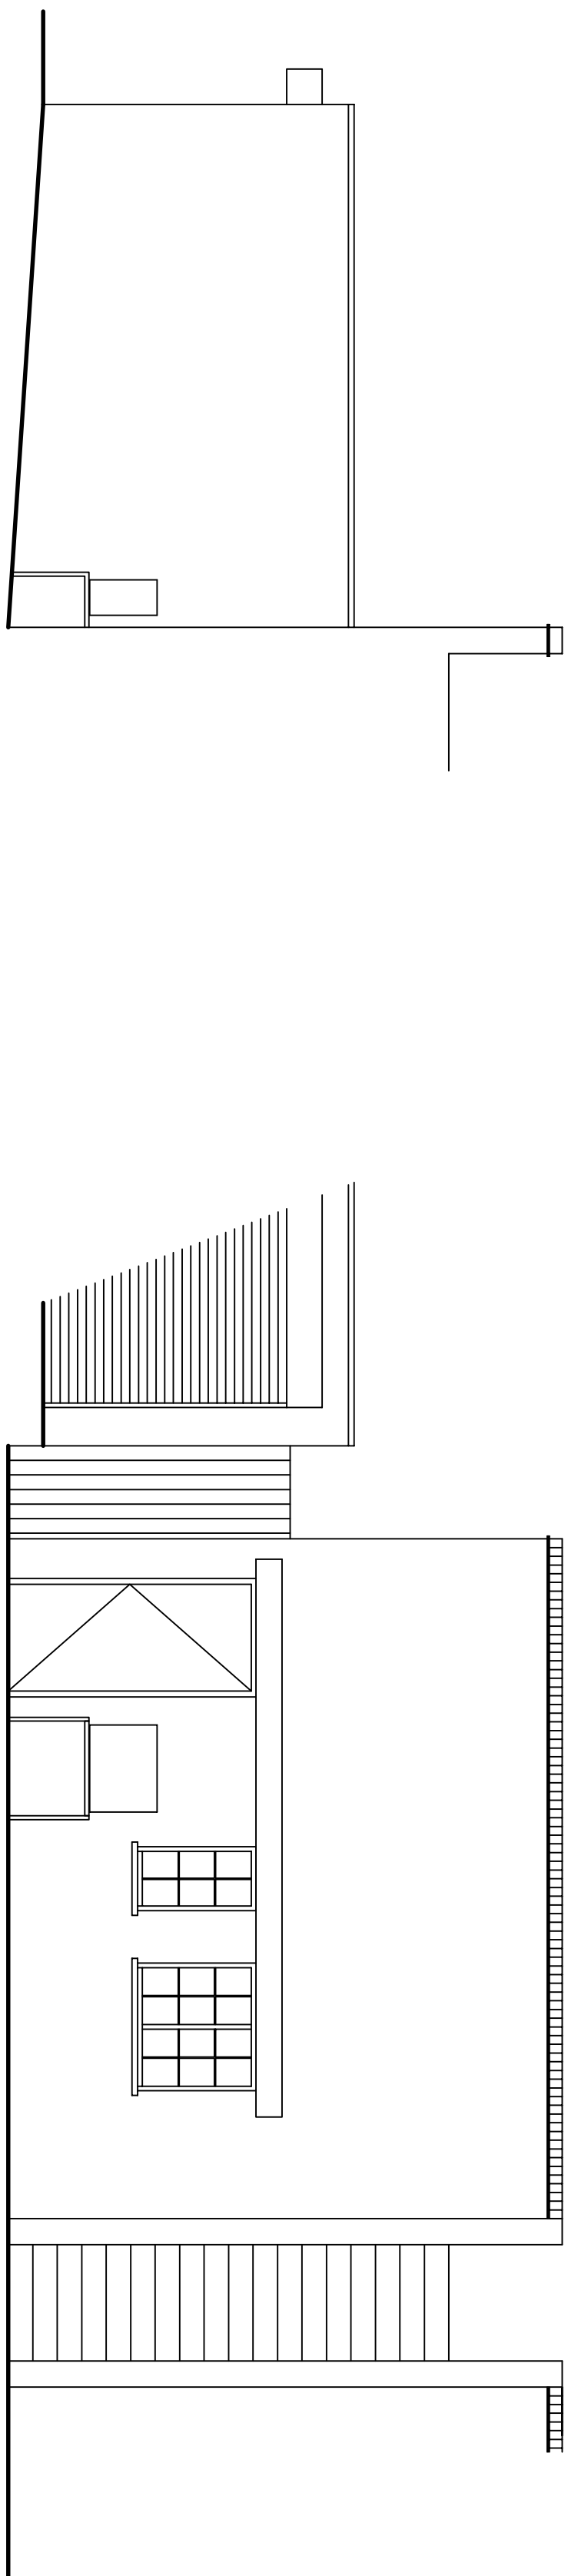


ELEVATION B

ELEVATION A

Exg a/c outdoor unit

ELEVATION C

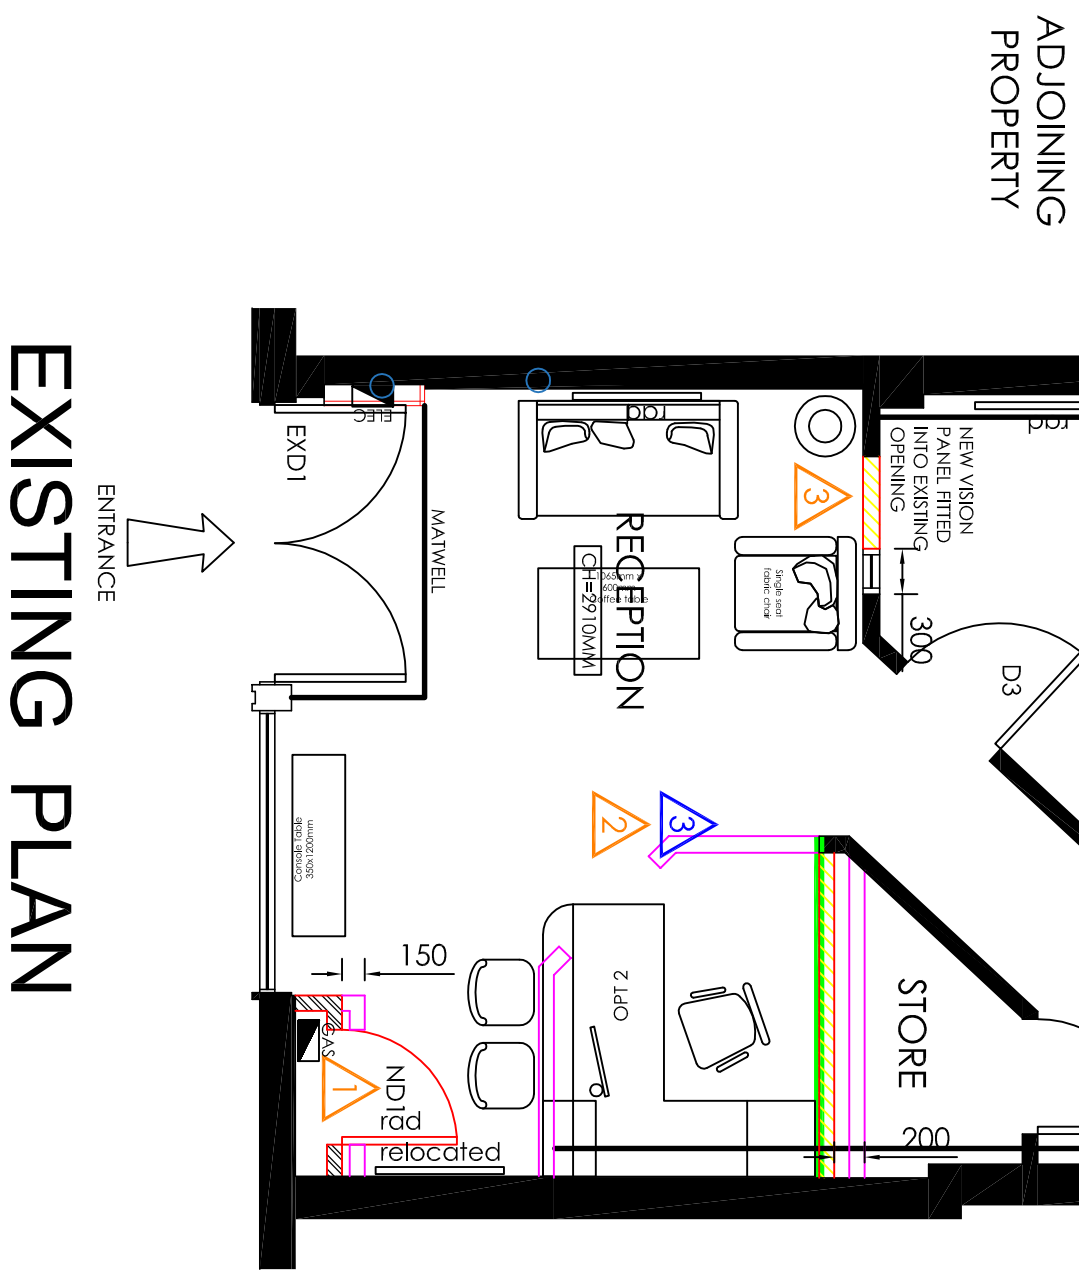

EXISTING PLAN

© THE CONTENTS OF THIS DRAWING REMAIN THE SOLE PROPERTY OF WELLSFIELD ASSOCIATES AND MUST NOT BE COPIED OR REPRODUCED WITHOUT PRIOR PERMISSION.			
FULL SURVEY NOT CARRIED OUT. DRAWING PRODUCED USING INFORMATION SUPPLIED BY THE CLIENT			
Wellsfield Associates		York House Walsingham Drive Rushmore, Epsom Surrey, Surrey Surrey, Surrey Surrey, Surrey	
project		FUNERAL CARE 102 FIELD END ROAD EASTCOTE PINNER MIDDLESEX HA5 1RL	
date		drawn	
JUL 21		C.J.J.	
scale		drg no.	
1:50 @A1		3654.10	