




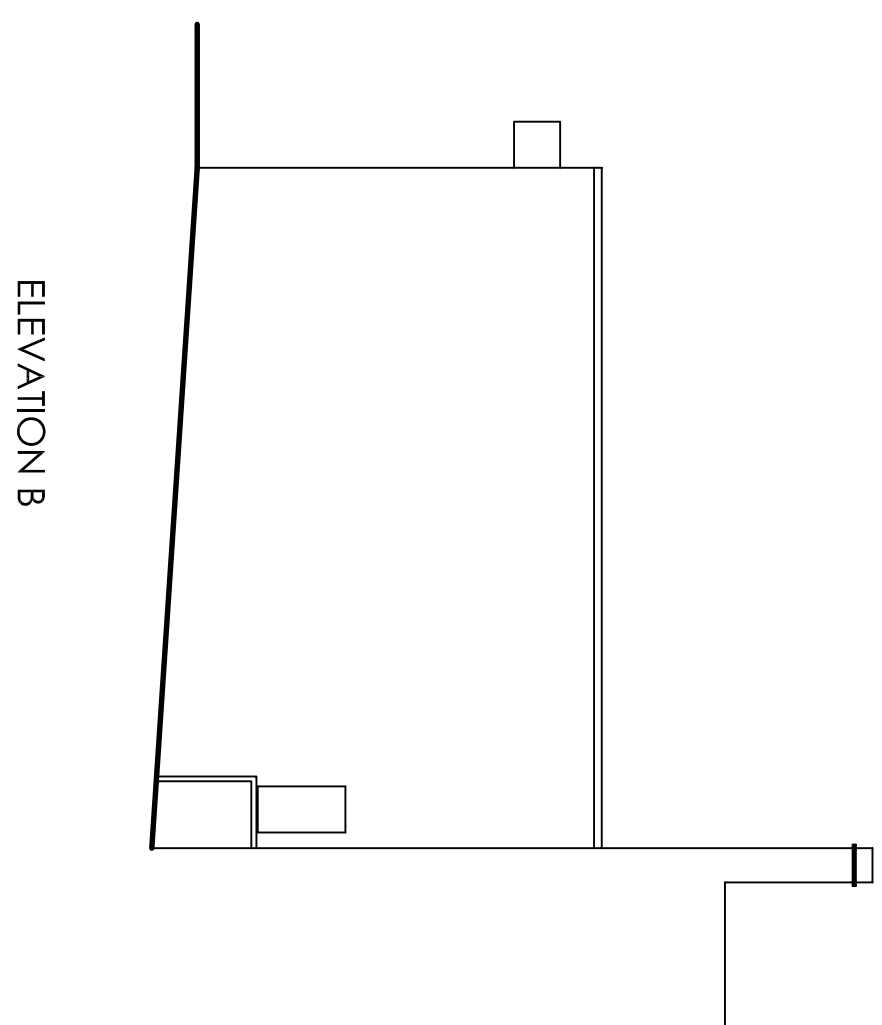

ELEVATION A

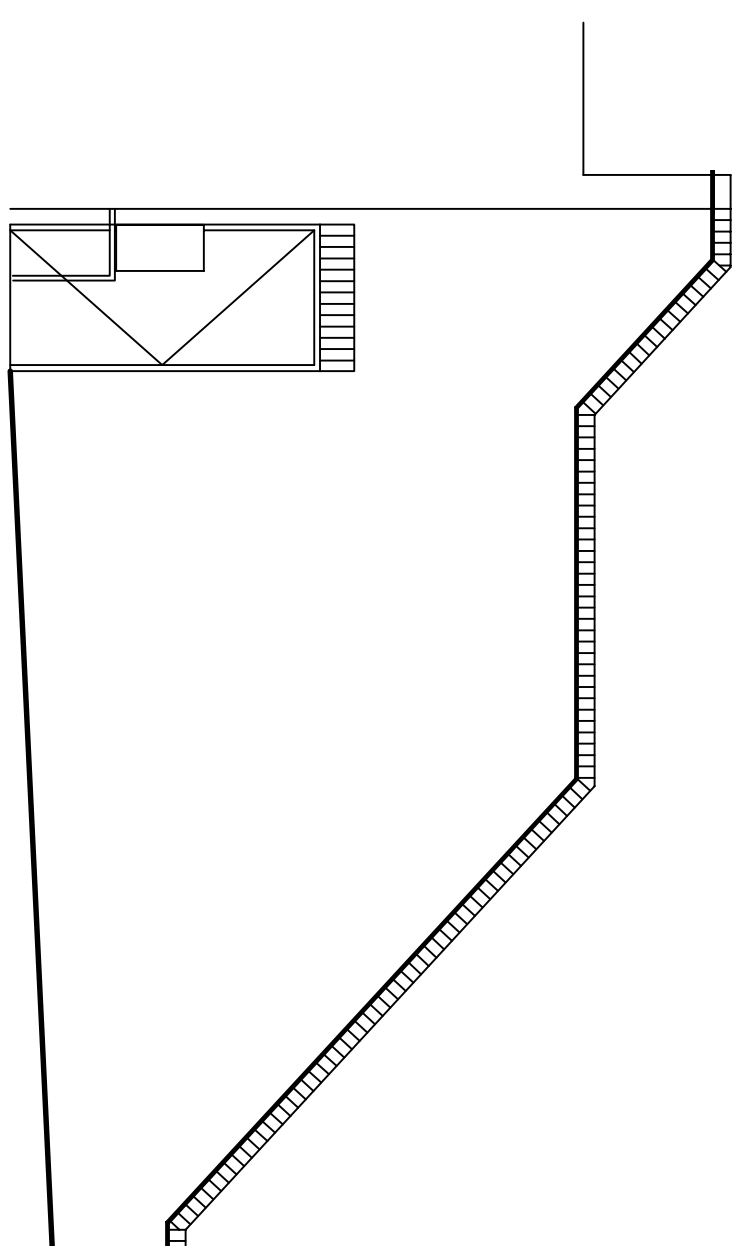


ELEVATION C

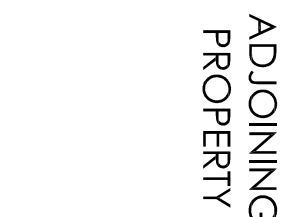

PROPOSED PLAN

SCALE 1:50

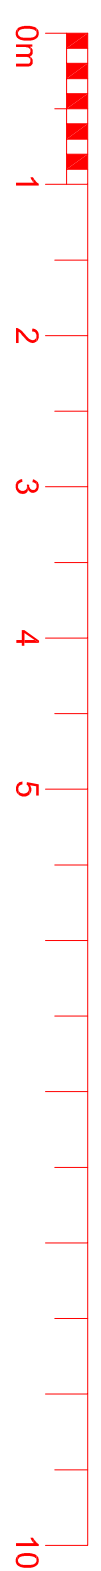

© THE CONTENTS OF THIS DRAWING REMAIN THE SOLE PROPERTY OF WELLSFELD ASSOCIATES AND MUST NOT BE COPIED OR REPRODUCED WITHOUT PRIOR PERMISSION.

INFORMATION SUPPLIED BY THE CLIENT

**Wellfield
Associates**

York House
Westview Drive
Rayleigh, Essex.
SS6 7AU
Mob No 07766 221958
chris@wellsfieldassociates.co.uk

project

FUNERALCARE
102 FIELD END ROAD
EASTCOTE
PINNER
MIDDLESEX HA5 1RL

PROPOSED PLAN

date
JUL 21

drawn
C.J.J.

scale	dry no.
1:50 @A1	3654.11