

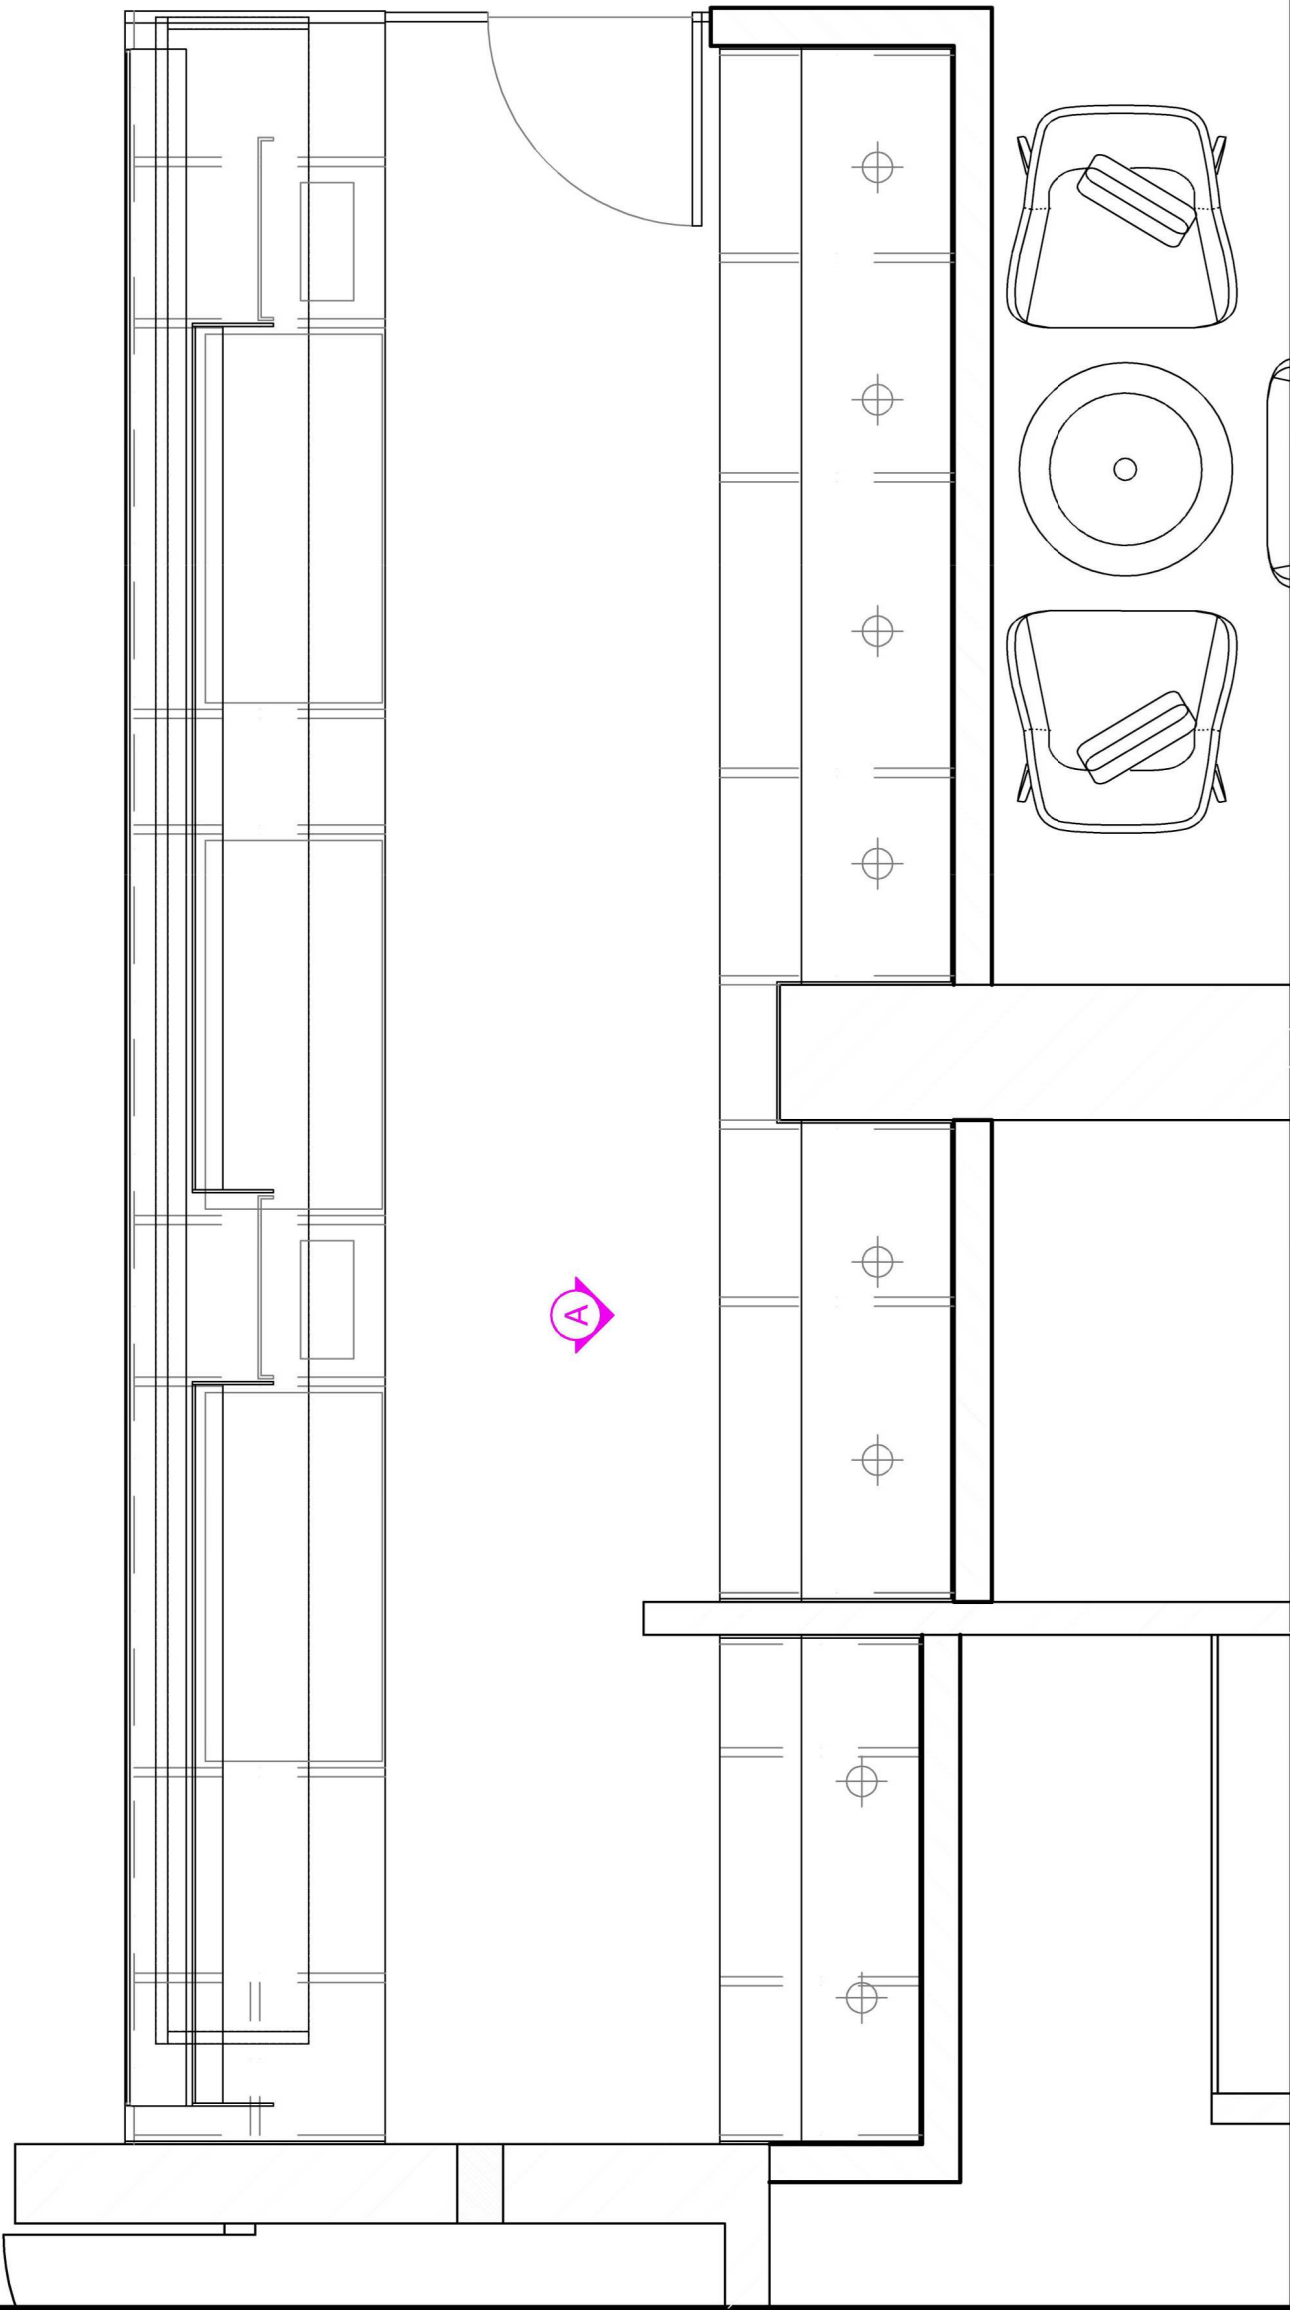


COUNTER OVERVIEW

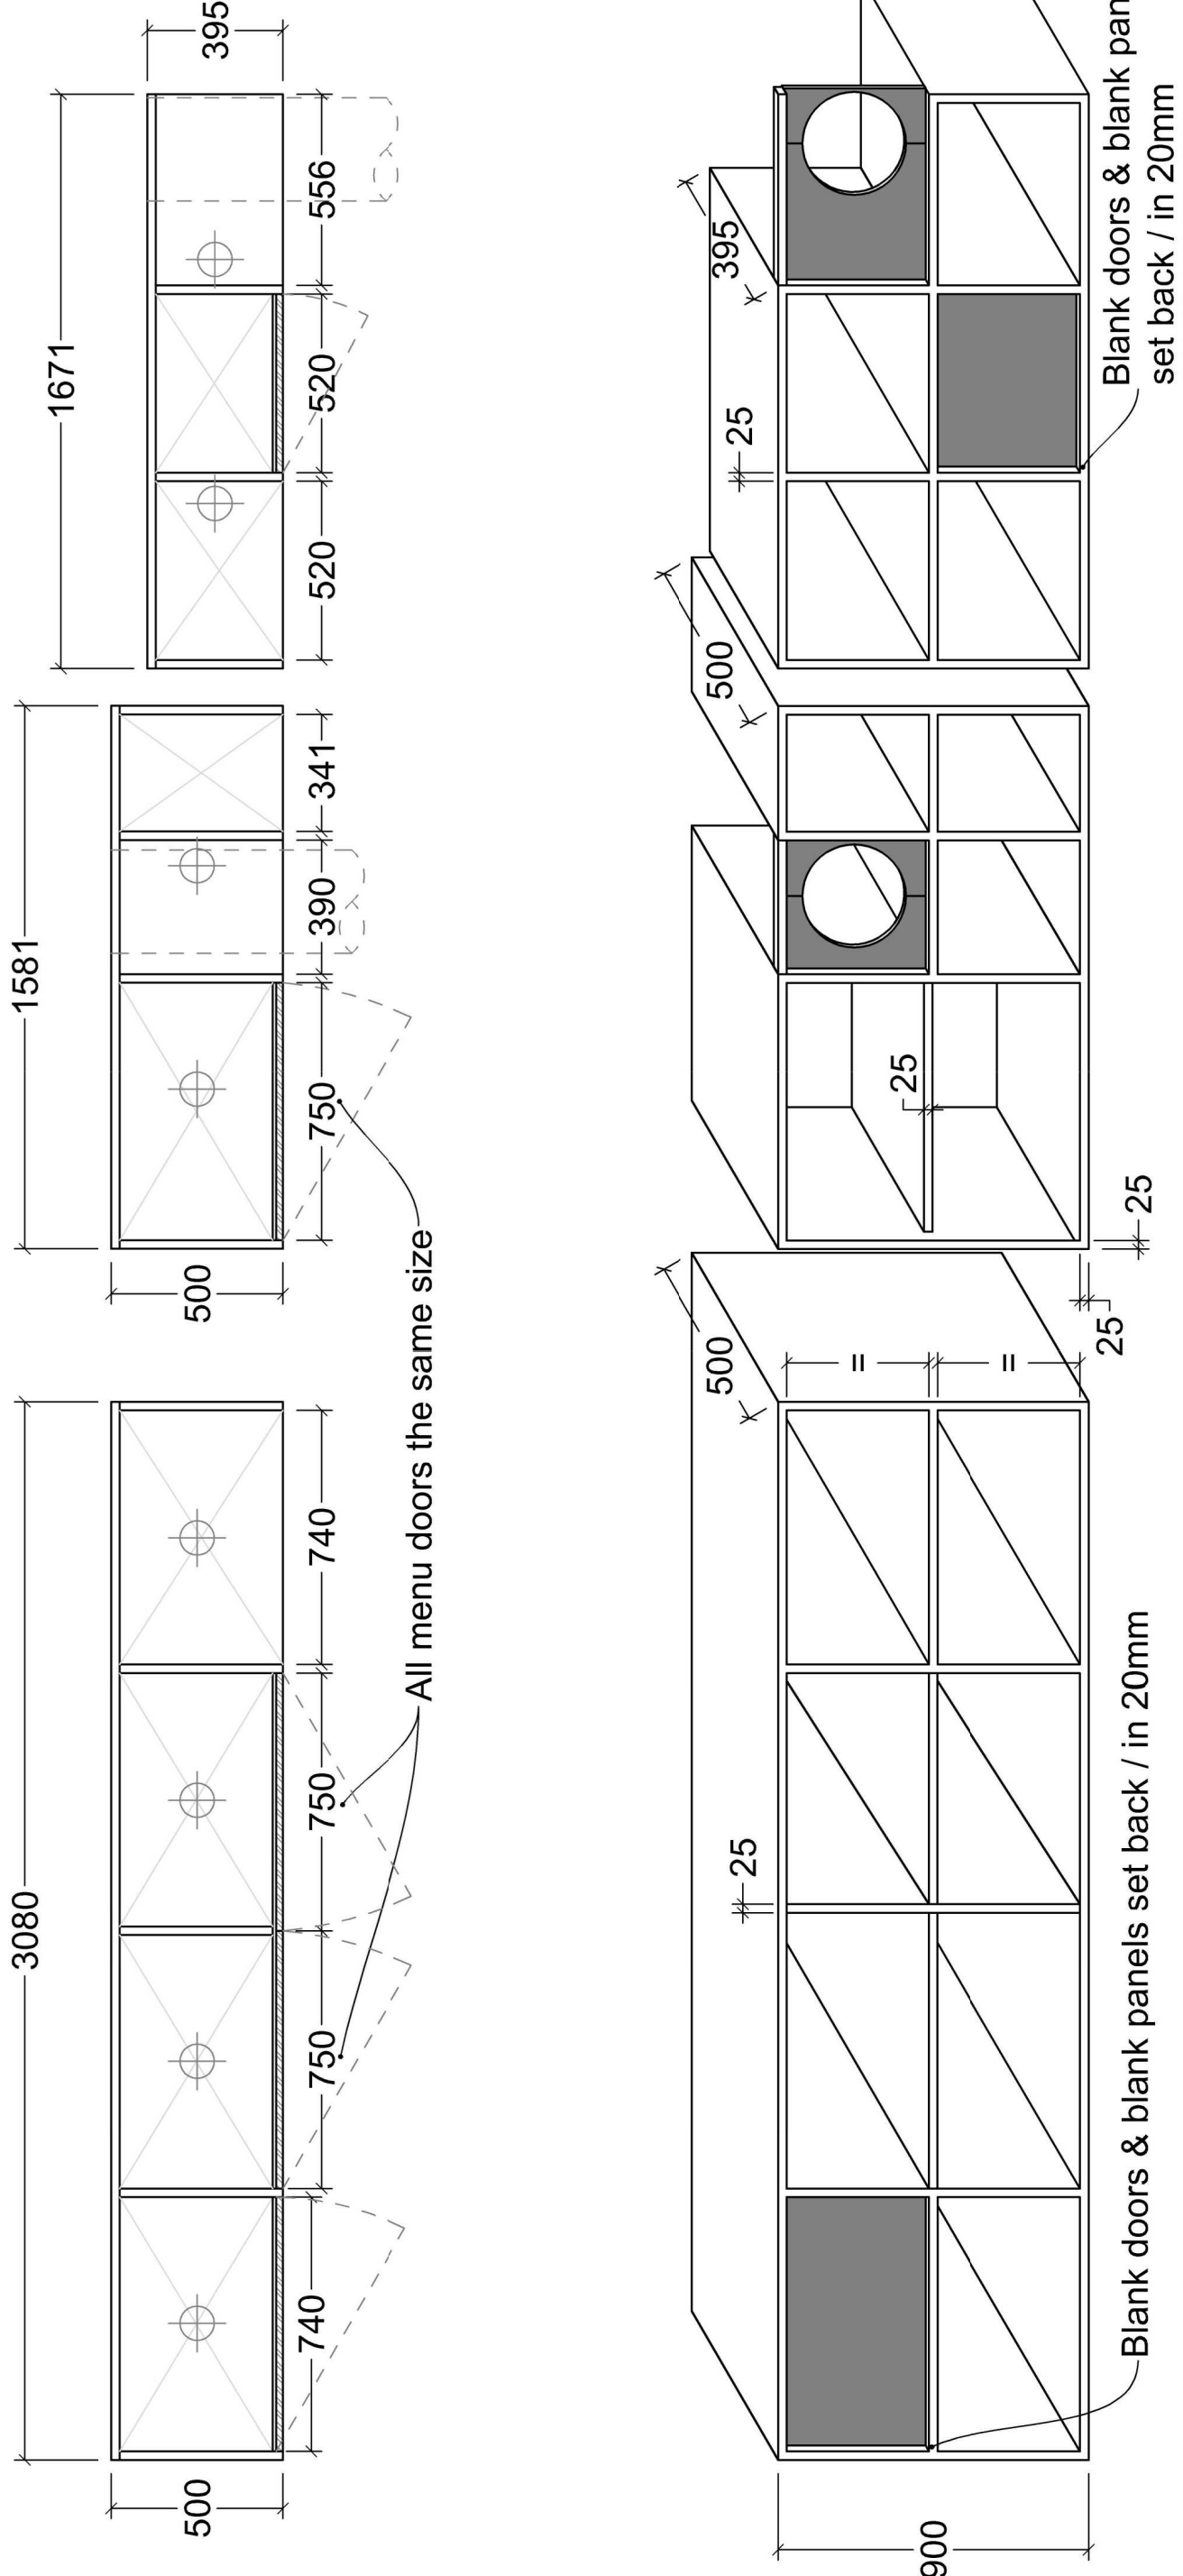

ELEVATION A

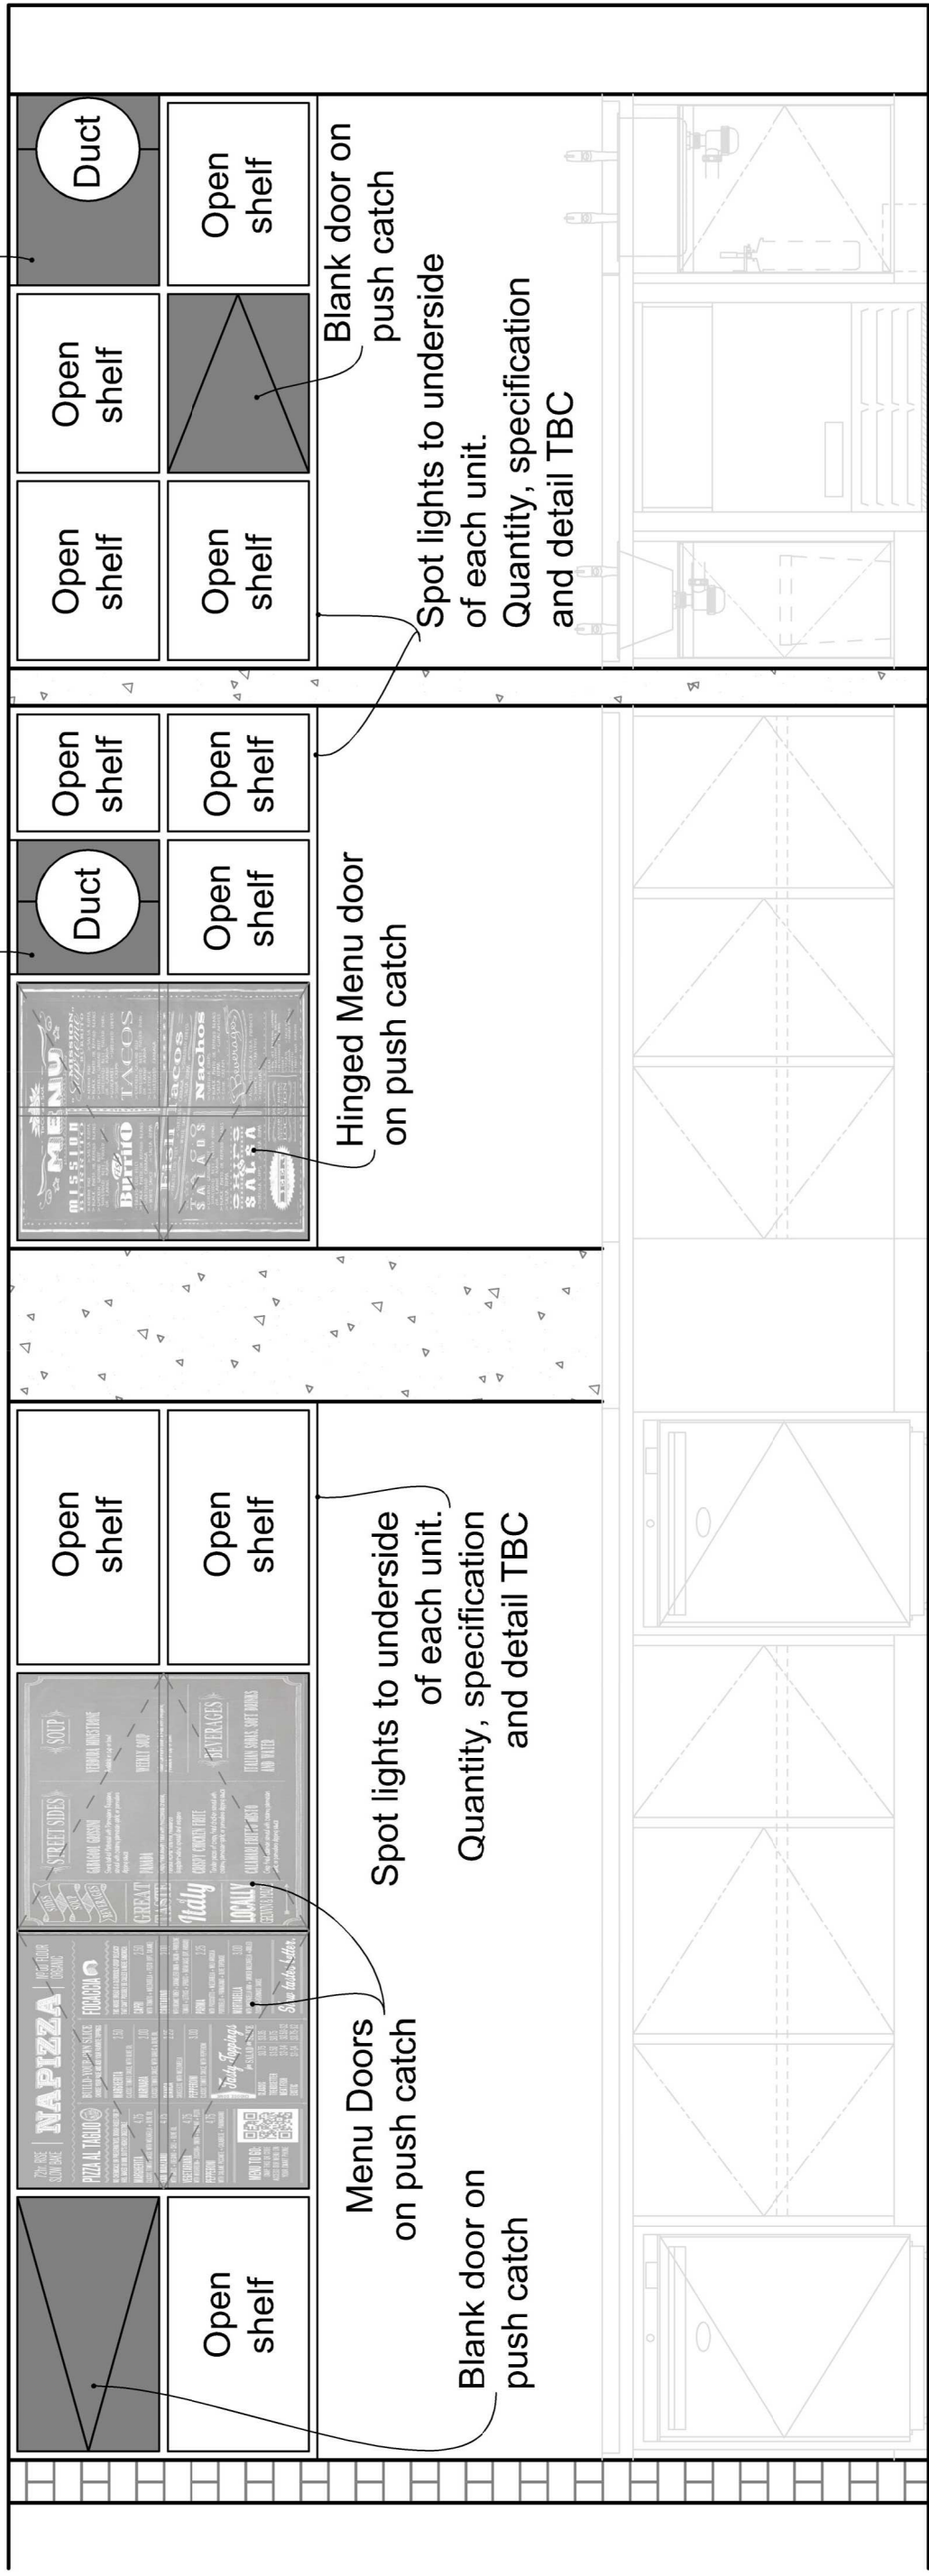

FINISHES SCHEDULE

Back Counter Wall Cupboards:

Internal & external cabinet faces: Egger Natural Arlington Oak
Front edges & blank panels / blank doors: Formica Grotto F7846 Matte
Sliding doors / menus: Chalkboards

Rev	Date	Amendments	By
			
cds-wilman a division of Wilman Universal Industries Limited 4 Walsdale Commerce Park Trafford Park Manchester M17 1WD Tel: +44 (0)161 848 3800 Fax: +44 (0)161 848 3801 Email: info@cds-wilman.com Web: www.cds-wilman.com			
Title Chartwells - Brunel University Lecture Centre, Ground Floor: The Coffee Room Back Counter Wall Cupboards			
Scale	1:20 @ A1		
Date	13.03.2017		
Drawn by	CPB	Designed by	DJB
Checked by	-	Approved by	-
Status	Tender		
Project no.	PJM162885	Revision	-
Drawing no:	DWG003224-21		