


KEY




Extend of the Proposed Works





Land Owned by BUL

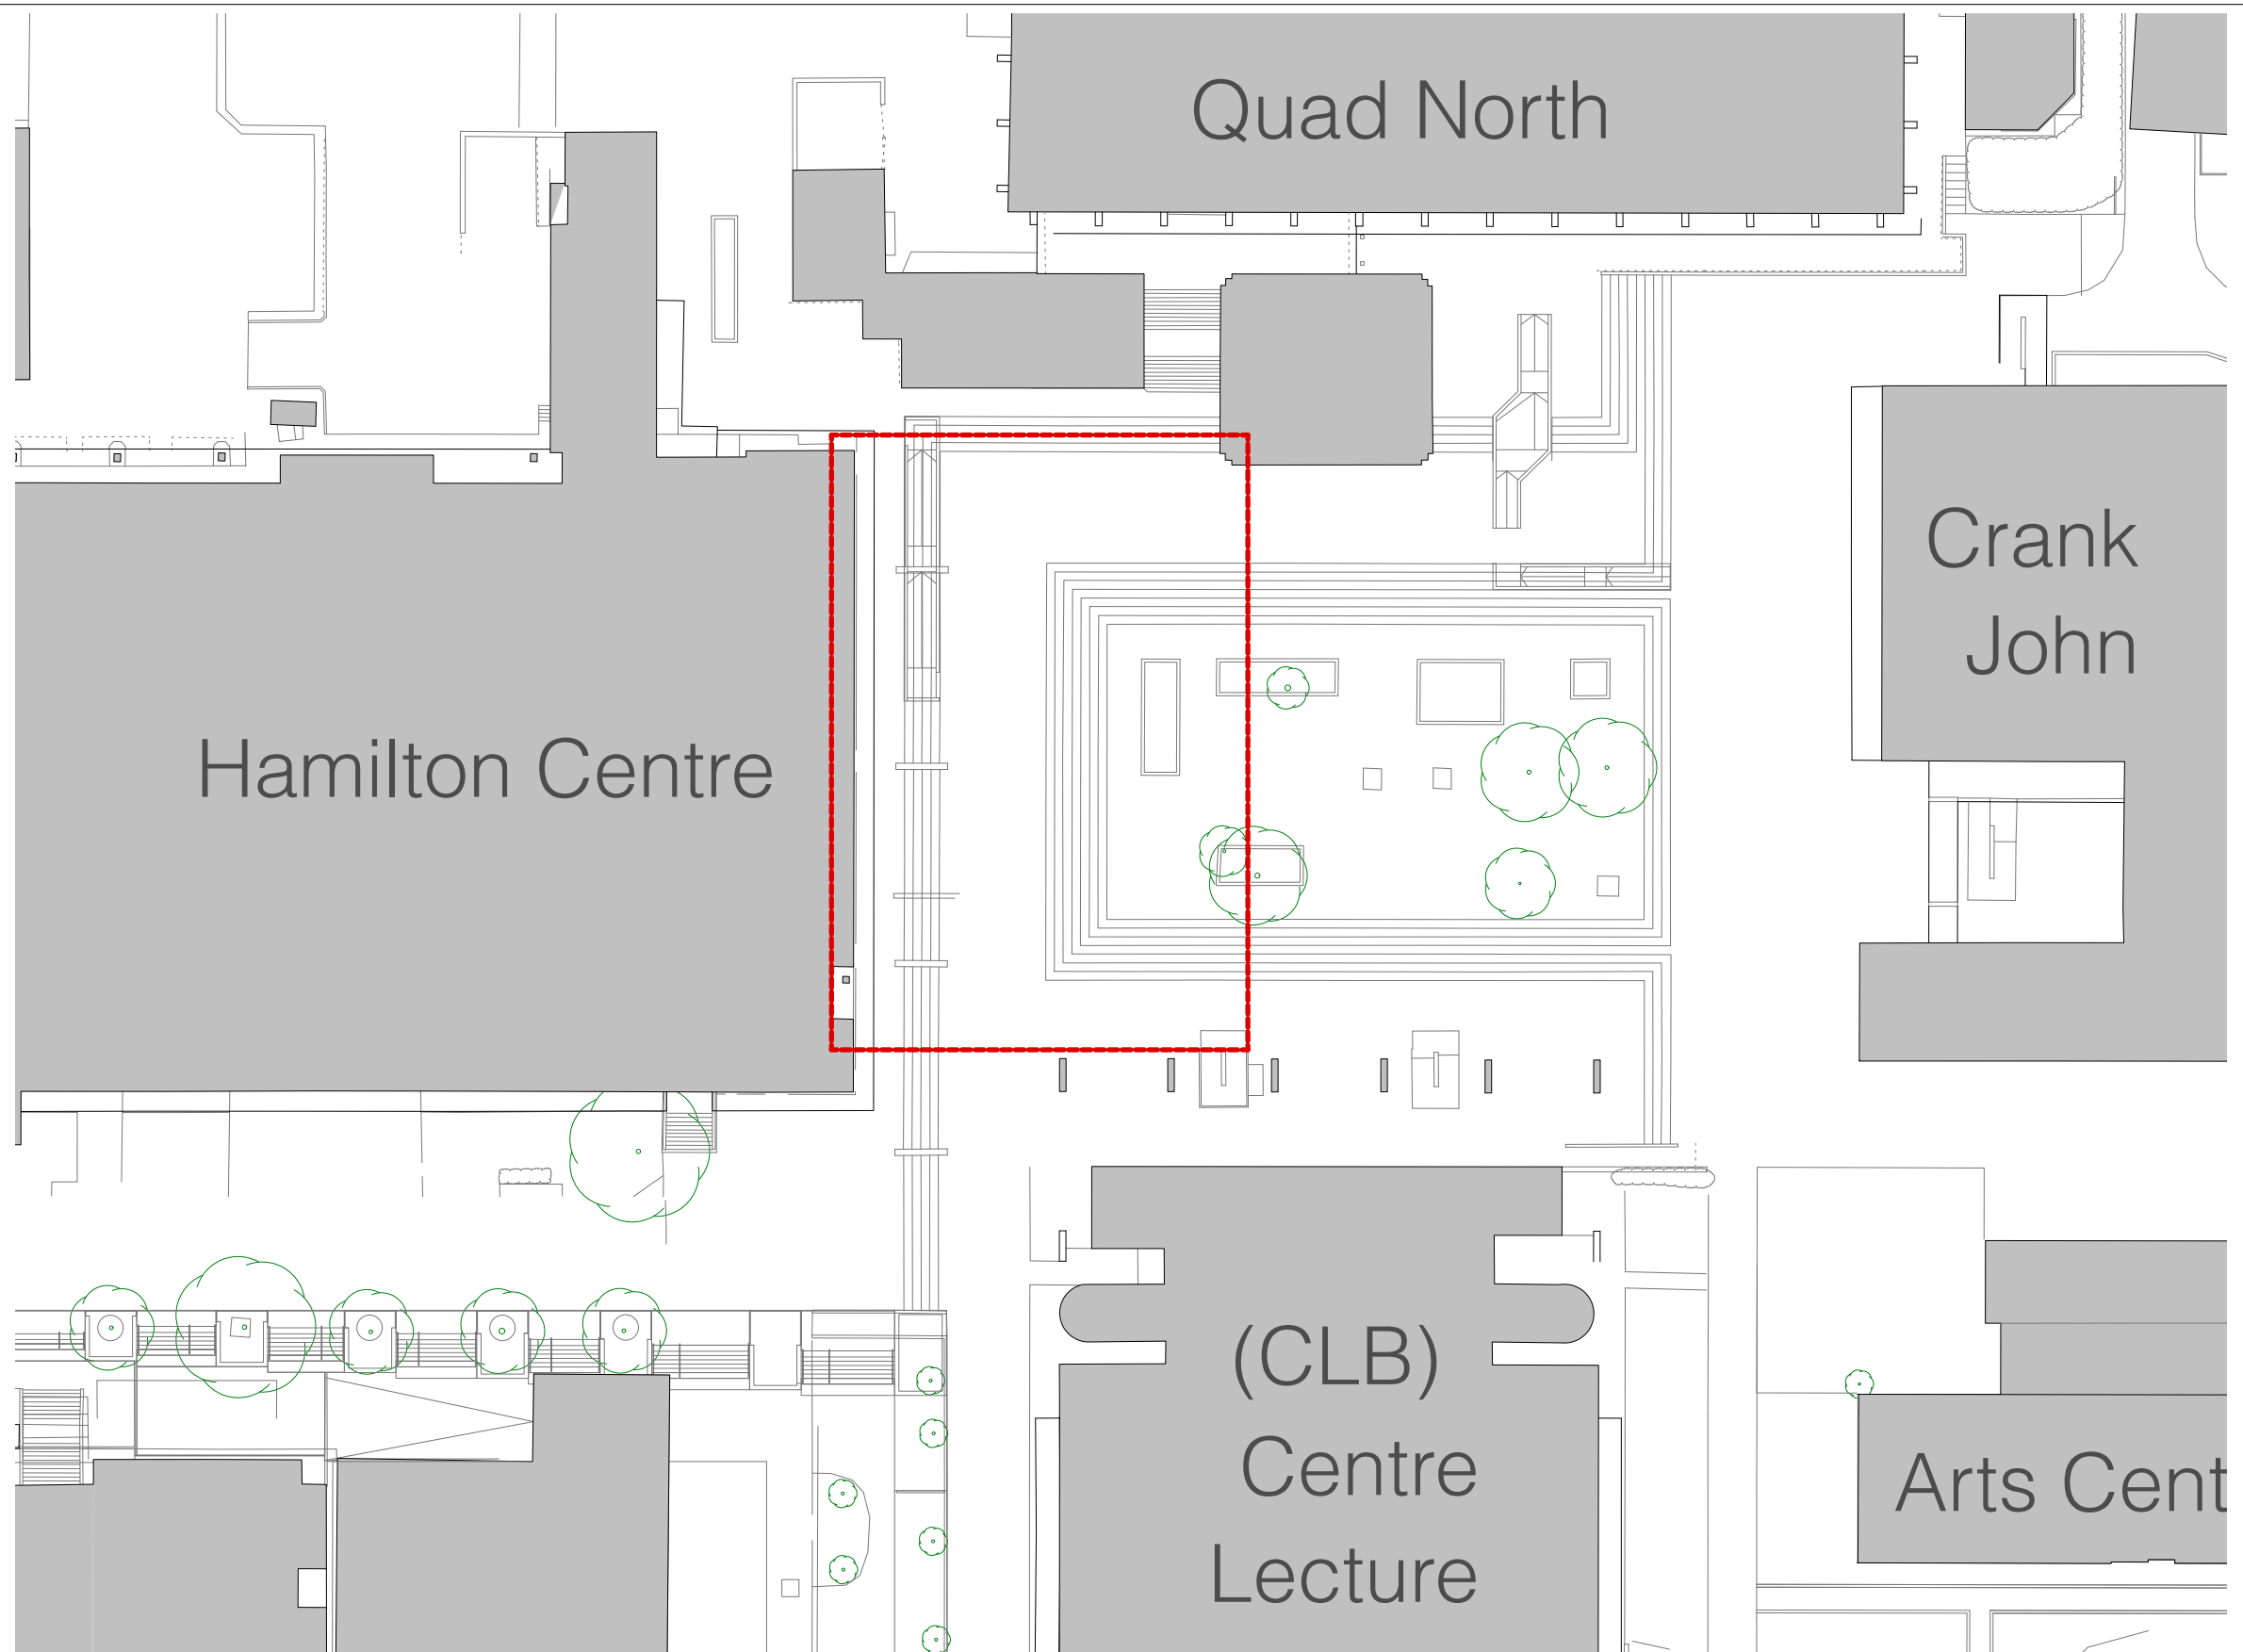

BLOCK PLAN

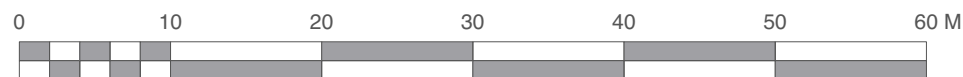

Scale 1:500 @ A3

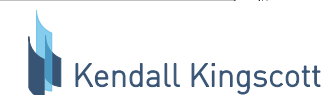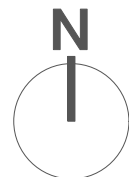

Chartered Architects
Chartered Building Surveyors
Interior Designers
CDM Services

Suite 3, Sandford House,
1b Claremont Road,
Teddington, TW11 8DH
+44 (0)20 8943 5300
www.kendallkingscott.co.uk

Project
Hamilton Centre SU Bar
Doors, Terrace and Ramp
Client
Brunel University London

Scale 1:500 Paper Size ISO A3 Filename 210732 BUL_rev1 v2021.vwx
Do not scale this drawing

P1 17/11/2021 ML ME Issued to client
Rev Date By Ap Note

Drawing Title
Block Plan

Project Number	Drawing Number	Revision
210732-1150		P1
Date	Drawn	Checked
15/11/21	ML	ME
Purpose/Status	PLANNING	

Check all dimensions and levels on site

Only to be used on the site for which designed. The electronic transmission of designs/information contained in this drawing is carried out entirely at the User's risk and Kendall Kingscott Ltd. will have no liability for any errors or inaccuracies arising therefrom. The production of amended or updated information from the said designs/information by the User is entirely the responsibility of the User and Kendall Kingscott Ltd. shall have no responsibility in respect thereof whatsoever.