



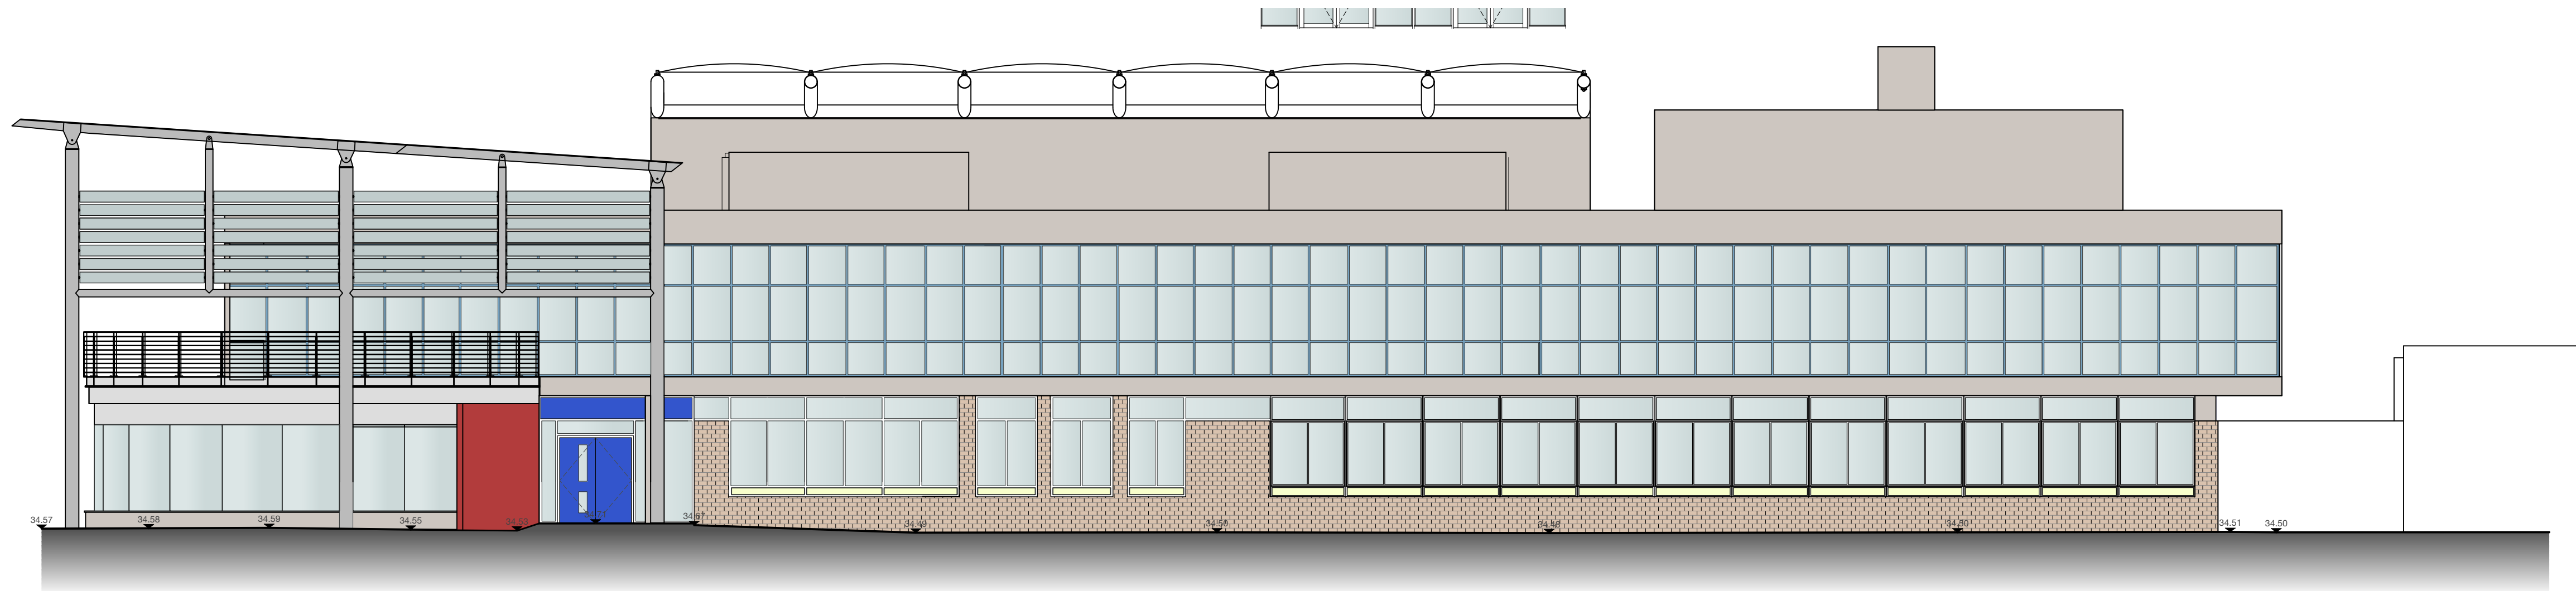

EXISTING SECTION AA

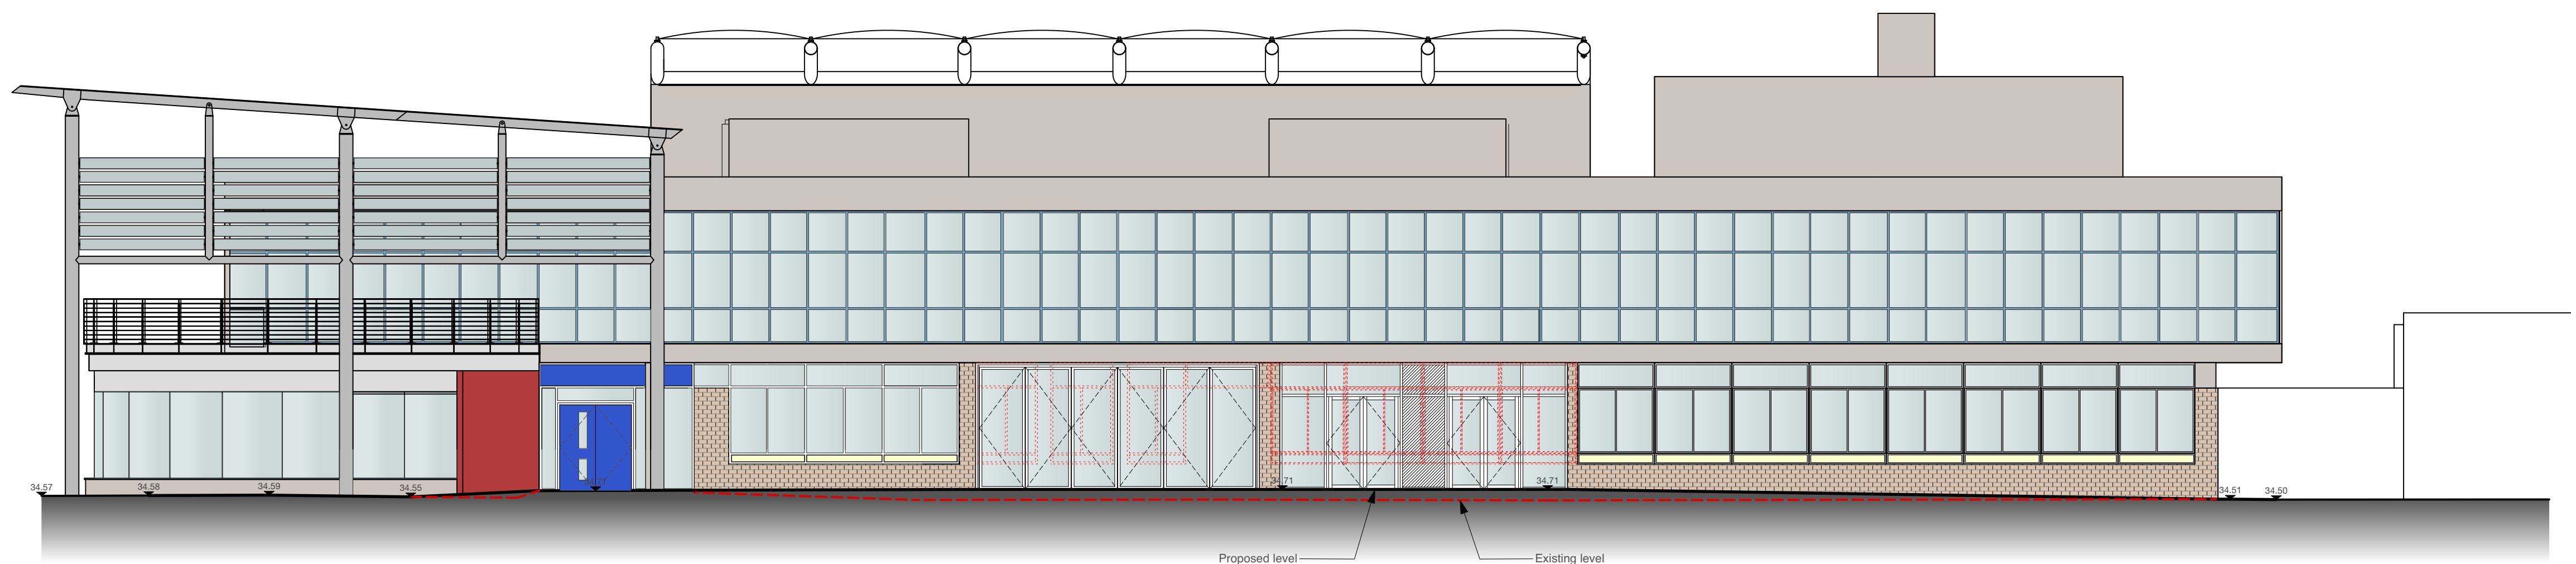


PROPOSED SECTION AA

EXISTING AND PROPOSED SECTION AA



Scale 1:100 @ A1

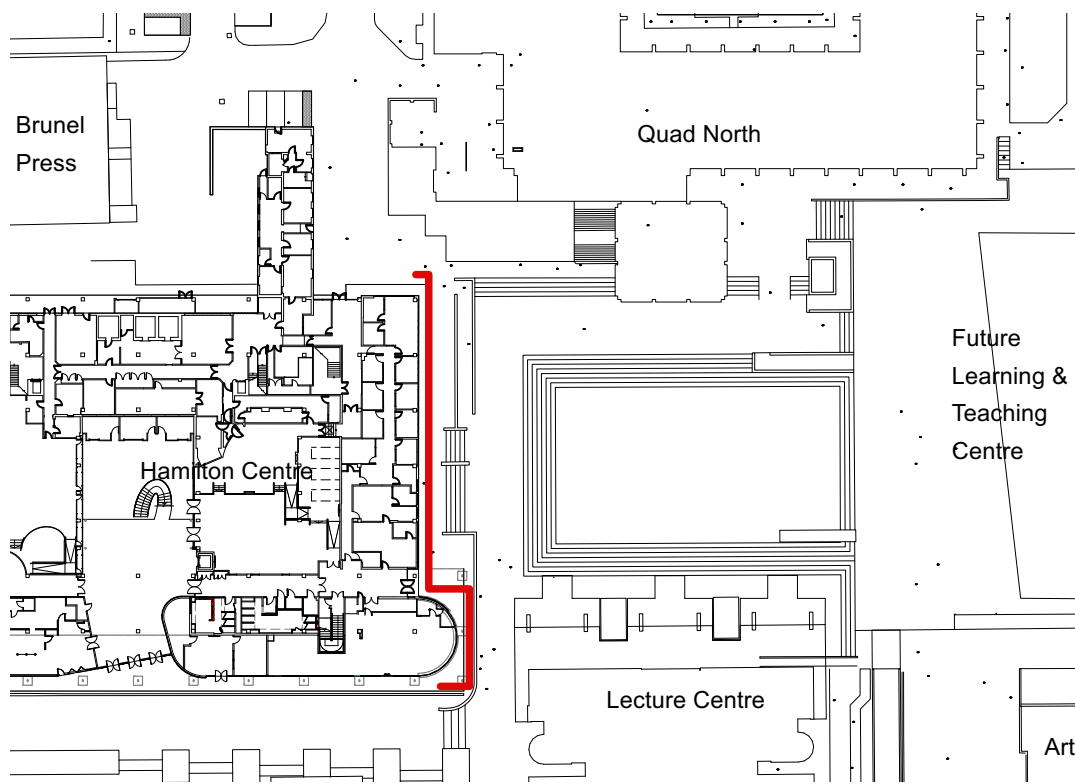

Chartered Architects
Chartered Building Surveyors
Interior Designers
CDM Services

Suite 3, Sandford House,
1b Claremont Road,
Teddington, TW11 8DH
+44 (0)20 8943 5300
www.kendallkingscott.co.uk

Only to be used on the site for which designed. The electronic transmission of designs/information contained in this drawing is carried out entirely at the User's risk and Kendall Kingscott Ltd. will have no liability for any errors or inaccuracies arising therefrom. The production of amended or updated information from the said designs/information by the User is entirely the responsibility of the User and Kendall Kingscott Ltd. shall have no responsibility in respect thereof whatsoever.

Project
Hamilton Centre SU Bar
Doors, Terrace and Ramp

Client
Brunel University London

Scale 1:100
Paper Size ISO A1
Filename 210732 BUL_rev1 v2021.vwx
© Copyright Do not scale this drawing

P1 17/11/21 ML ME
Rev Date By Ap Note

Drawing Title
Existing and Proposed Section AA

Project Number
210732-3001

Revision
P1

Date 04/11/21
Drawn ML
Checked ME
Purpose/Status PLANNING