




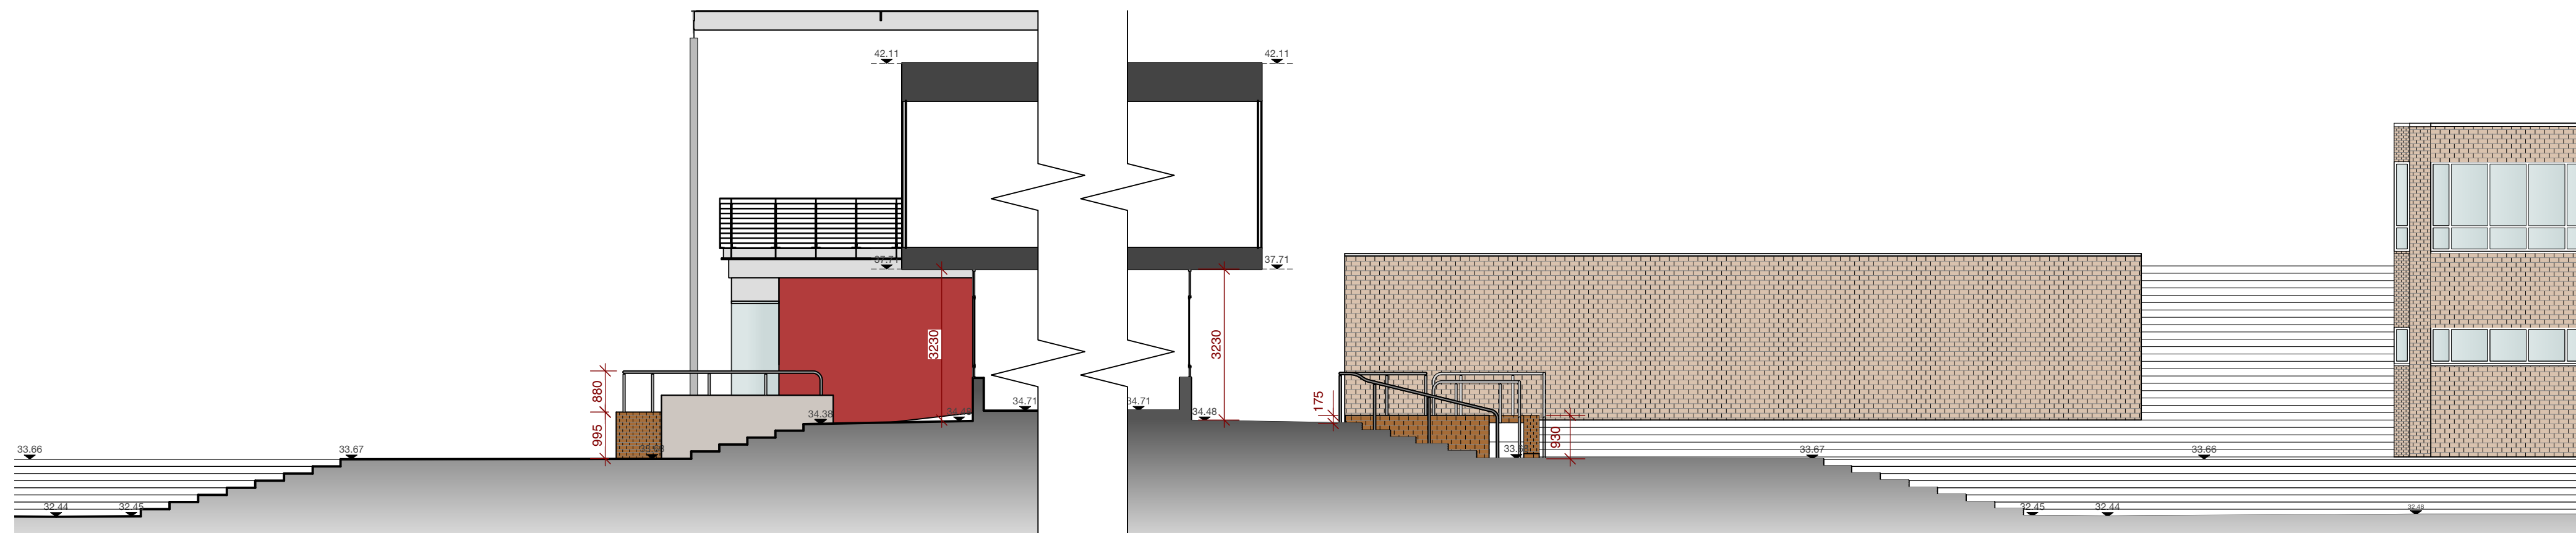


EXISTING SECTION BB

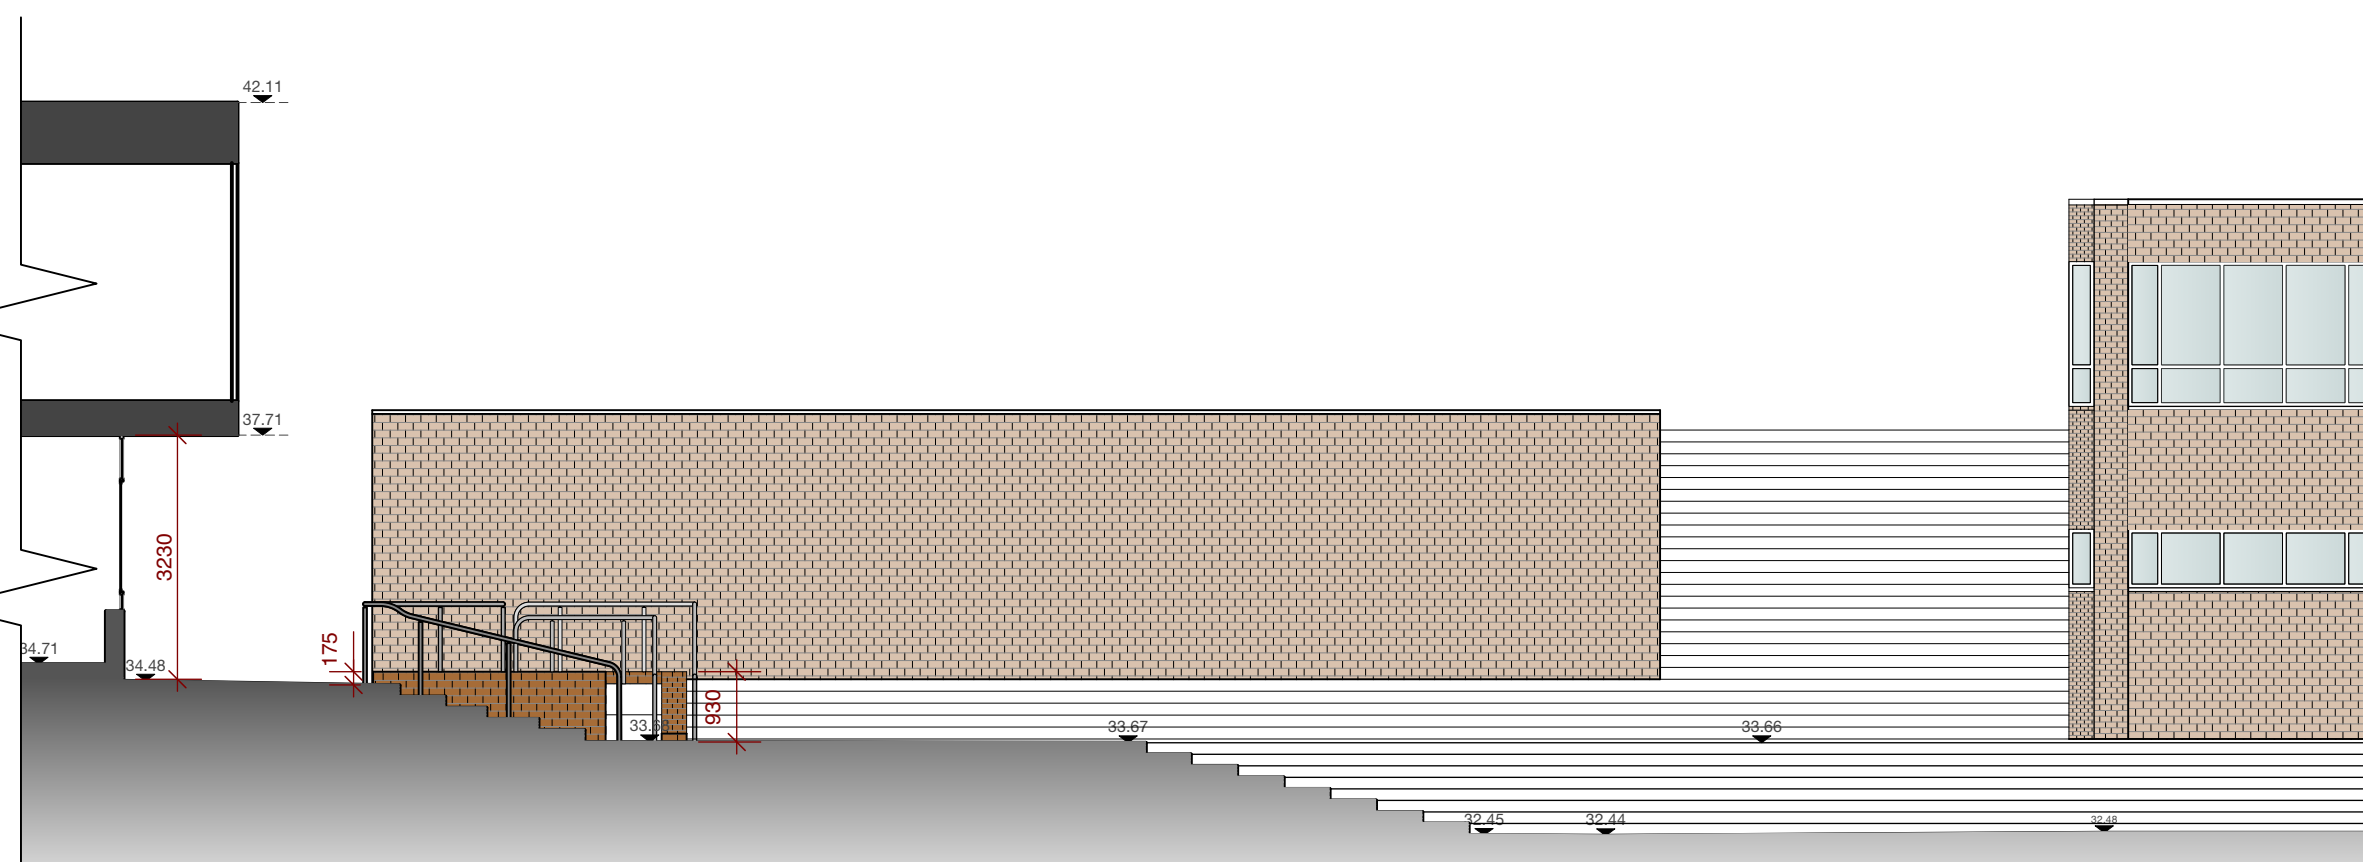



EXISTING SECTION CC

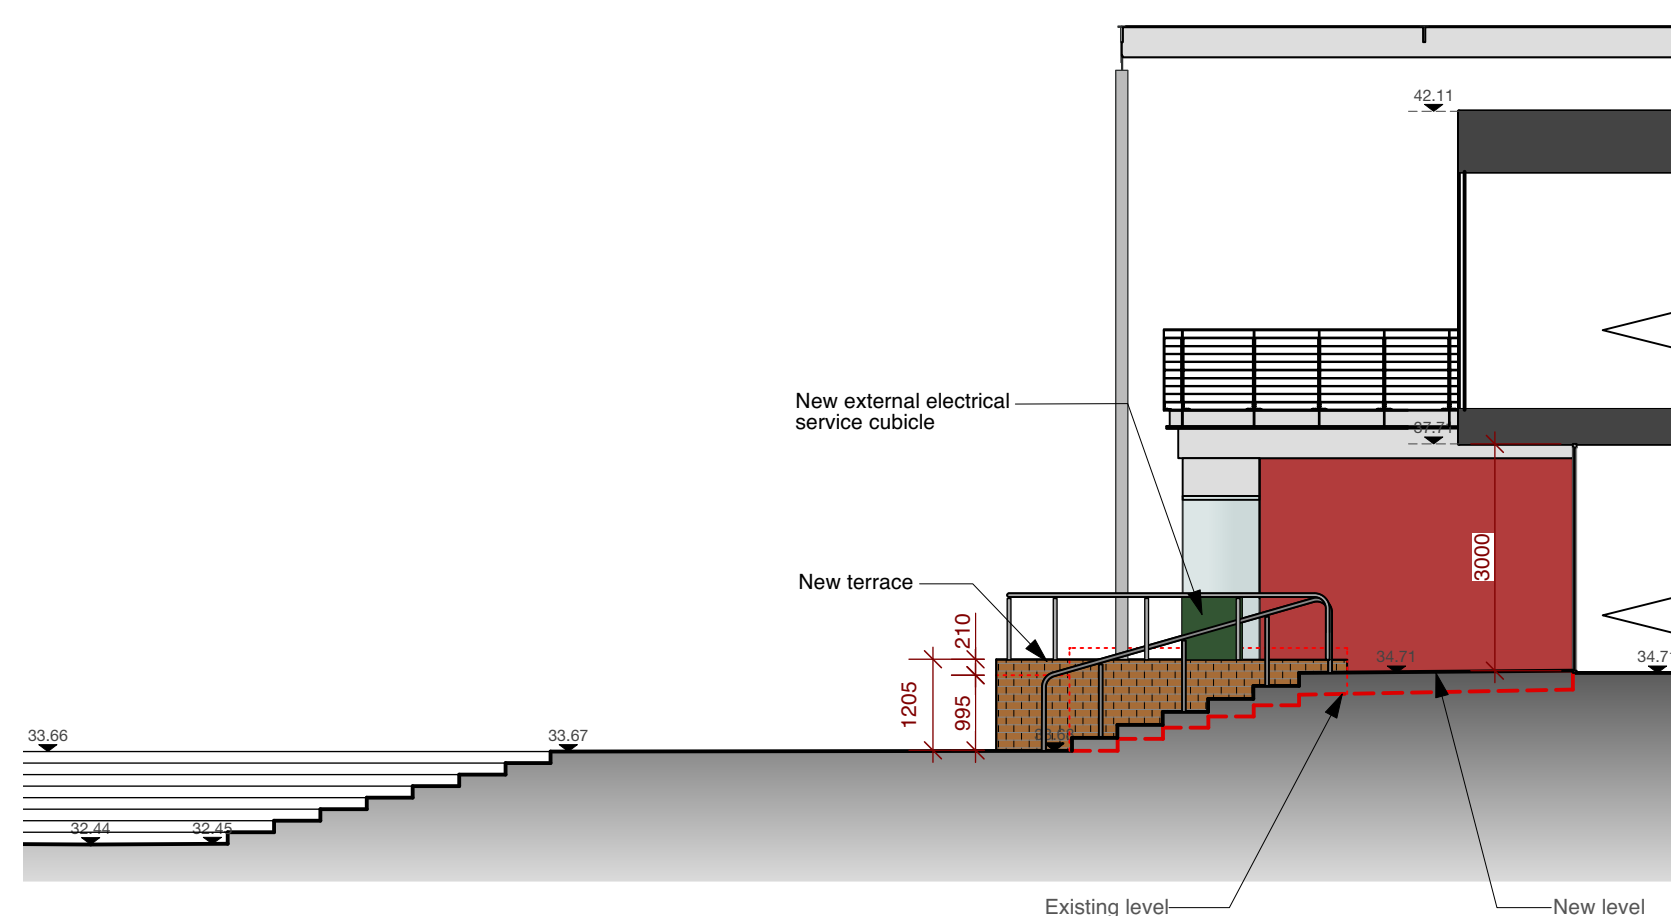

PROPOSED SECTION BB

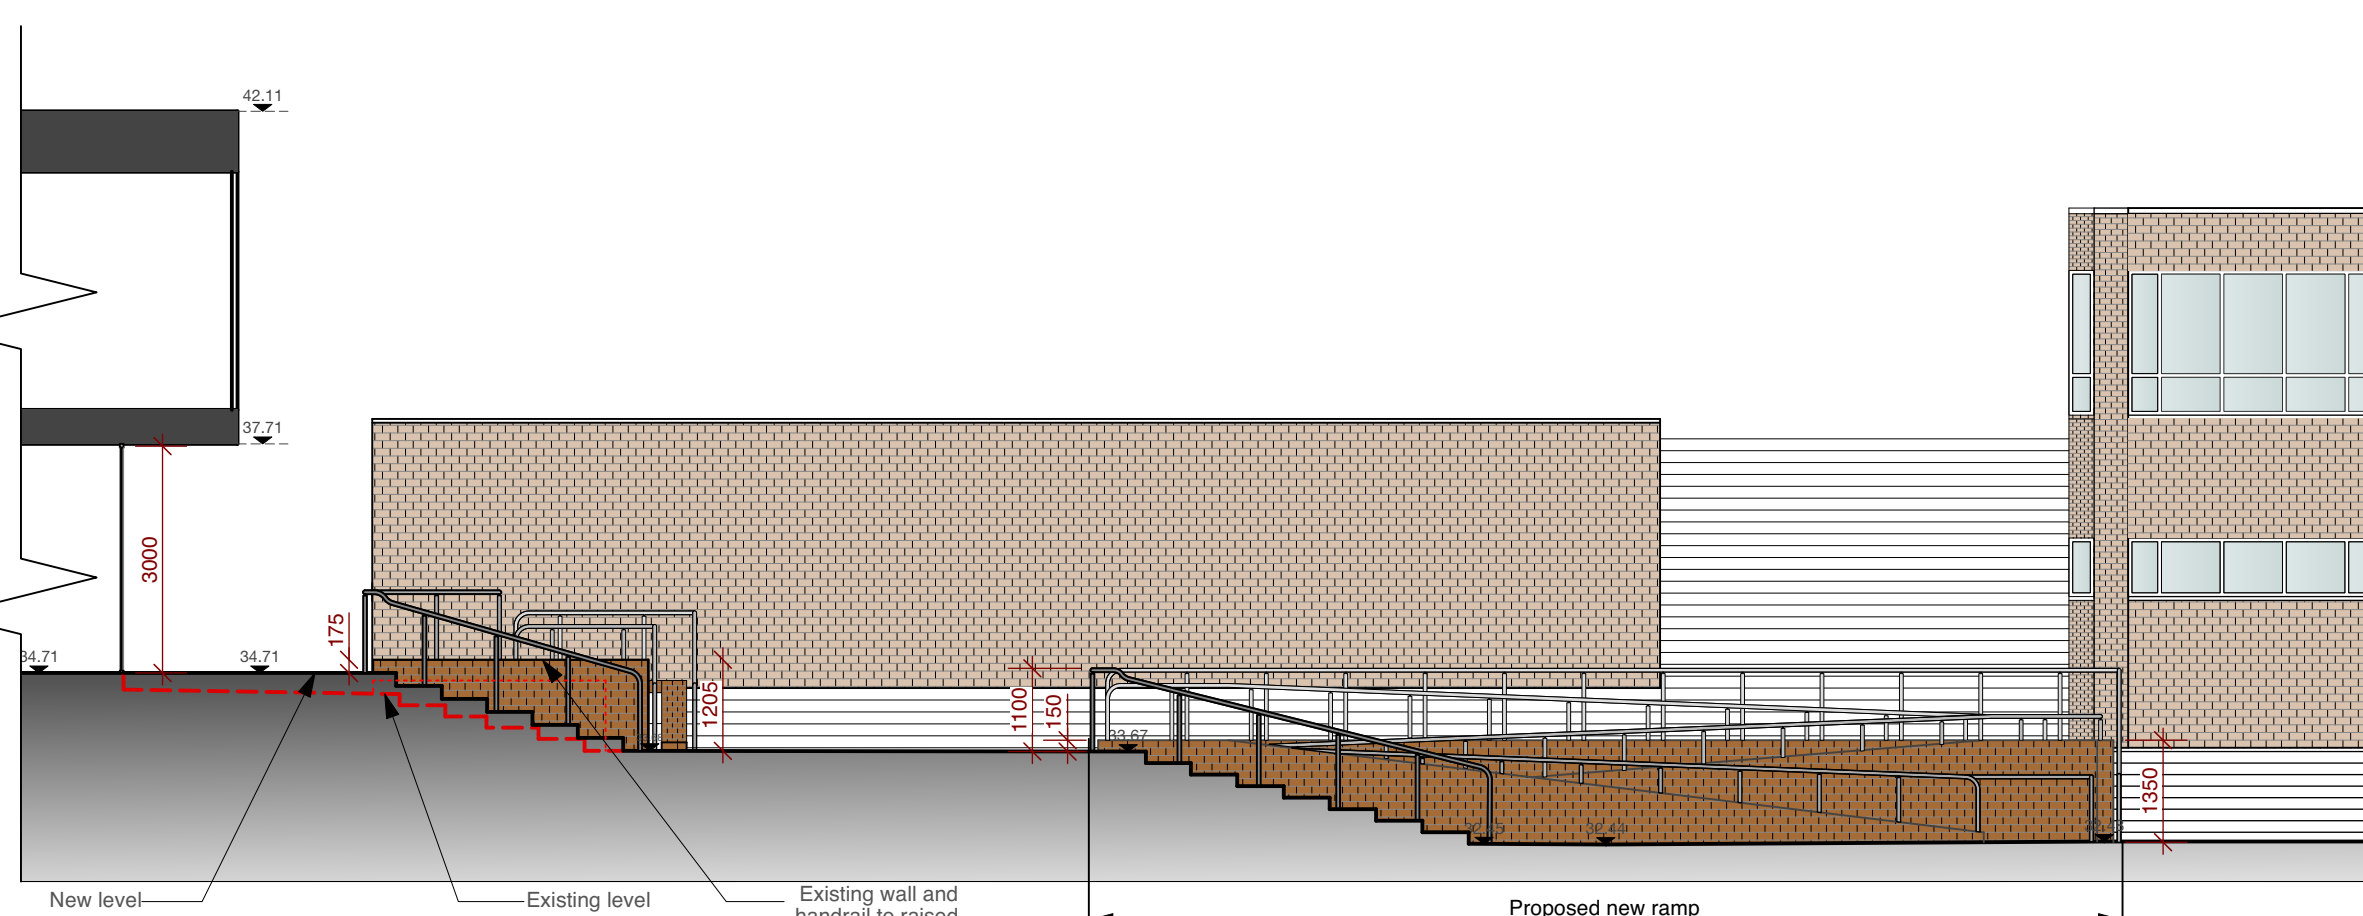

PROPOSED SECTION CC

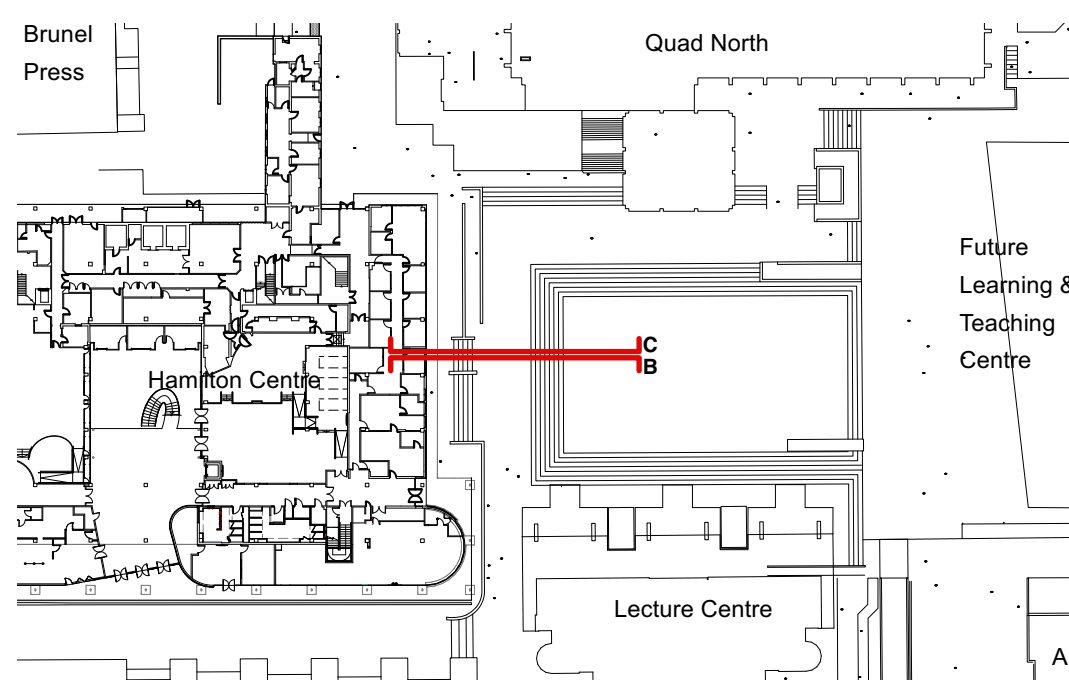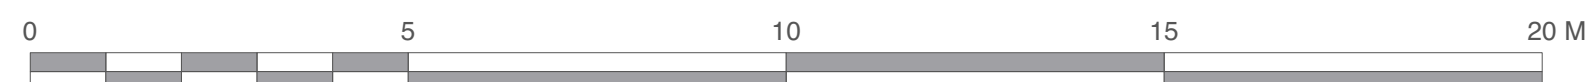 Kendall Kingscott

Chartered Architects
Chartered Building Surveyors
Interior Designers
CDM Services

Suite 3, Sandford House,
1b Claremont Road,
Teddington, TW11 8DH
+44 (0)20 8943 5300
www.kendallkingscott.co.uk

Project
Hamilton Centre SU Bar
Doors, Terrace and Ramp

Client
Brunel University London

Scale	Paper Size	Filename
1:100	ISO A2	210732 BUL_rev1 v2021.vwx
© Copyright		Do not scale this drawing

P2	24/11/21	ML GC	Revised as meeting comments
P1	17/11/21	ML ME	Issued to client
Rev	Date	By Ap	Note

Project Number Drawing Number

210732-3002

Revision
P2

Date	Drawn	Checked	Purpose/Status
04/11/21	ML	ME	PLANNING

Check all dimensions and levels on site