COPYRIGHT NOTICE:
This drawing is the copyright of the Architects and may not be reproduced or used except by written permission.

©Crown copyright and database rights(2014) Ordnance Survey licence number(100017314

Notes
This drawing is to be read in conjunction with all relevant drawings and specifications.
Do not scale from this drawing. Use figured dimensions only. All levels and dimensions to be checked on site. All level and dimensional discrepancies are to be brought to the immediate attention of HSSP Architects ltd.
Drawing is not to be accepted for alteration and/or deviation from this design without prior acknowledgement of HSSP Architects ltd.
Copyright reserved. This drawing may only be used for the client and location specified in the title block. It may not be copied or disclosed to any other third party without prior written consent from HSSP Architects ltd.
Prior to any works commencing on site, the engineer is to be contacted regarding the current status, revision or approval of all structural items.
All work to be to the entire satisfaction of the BHRC or Local Authority not withstanding anything shown or indicated on these drawings. All workmanship and materials to be the best of their respective kind and at least equivalent of the appropriate British Standard Code of Practice. All relevant dimensions and levels to be ascertained or checked and verified on site before specific areas of work are commenced.
This drawing is to be read in conjunction with clients specification/employers requirements and structural engineers design.

Proposed entrance elevation - North

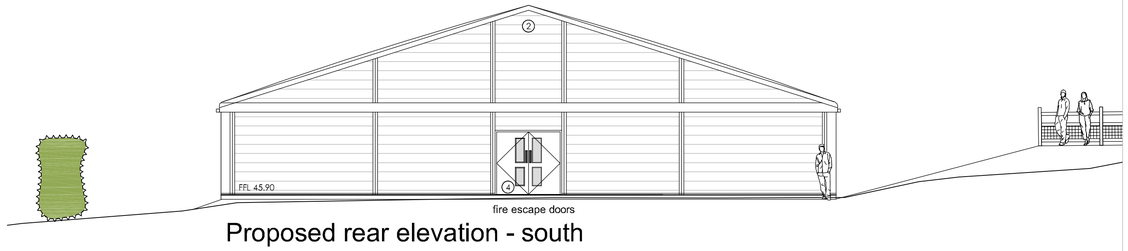

Proposed rear elevation - south

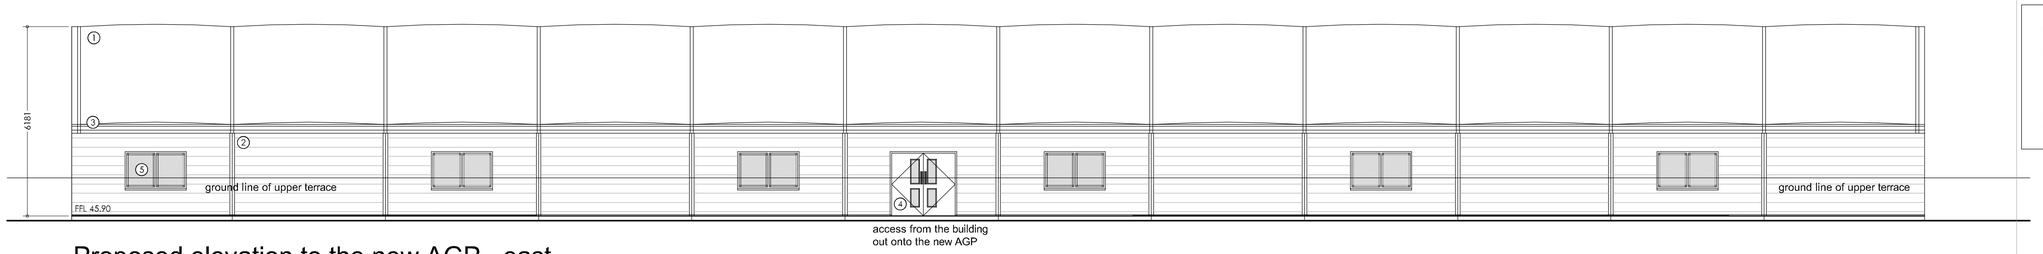

Proposed elevation to the new AGP - east

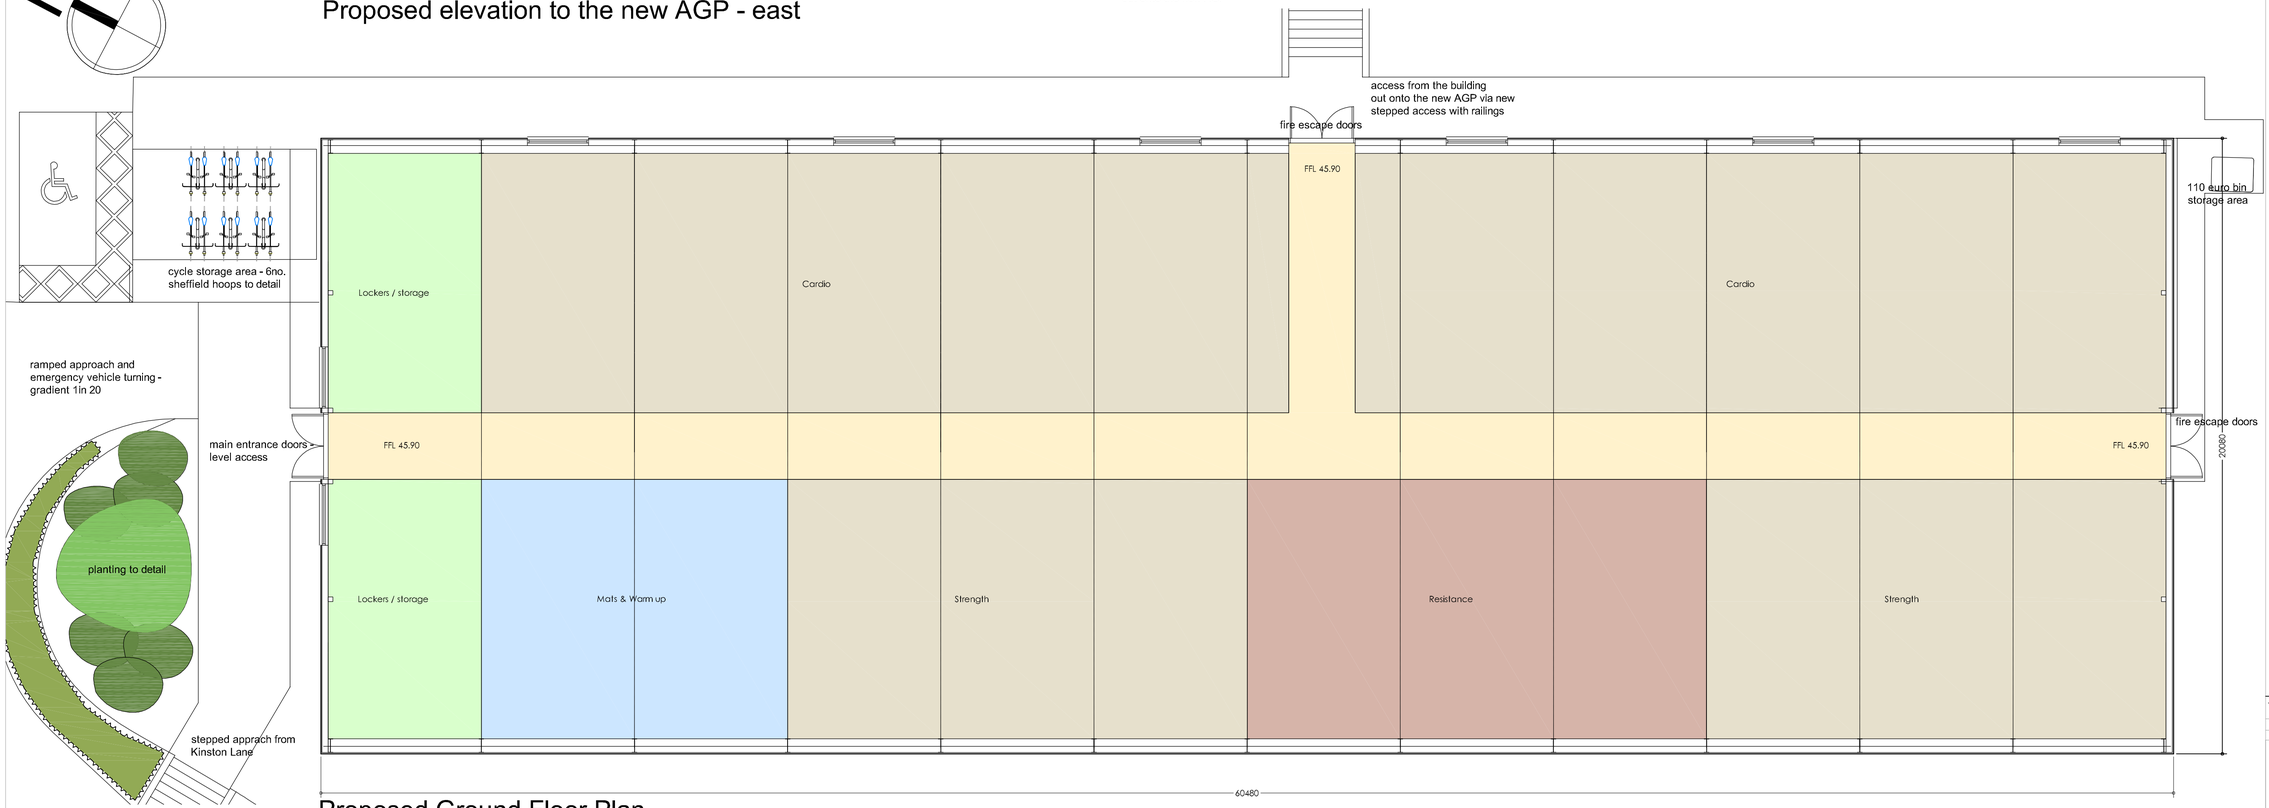

Proposed Ground Floor Plan

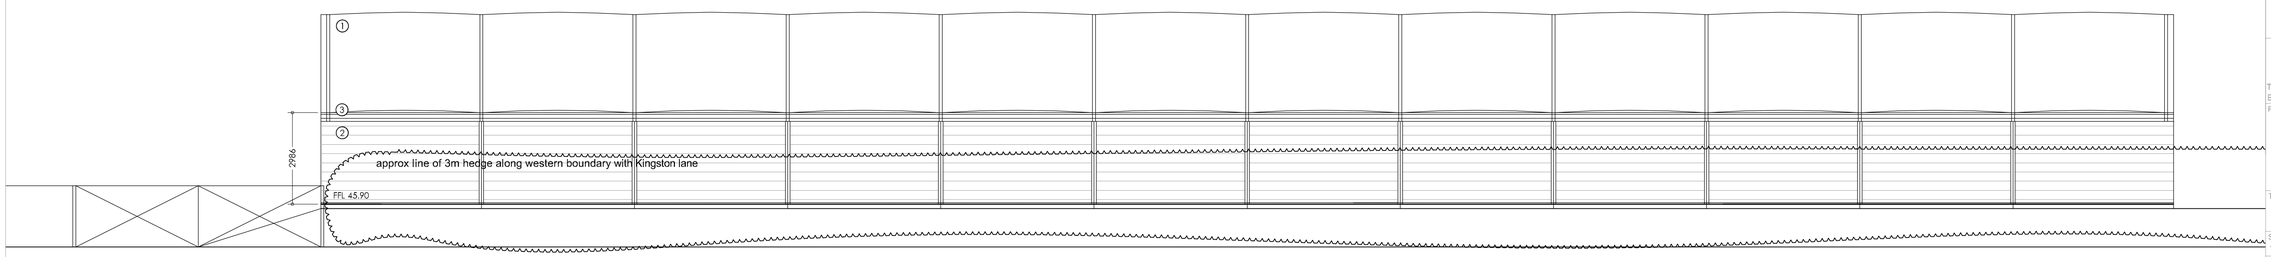

Proposed elevation to Kingston Lane - west

Materials :

1. Air filled white PVC coated fabric roof
2. Wall and gable panels insulated steel cladding panels - colour to LPA approval
3. White uPVC guttering & downpipes
4. PPC steel doorsets with doubled glazed apertures
5. White aluminium windows

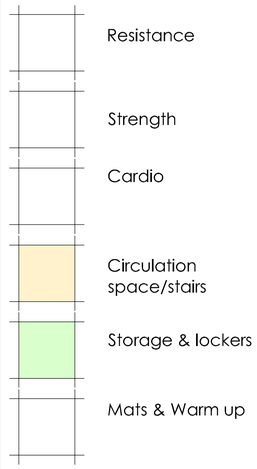

D - 25.05.2020 - general alterations.
C - 18.05.2020 - general alterations.
B - 05.05.2020 - general alterations.
A - 01.05.2020 - general alterations to building orientation, external paths added.

Rev.	Date.	Drawn.
-	-	-
-	-	-
-	-	-