

DO NOT SCALE FROM THIS DRAWING. ALL DIMENSIONS TO BE CHECKED ON SITE. ANY DISCREPANCIES MUST BE REPORTED TO THE ARCHITECT FOR VERIFICATION PRIOR TO COMMENCEMENT OF THE EFFECTED WORKS. IF IN DOUBT ASK. THIS DRAWING IS COPYRIGHT.

Rev No	Date	Revision note
P1	07.06.2016	Preliminary issue.

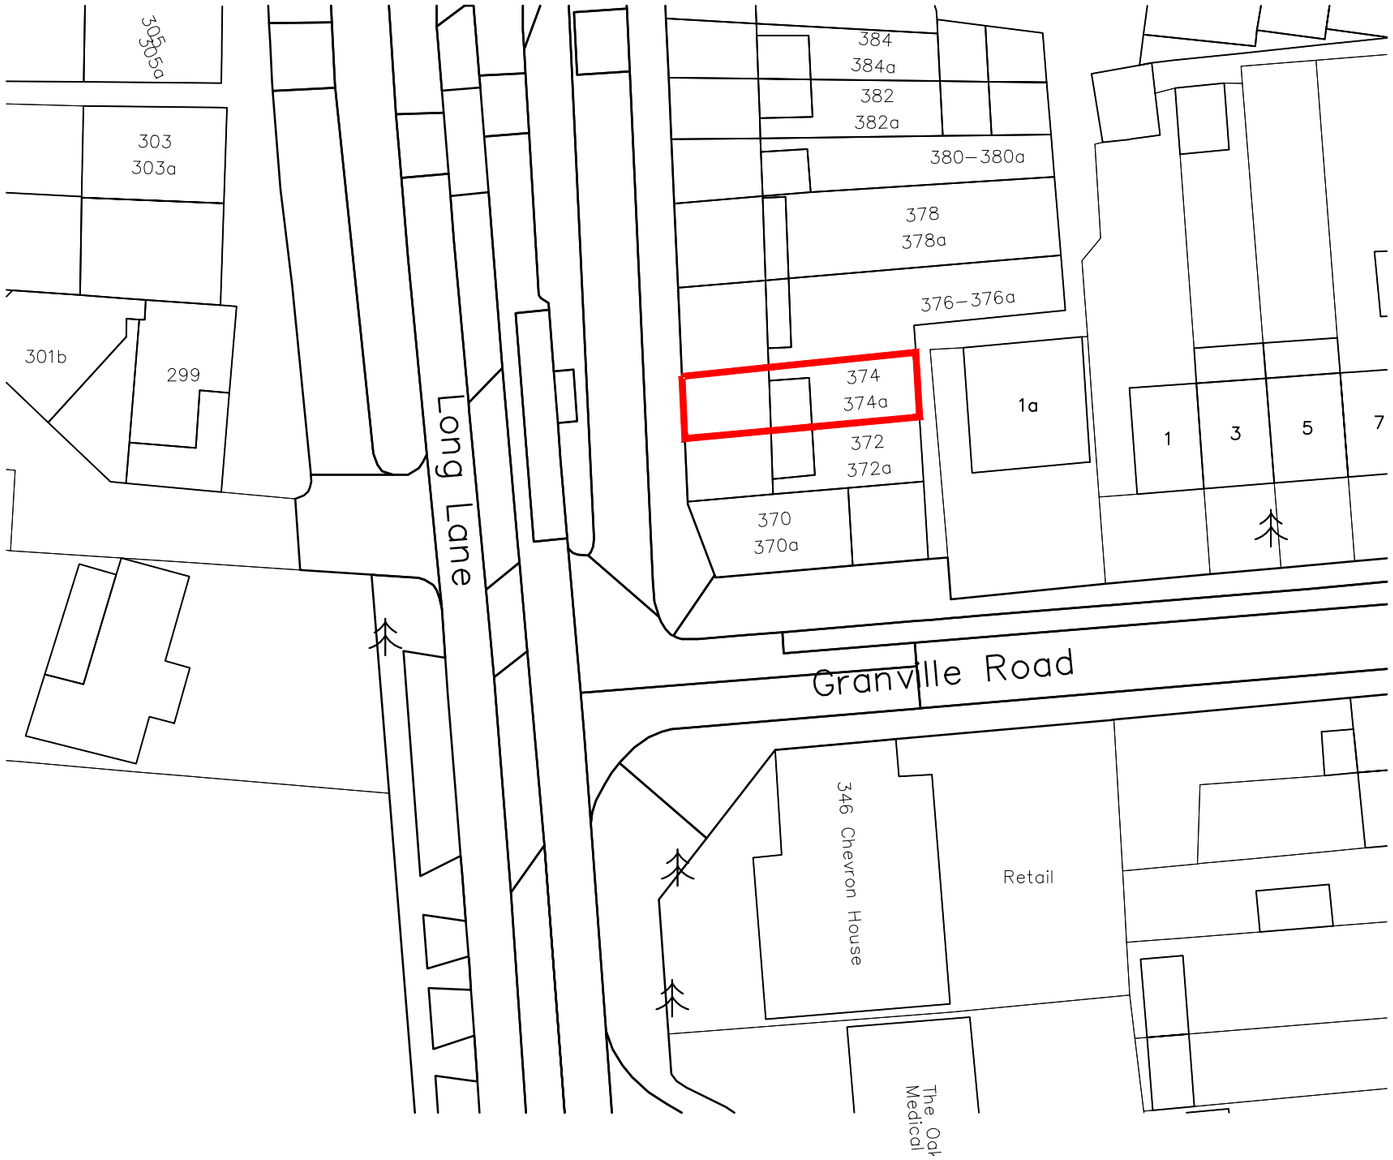

SCALE 1:500

SCALE – METRES
0 10 20 30
0 50 100
SCALE – FEET

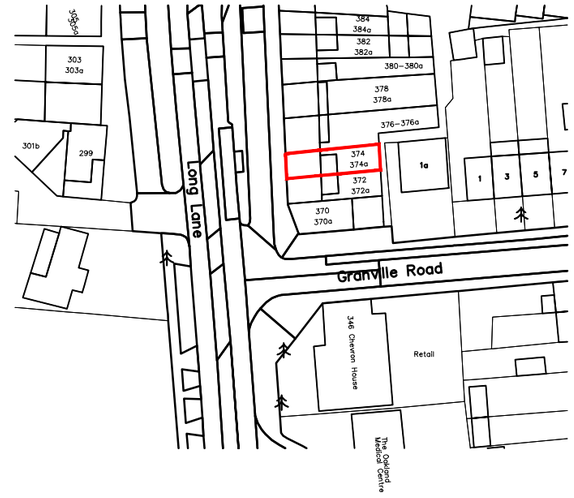

LOCATION PLAN
SCALE 1:1250

N

SCALE – METRES
0 10 20 30 40 50 60 70
0 50 100 150 200 250
SCALE – FEET

jpb architects

CEDAR HOUSE
VINE LANE HILLINGDON
UXBRIDGE UB10 0NF

TEL : (01895) 272 446
FAX : (01895) 272 483
EMAIL : admin@jpbarchitects.co.uk

JOB TITLE
EYEWISE
374 LONG LANE
HILLINGDON
LONDON
UB10 9PG

DRG TITLE
SITE LOCATION PLAN

SCALE		DATE
1:100 @ A3		MAY '16
JOB NO.	DRG NO.	REV
10783	101	P1