



SCALE - 1 : 200.

| SPECIES                             | POT SIZE (LITRE) | HEIGHT    | NO/ M2  | QUANTITY |
|-------------------------------------|------------------|-----------|---------|----------|
| HEDGING                             |                  |           |         |          |
| ESCALLONIA 'CRIMSON SPIRE'          | 5                | 60-80cm   | 50cm cs | 9        |
| Laurel Hedge Row                    | 5                | 60-80cm   | 50cm cs | 22       |
| SHRUBS                              |                  |           |         |          |
| MAHONIA AQUIFOLIUM 'APOLLO'         | 3                | 20-30cm   | 4       | 13       |
| MAHONIA 'APOLLO'                    | 3                | 20-30cm   | 4       | 24       |
| CISTUS 'SILVER PINK'                | 3                | 30-40cm   | 4       | 4        |
| SKIMMA 'KEW GREEN'                  | 3                | 30-40cm   | 3       | 44       |
| HEBE 'MRS WINDER'                   | 3                | 30-40cm   | 4       | 6        |
| EUONYMUS FORTUNEI 'EMERALD N GAITY' | 3                | 20-30cm   | 5       | 20       |
| ANEMANTHELE LESSONIANA              | 2                | 20-30cm   | 5       | 57       |
| GERANIUM MACRO 'INGWERSEN'S VARIETY | 2                | 20-30cm   | 5       | 30       |
| ROSA KENT                           | 2                | 20-30cm   | 4       | 25       |
| BERGENIA 'BESSINGHAM WHITE'         | 2                | 20-30cm   | 5       | 56       |
| SORBUS AUCUP 'SHEERWATER SEEDLING'  | 3                | 20-30cm   | 4       | 10       |
| HEBE RAKAIENSIS                     | 3                | 20-30cm   | 40cm cs | 20       |
| HERBACEOUS                          |                  |           |         |          |
| HEUCHERA 'PALACE PURPLE'            | 2                |           | 35cm cs | 25       |
| TREES                               |                  |           |         |          |
| COMMON HOLLY                        | 6                | 350-425cm | 12-14   | 1        |
| MAPLE TREES                         | 6                | 350-425cm | 12-14   | 2        |
|                                     |                  |           |         |          |
|                                     |                  |           |         |          |

OUTLINE SPECIFICATION

BS 4428 (1989) 'LANDSCAPE OPERATIONS', BS 8545 'TREES FROM NURSERY TO INDEPENDENCE IN THE LANDSCAPE', AND THE CPSE CODE FOR HANDLING AND ESTABLISHING PLANTS.  
ALL SUBSOIL PRIOR TO RECEIVING TOPSOIL SHALL BE FREE OF COMPACTION AND SHALL BE FREE DRAINING.  
ALL TOPSOIL SHALL MEET AS MIN BS 3882 (2007) MULTI PURPOSE GRADE. EXISTING TOPSOIL CULTIVATED IN ACCORDANCE WITH BS 3882 (2007). TOPSOIL MIN DEPTHS: 350mm IN SHRUBS AREAS, 150mm IN GRASS AREAS. TOPSOIL GRADED TO FALL. NO CULTIVATION SHALL TAKE PLACE DURING WET OR WATERLOGGED CONDITIONS.


TREE PIT SIZES: 0.9X0.9X0.9m DEPTH. BASE OF PIT BROKEN UP TO ENSURE FREE DRAINAGE.  
TREE PITS TO BE BACKFILLED WITH 5 PARTS TOPSOIL AND 1 PART ORGANIC COMPOST. BROADLEAF P4 (1kg/m3) THOROUGHLY MIXED INTO BACKFILL. TREES TO BE CENTRALLY PLANTED IN PITS.

ALL TREES TO BE DOUBLE STAKED-STAKES 1800mm LONG, 75mm DIAMETER, 600mm ABOVE GROUND, CROSS PIECES 400X100X25mm. TREES TIED TO CROSS PIECES WITH TOMS FLAT BACKED PADS AND 37mm WEBBING. WATERING AND AERATION PIPE (75mm PERFORATED PLASTIC PIPE WITH CAP) TO BE PLACED AROUND ROOTBALL AND EXTENDED TO SURFACE, CAPPED AND COVERED WITH MULCH.  
CONTAINER GROWN SHRUBS PLANTED IN PITS 300X300X300mm DEPTH. BACKFILL SHALL INCLUDE 3L OF PEAT FREE TREE AND SHRUB COMPOST MIXED THOROUGHLY INTO TOPSOIL.

SIERRABLEN SLOW RELEASE 15mg TABLETS TO BE INCORPORATED INTO TOP 20cm OF BACKFILL IN TREE AND SHRUB PITS.  
HEAVY STANDARDS- 8 TABLETS/TREE,  
SELECTED STANDARDS-7 TABLETS,  
SHRUBS 5L- 3 TABLETS/SHRUB,  
SHRUBS 3L- 2 TABLETS/SHRUB,  
GROUND COVERS 2L- 2 TABLETS/PLANT

ALL SHRUB AREAS TO BE MULCHED WITH 50mm DEPTH OF ORNAMENTAL BARK MULCH (DELUXE RANGE). SOURCE: MELCOURT INDUSTRIES.  
CONTRACTOR TO CONFIRM LOCATION OF ALL UNDERGROUND SERVICES PRIOR TO UNDERTAKING LANDSCAPE WORKS. TO COMPLY WITH BRITISH STANDARDS, TREES WITH A STEM DIAMETER AT 1.5 HT ABOVE GROUND LEVEL OF 30-60cm AND >60cm (AT MATURITY) TO BE A MIN OF 1.5m AND 3m AWAY FROM SERVICES RESPECTIVELY. ROOT BARRIER (GREENLEAF RE ROOT 2000) TO BE INCORPORATED WHERE TREES ARE LESS THAN SPECIFIED DISTANCE AWAY FROM SERVICES. DEPTH TO EXTEND TO MIN OF 300mm BELOW ADJACENT SERVICES.

GRASS - TURF AREAS: REMOVE ANY RESIDUAL RANK WEED GROWTH. CULTIVATE AND LEVEL AS REQUIRED TO REMOVE ANY STONES OR GENERAL WASTE. SOIL CULTIVATED TO A FINE TILTH PRIOR TO TURFING. TURF TO BE LAID TO STRETCHER BOND AND JOINTS FILLED WITH TOPSOIL.

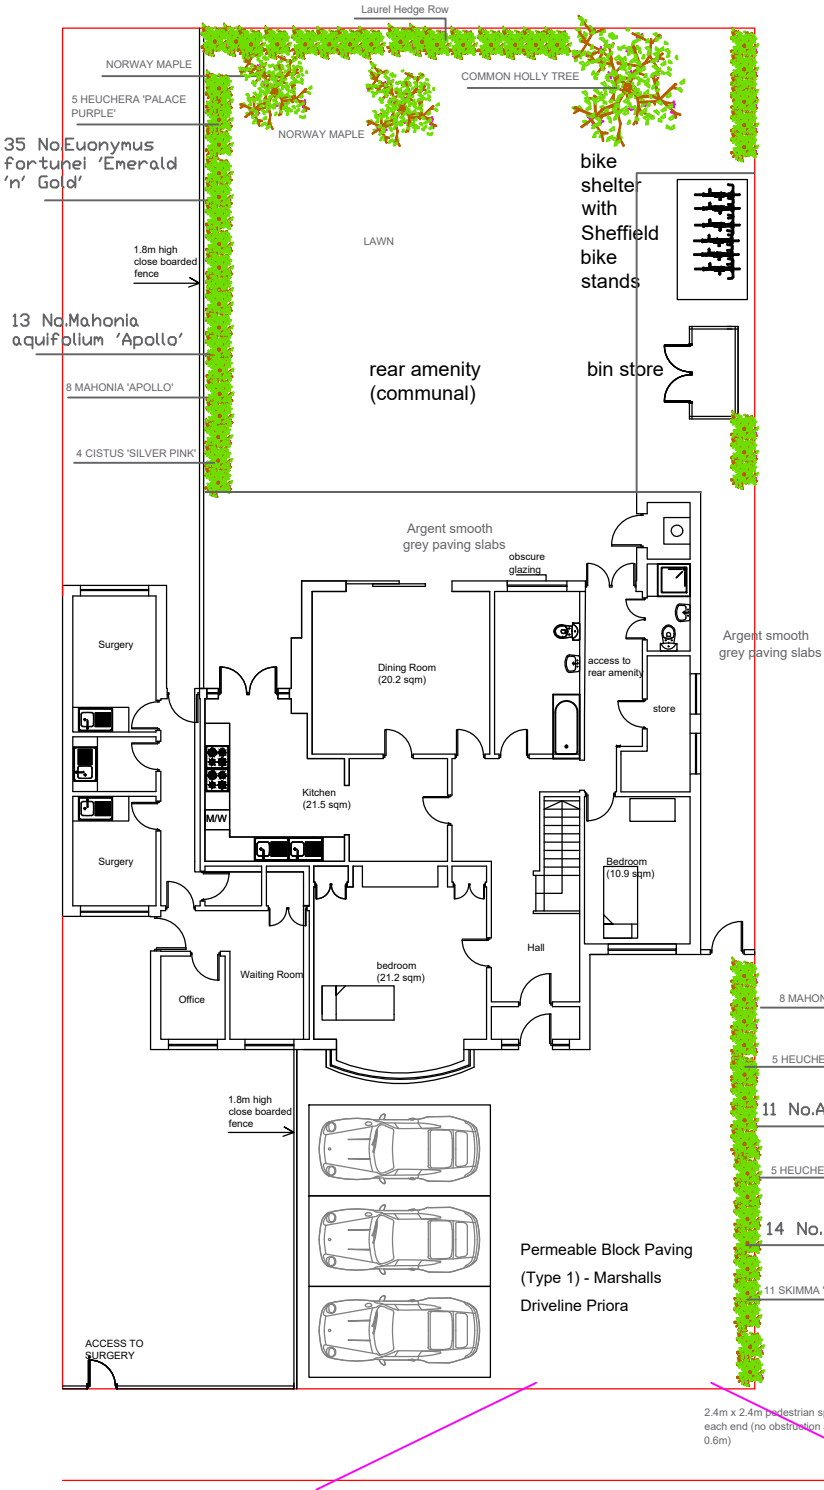

LANDSCAPE LAYOUT PLAN (1:200)