
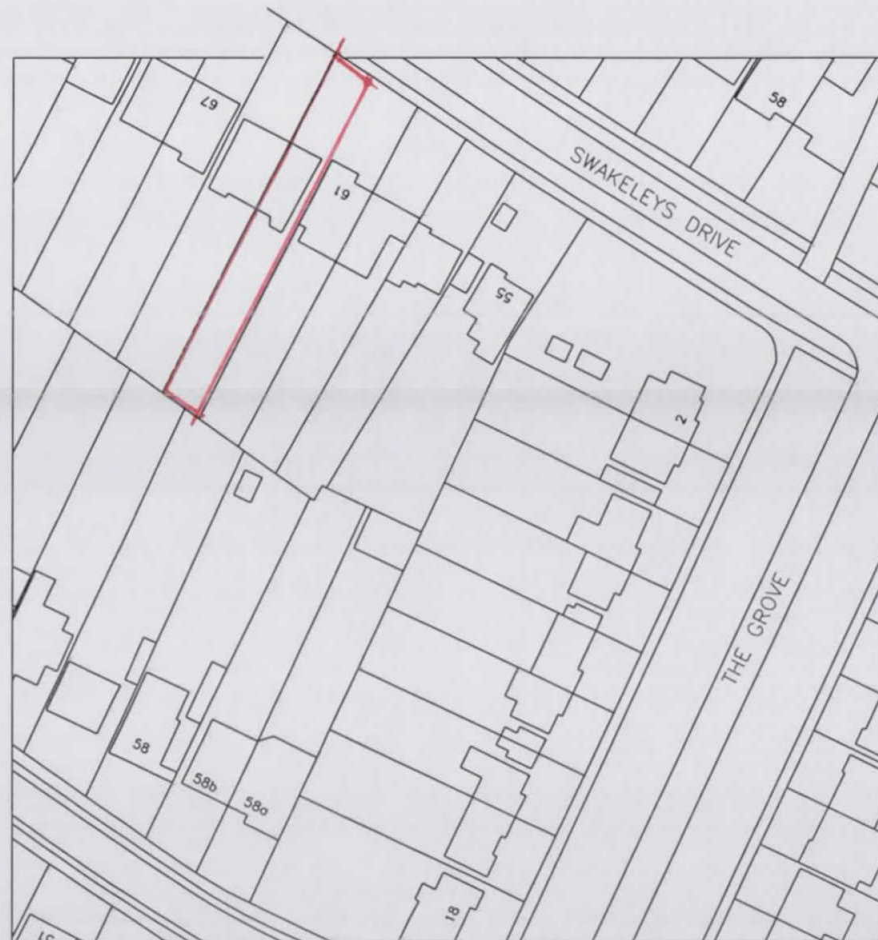


17 DEC 2018

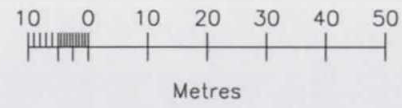

For LDC Purposes only

ADDRESS 63 Swakeleys Drive Ickenham UB10 8QF		
DRAWING TITLE Location Plan		
PROPOSAL PORCH		
SCALE 1:1250	DATE Dec 18	REV
DRAWING NUMBER L03		