
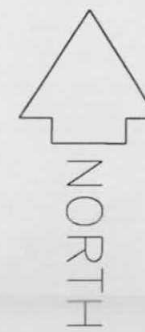


17 DEC 2018

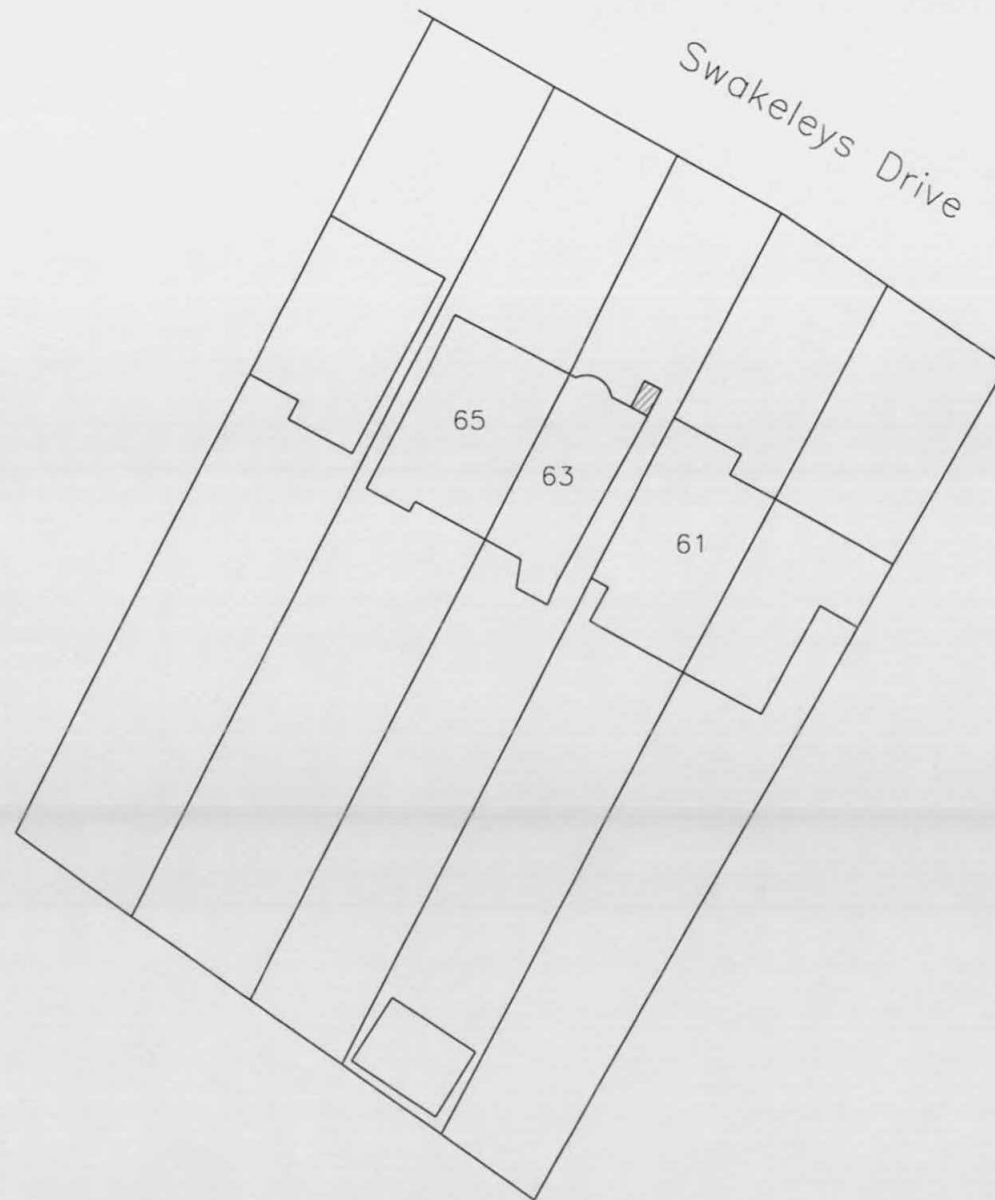

Block Plan 1:500

For LDC Purposes only

ADDRESS 63 Swakeleys Drive Ickenham UB10 8QF		
DRAWING TITLE Block Plan		
PROPOSAL PORCH		
SCALE 1:500	DATE Dec 18	REV
DRAWING NUMBER L.04		