
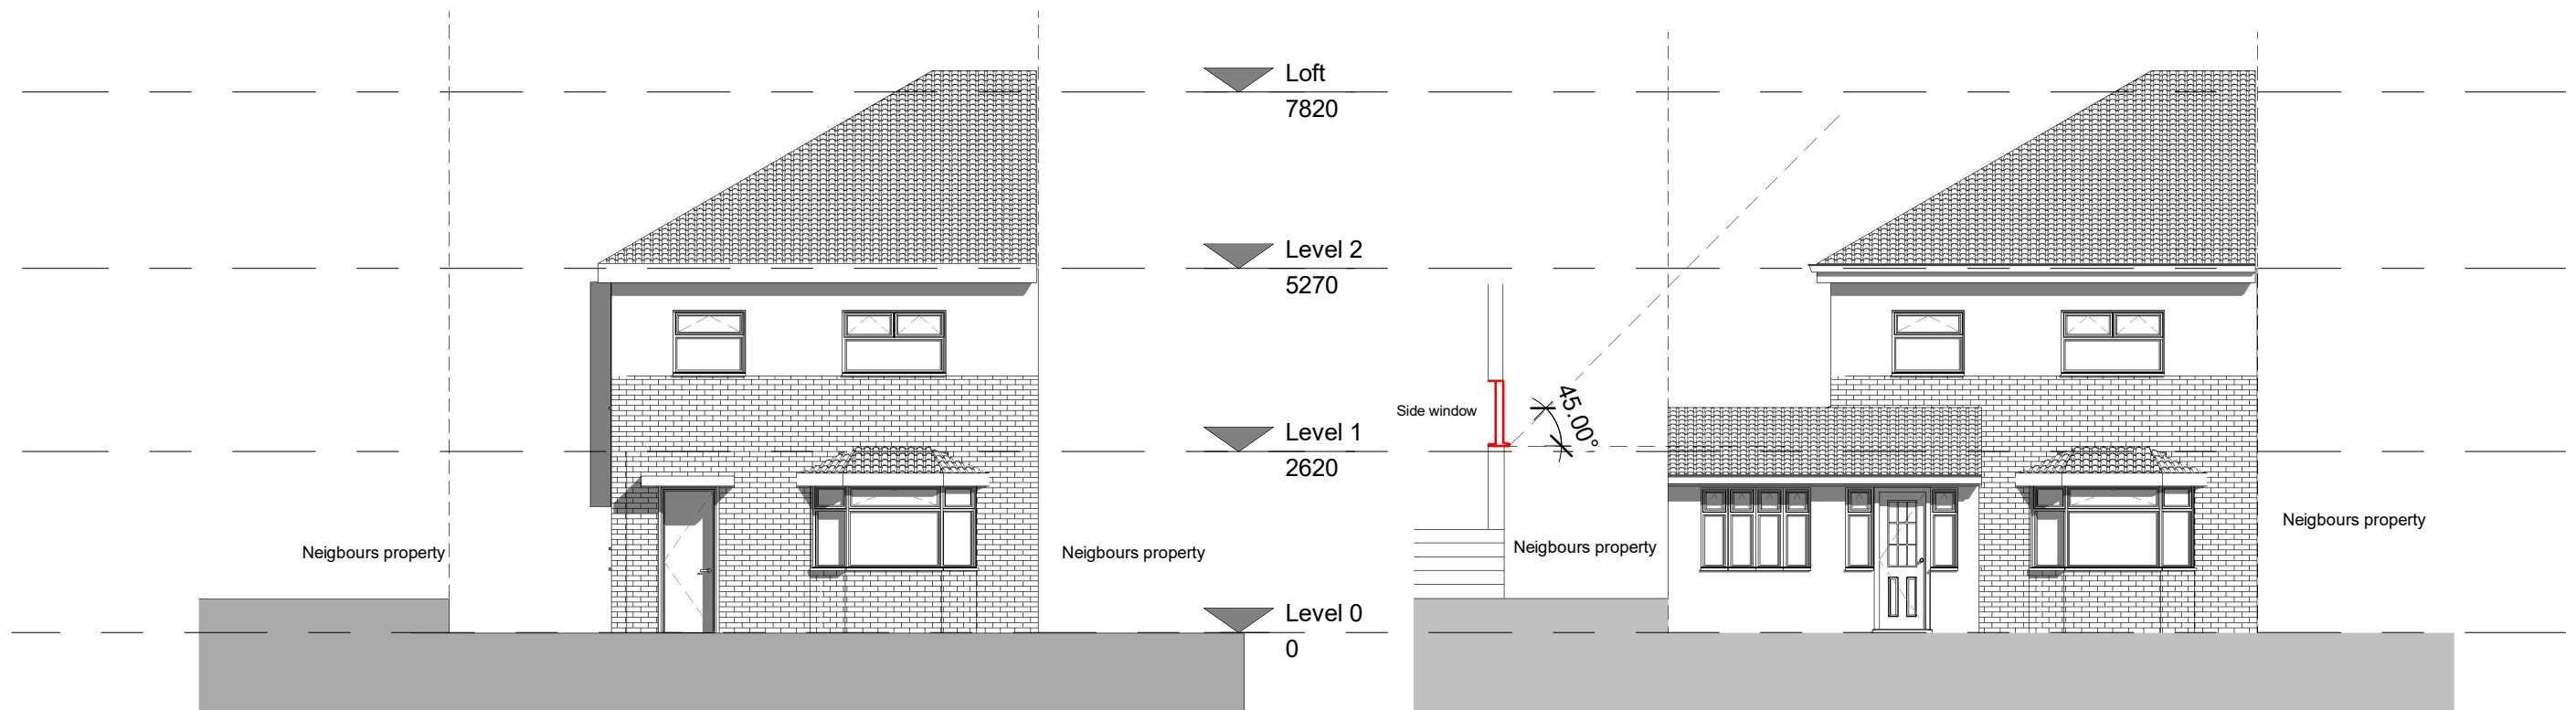


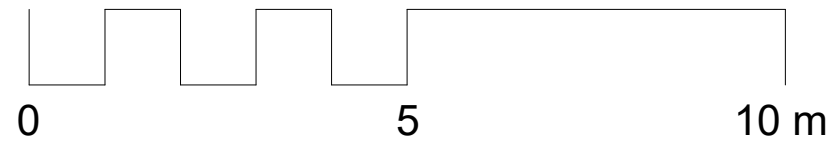

1 Front elevation - Existing
1 : 100

2 Front elevation - Proposed
1 : 100