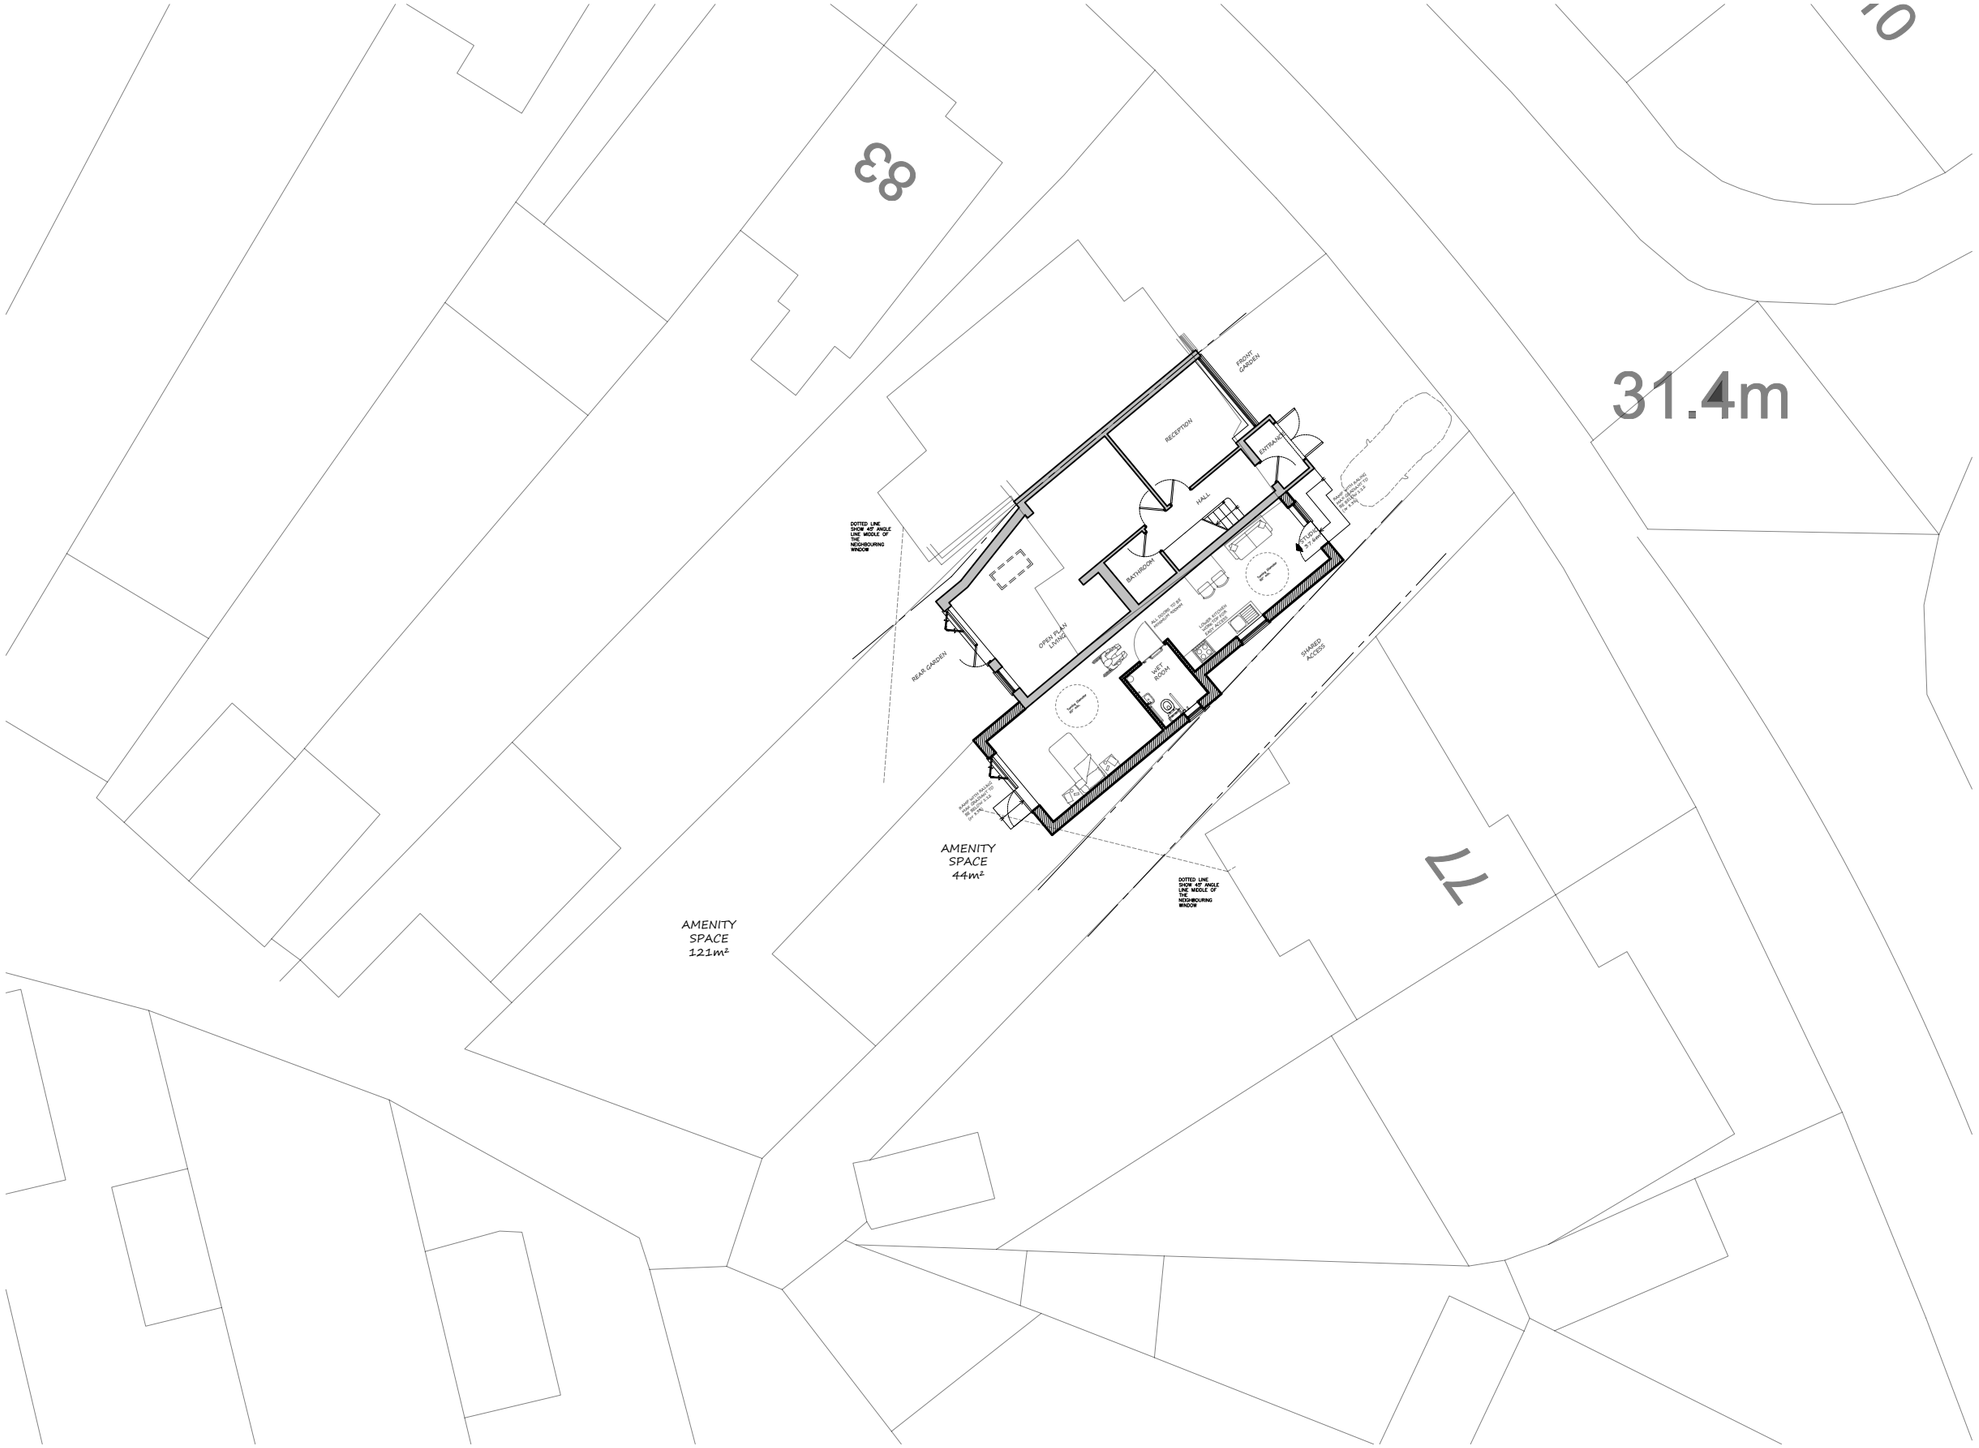

BLOCK PLAN 1:200

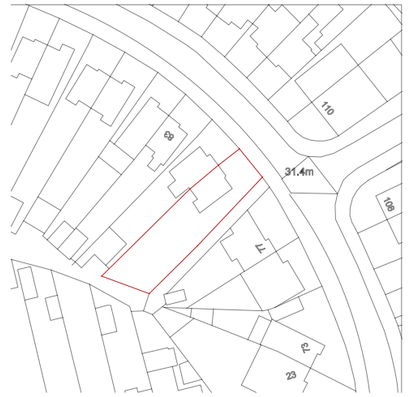

LOCATION PLAN 1:1250

1:200

4m 0 4m 8m 12m

1:2500

50m 0 50m 100m 150m

mza planning
planning permission without the headaches

14 Devonshire Mews
Chiswick
London, W4 2HA

T. 0844 500 5050
office@mzaplanning.com

Title: **LOCATION & BLOCK PLAN**

Dwg.No: 644-EXT-00

REV : Original

Project: 79 Fairholme Crescent
Hayes
UB4 8QU

Date: 12-03-25

Scale: as noted@ A3