



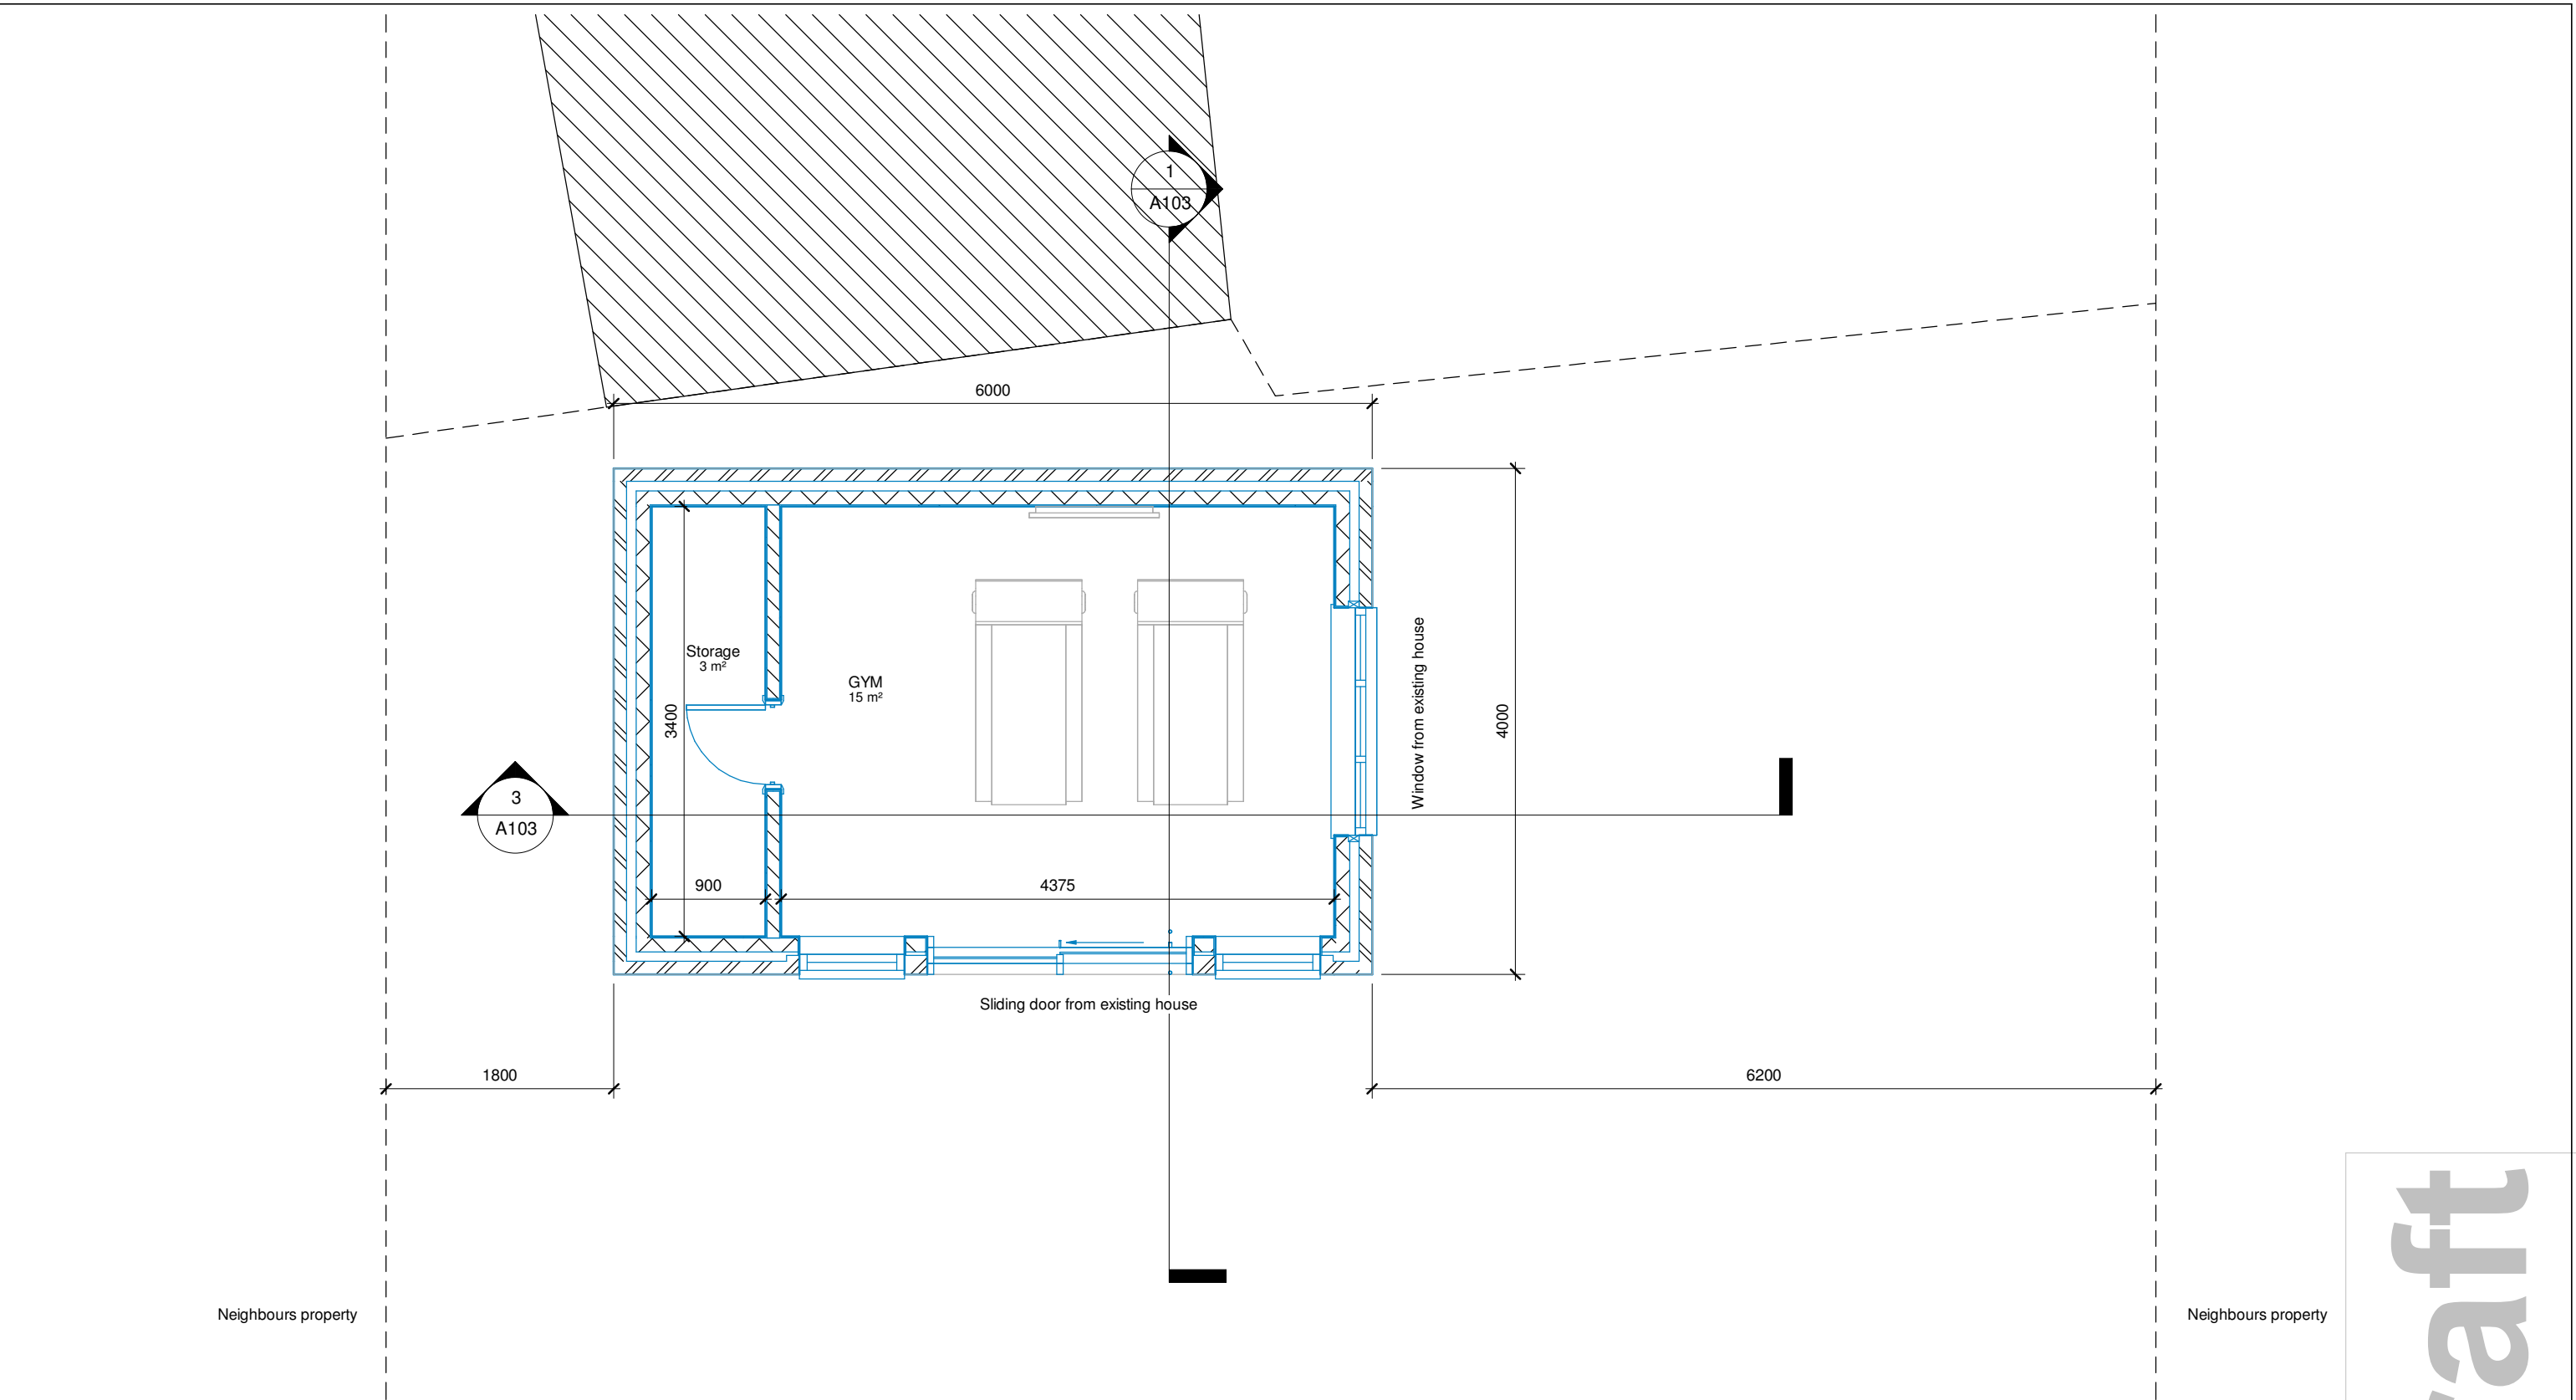


2 00 - Proposed
1 : 50

Draft

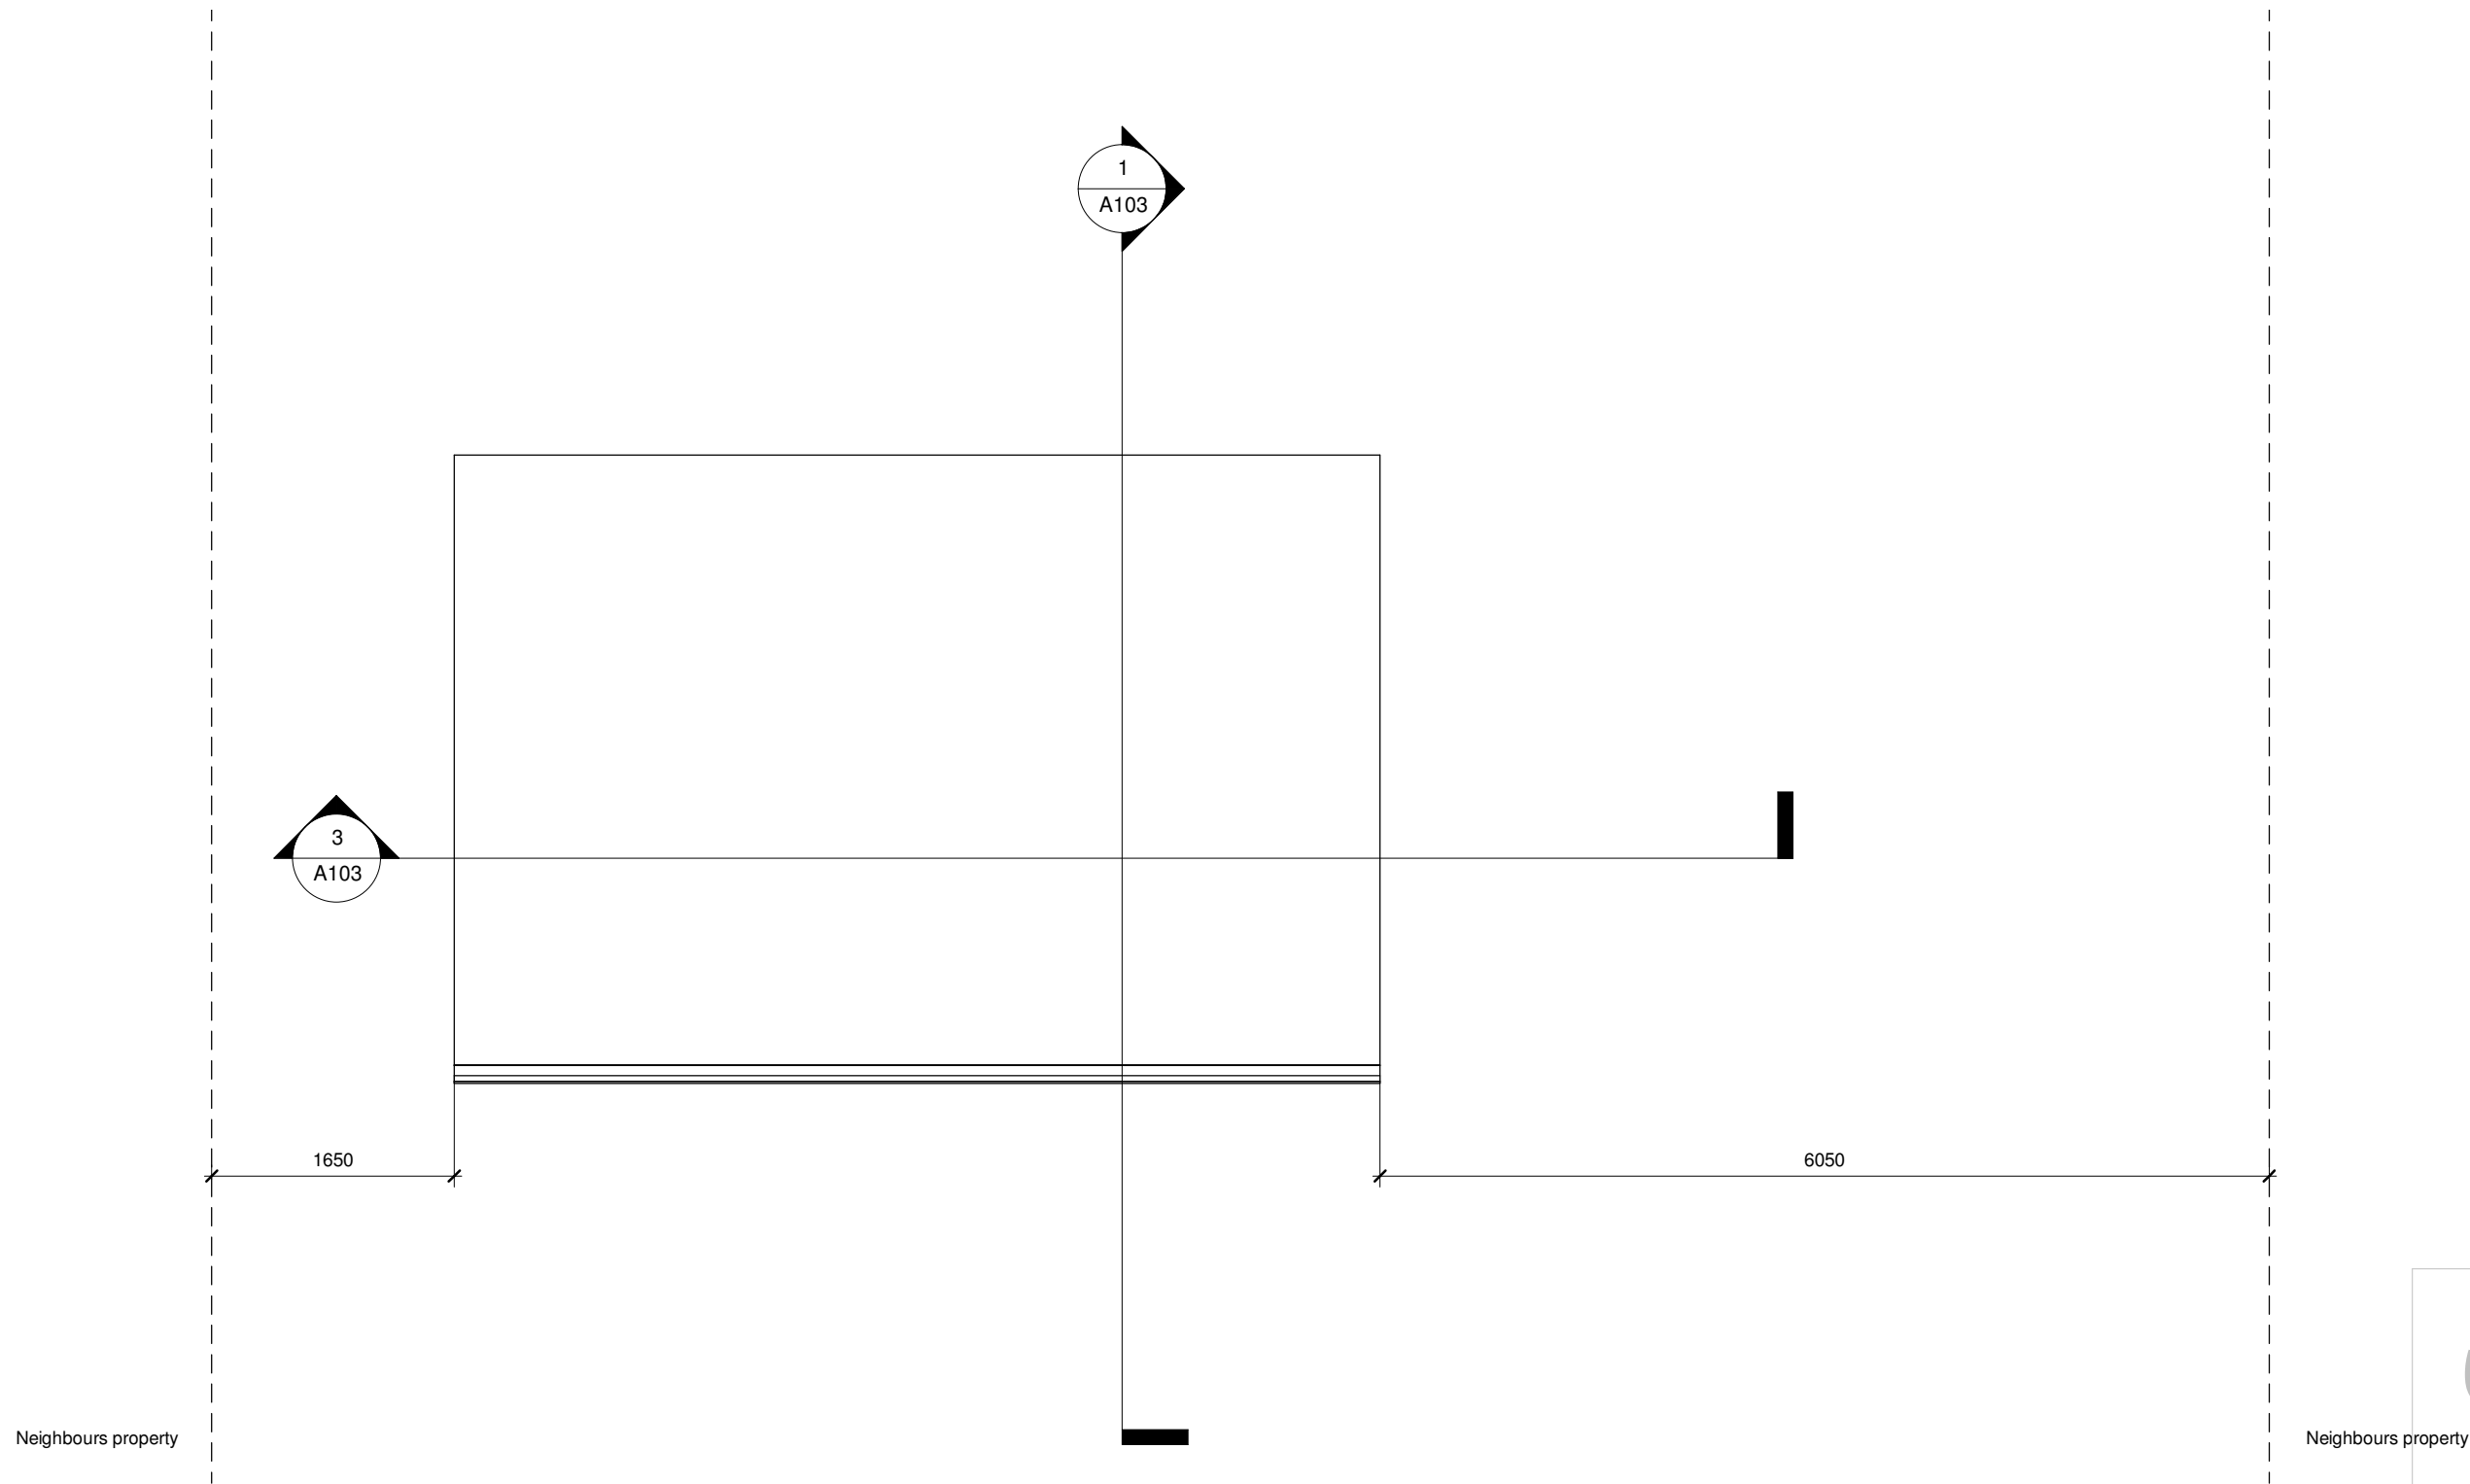


2 **Roof - Proposed**
1 : 50

Draft

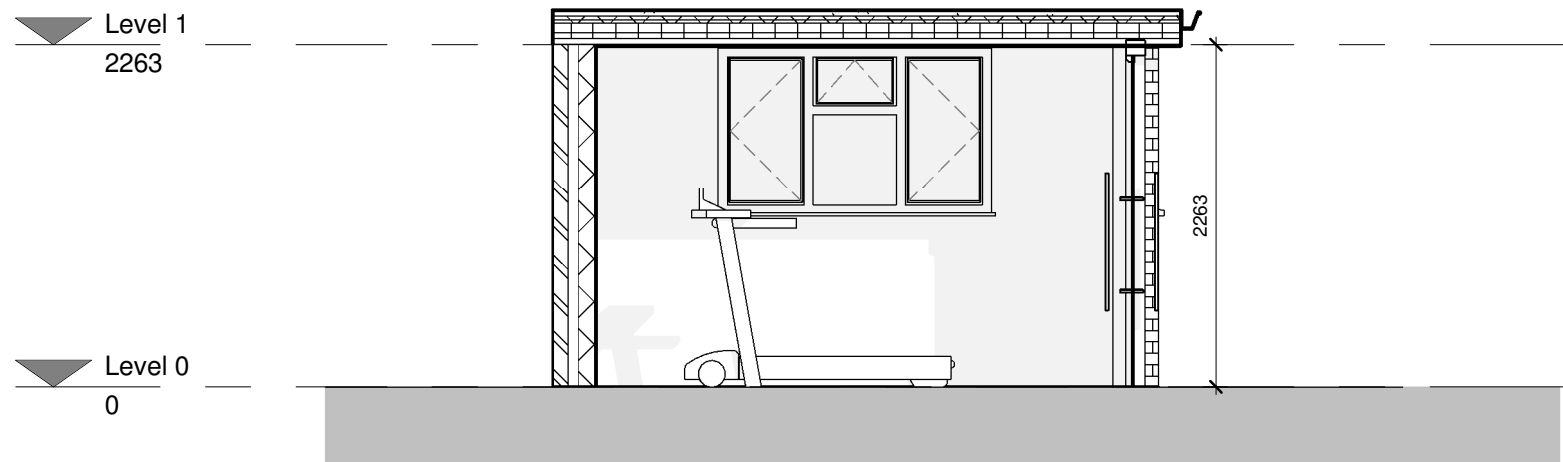

1 Proposed - Section 2
1 : 50

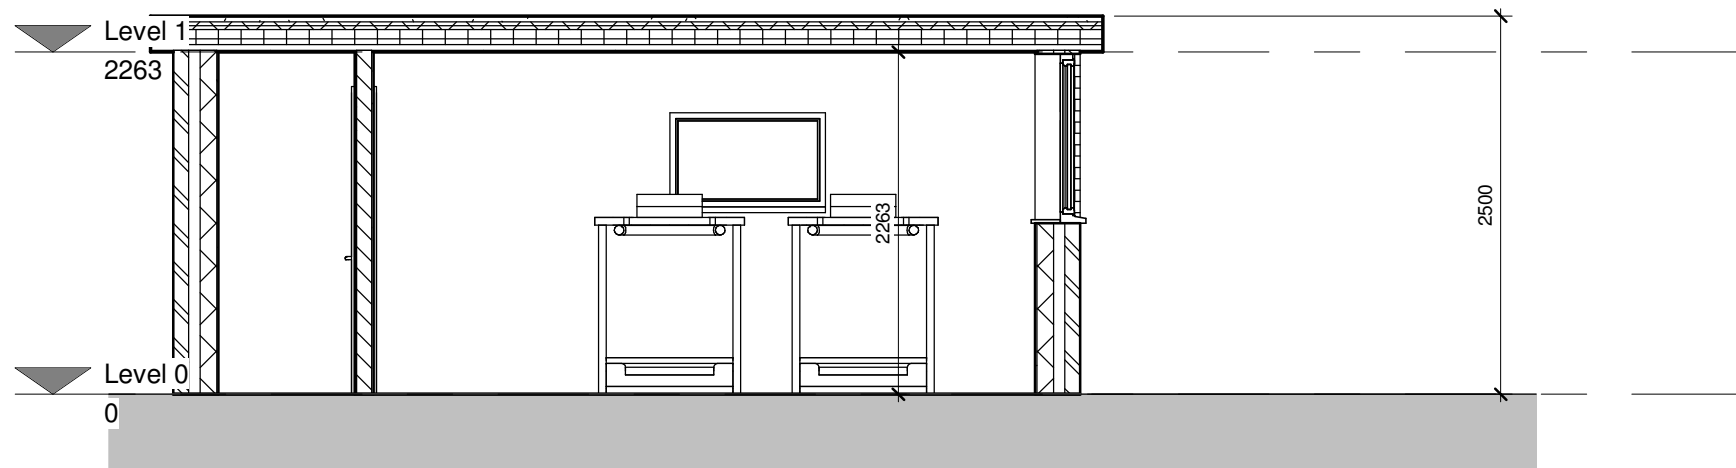


3 Proposed - Section 1
1 : 50

Draft




2 Front elevation - Proposed
1 : 50

Draft

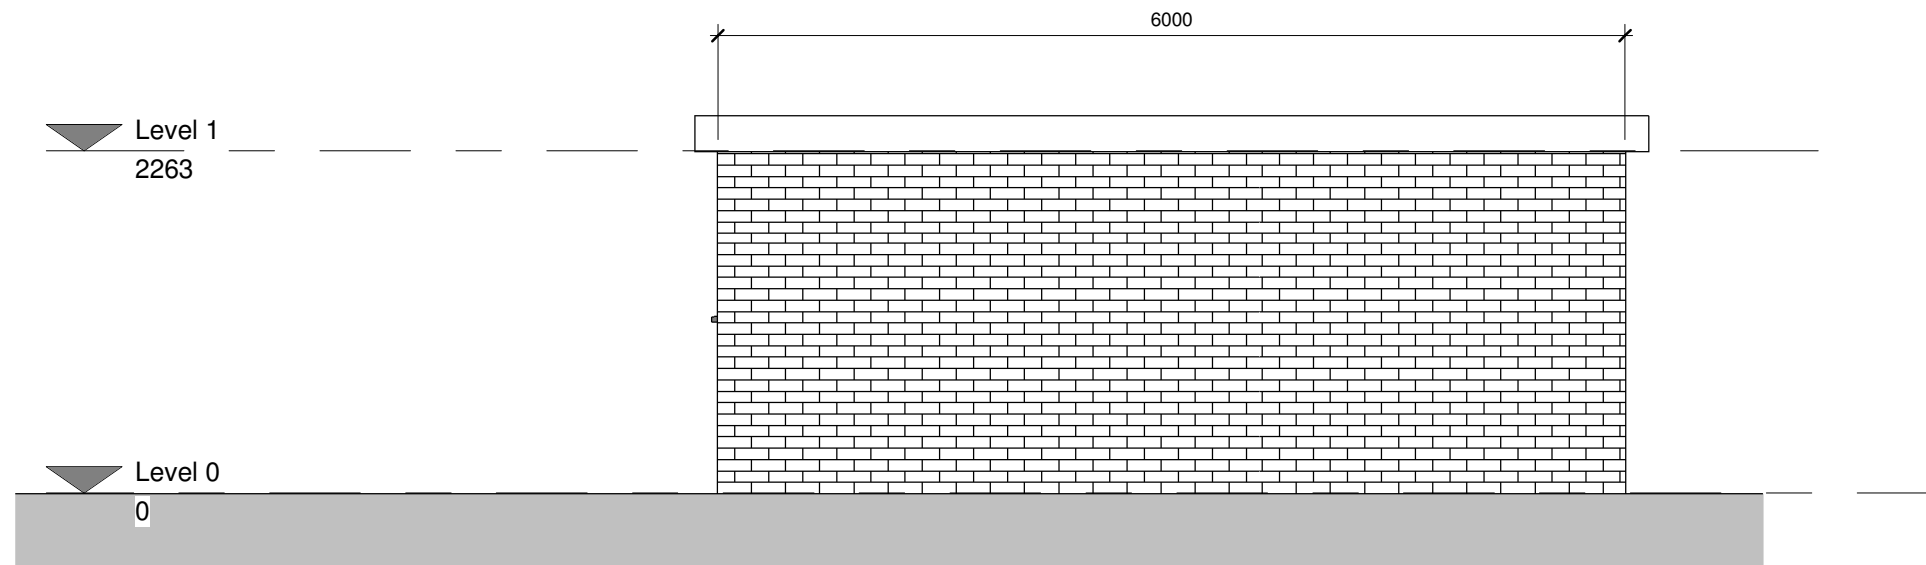


2 Rear elevation - Proposed
1 : 50

Draft

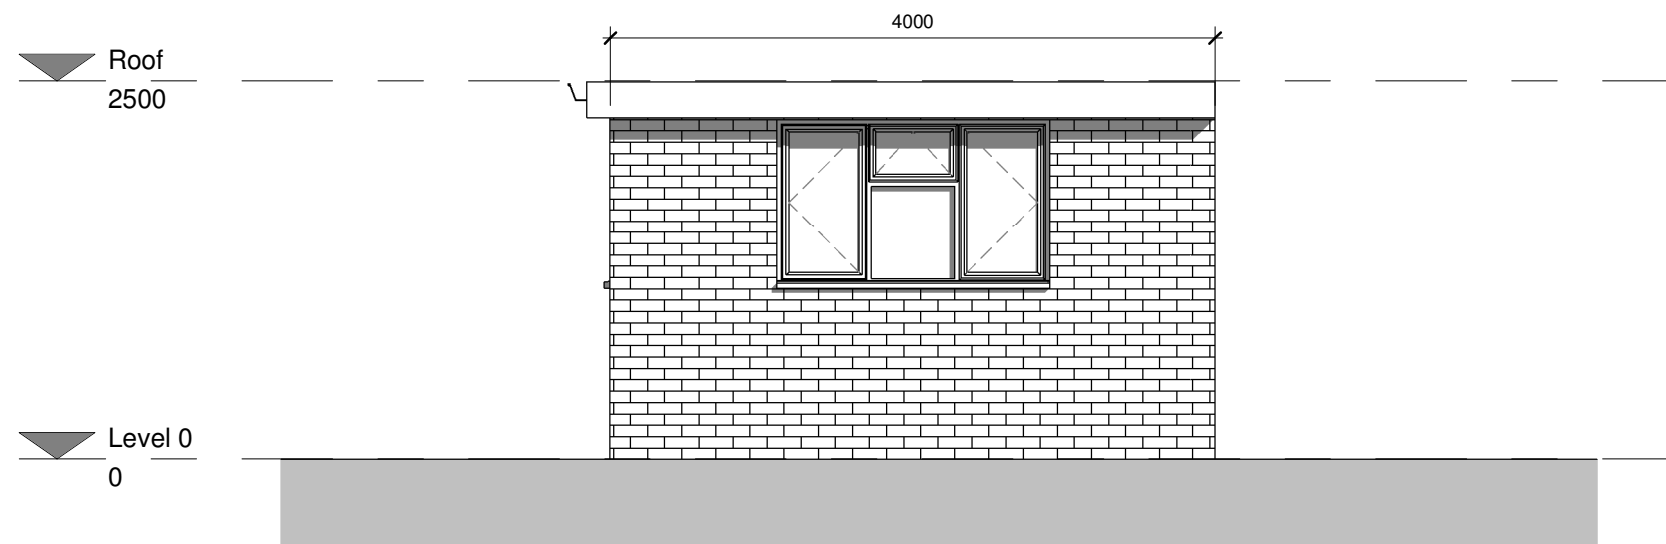

2 East elevation - Proposed
1 : 50

Draft

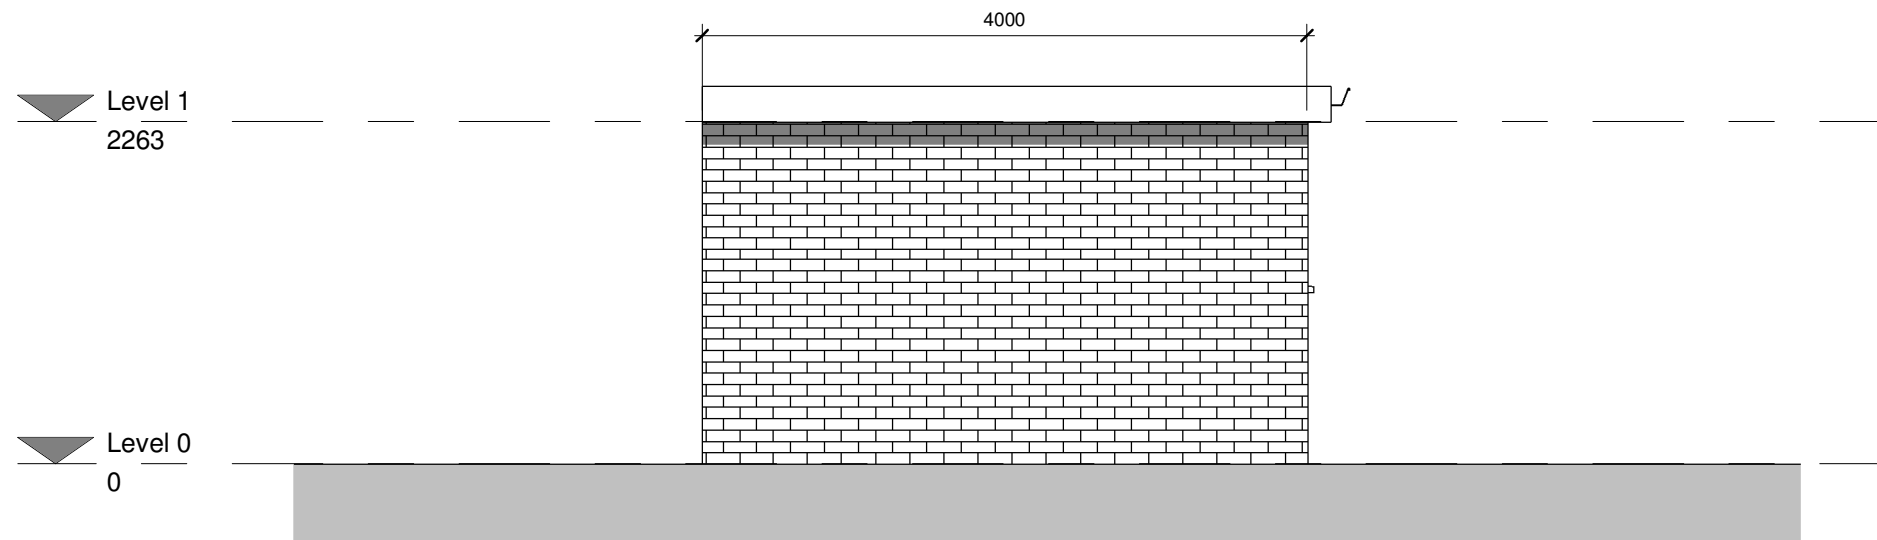

2 West elevation - Proposed
1 : 50

Draft