



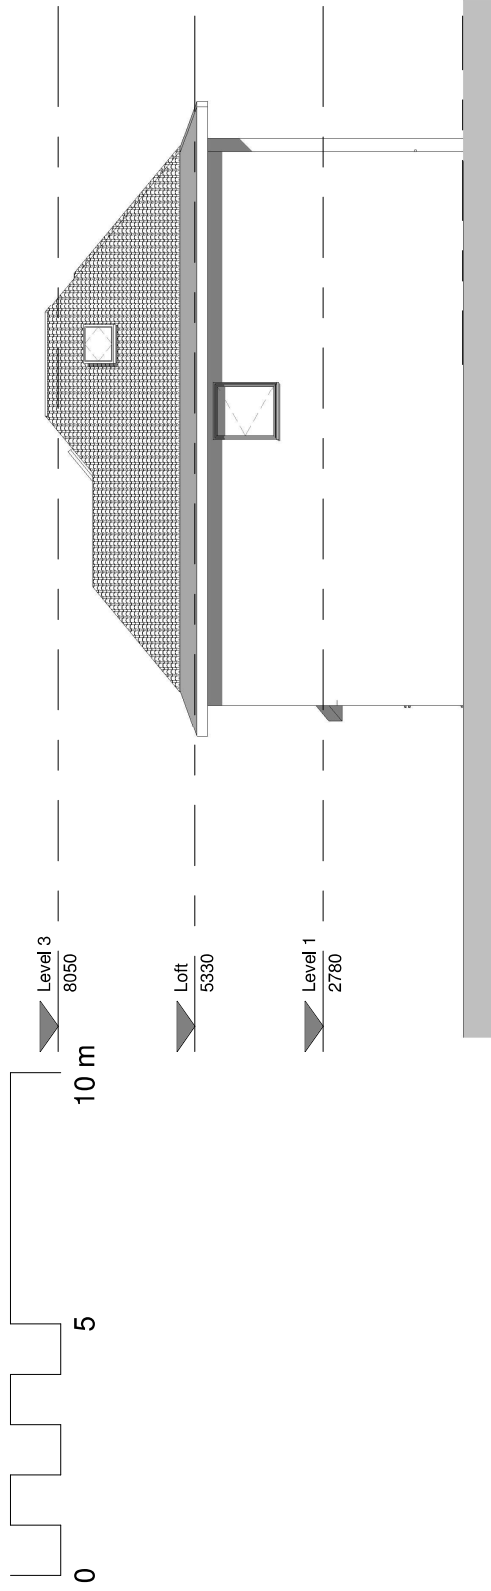

West elevation - Existing

1 1 : 100

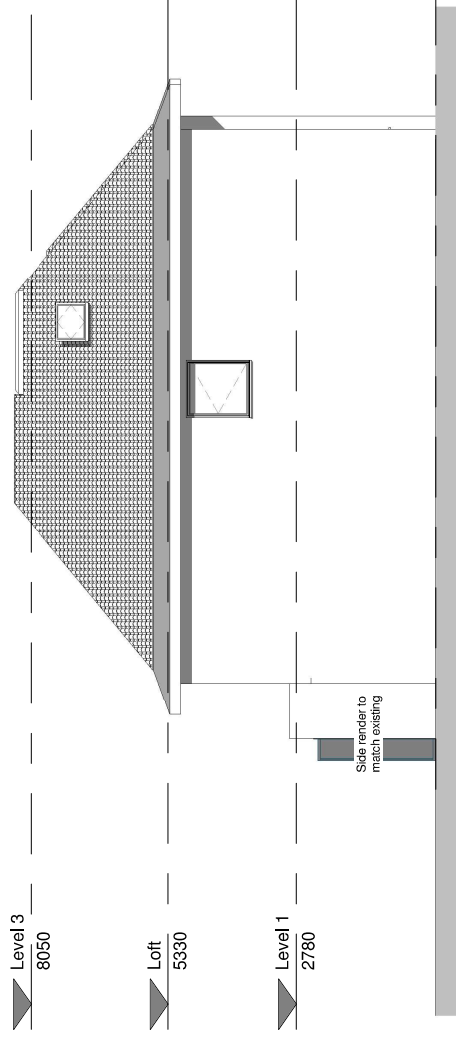

West elevation - Proposed

2 1 : 100