METAL AUTOMATED VEHICLE GATES TO SPECIALIST DESIGN

VEHICLE OUT CL OF NEW CROSSOVER

T55 REMOVED UNDER LPA GRANTED APPROVAL

1.8M HIGH BLACK METAL RAILINGS SPANNING BETWEEN BRICK PIER & CENTRE POST ON CONCRETE PAD FOOTING

INTERCOM PANEL BUILT INTO WALL

METAL AUTOMATED VEHICLE GATES TO SPECIALIST DESIGN

VEHICLE OUT CL OF NEW CROSSOVER

METAL PEDESTRIAN GATE HEIGHT TO MATCH VEHICLE GATES

GATE CALL POINT BUILT INTO WALL

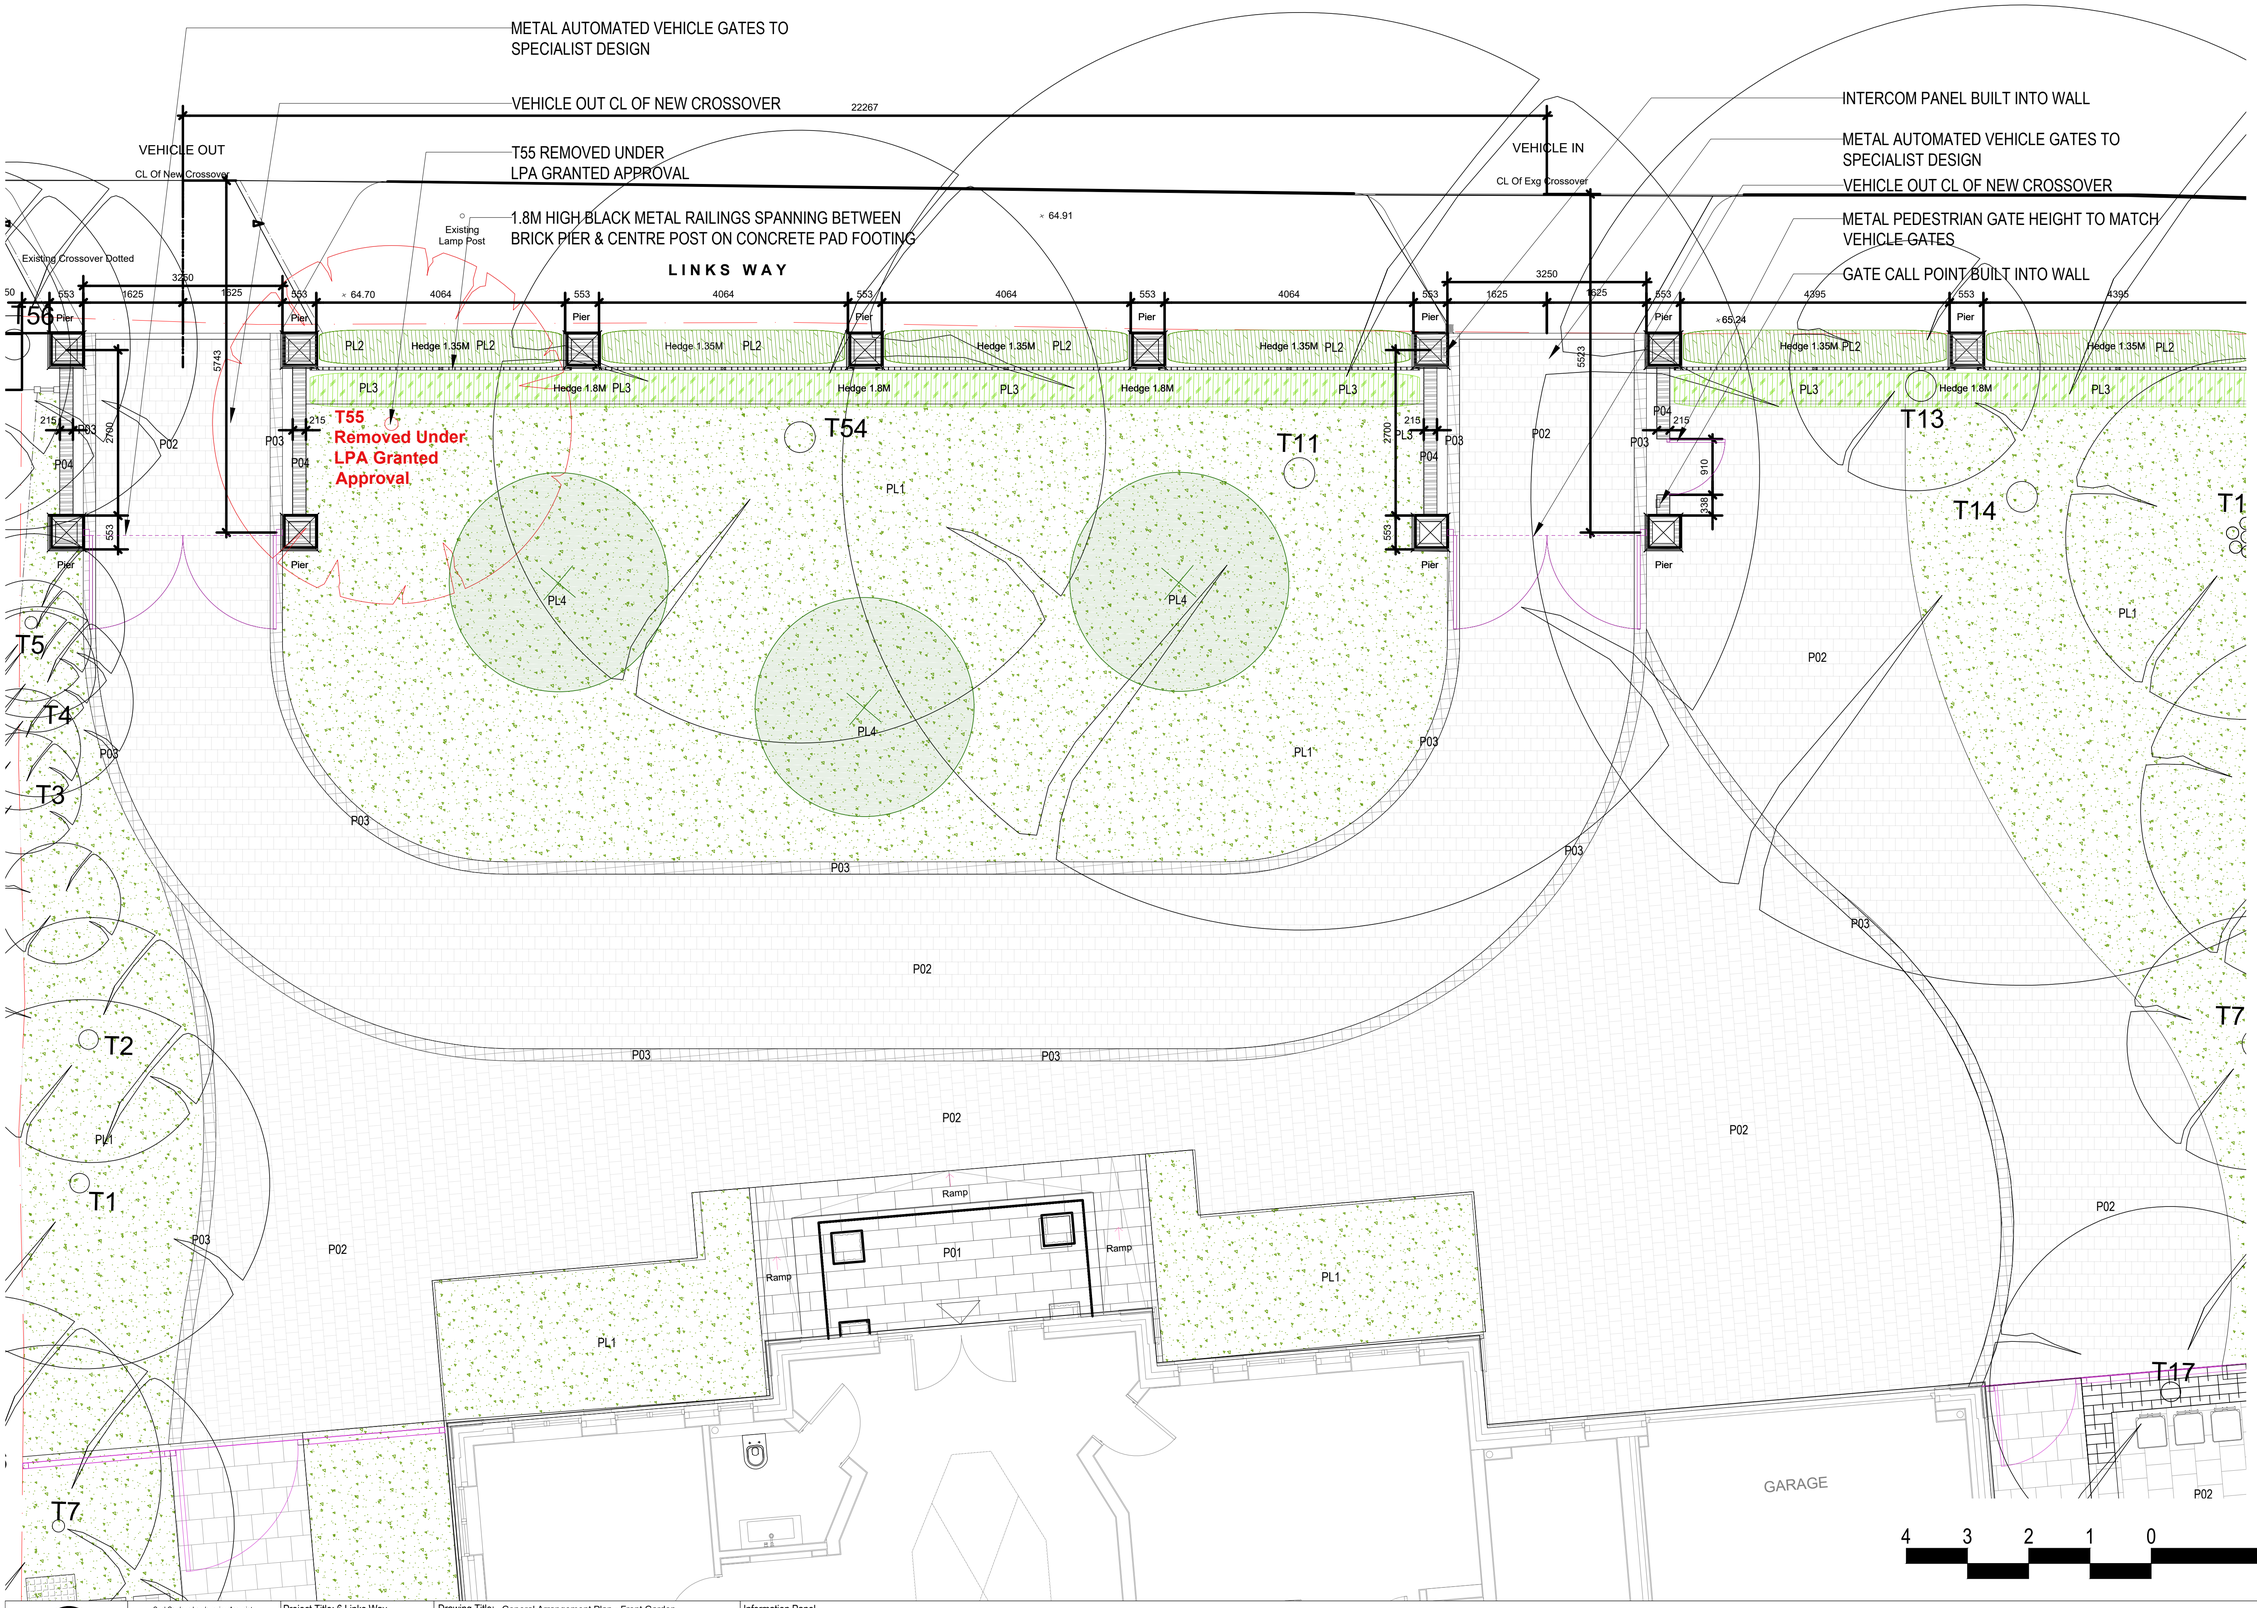

LEGEND

Site Boundary

PAVING

- P01. Porcelain Tile
- P02. Permeable Block Paving
- P03. Permeable Sett Edging
- P04. Brick Wall To match House
- P05. Stone Coping Portland
- P06. Gate and Railing Metal

PLANTING

- PL1. Planting Area
- PL2. Screening Hedge Thuja hedge
- PL3. Screening Hedge Photinia x fraseri
- PL4. Proposed Tree Prunus Kanzan
- Existing Tree

4 3 2 1 0 2 4 6m

CG LA

Cool Gardens Landscaping Associate
Penn Bottom Barn, Penn Bottom
Penn, HP10 8PH
Tel: 01494 818991 / 01494 819016
www.cgla.co.uk
info@cgla.co.uk

Project Title: 6 Links Way	Drawing Title: General Arrangement Plan - Front Garden		Information Panel
6 Links Way Northwood HA6 2XB	Drawn by: SH	Drawing Number: 681 - PL100	
	Drawing Set: Design Development	Revision: 02	
	Discipline: Landscape	Date: 04/08/2021	

Scale: 1:50 @ A1

N

RHS Chelsea and Hampton Court Medal Winners

All dimensions to be checked on site, do not scale from drawings.
Discrepancies must be reported immediately to the landscape desiger before proceeding