




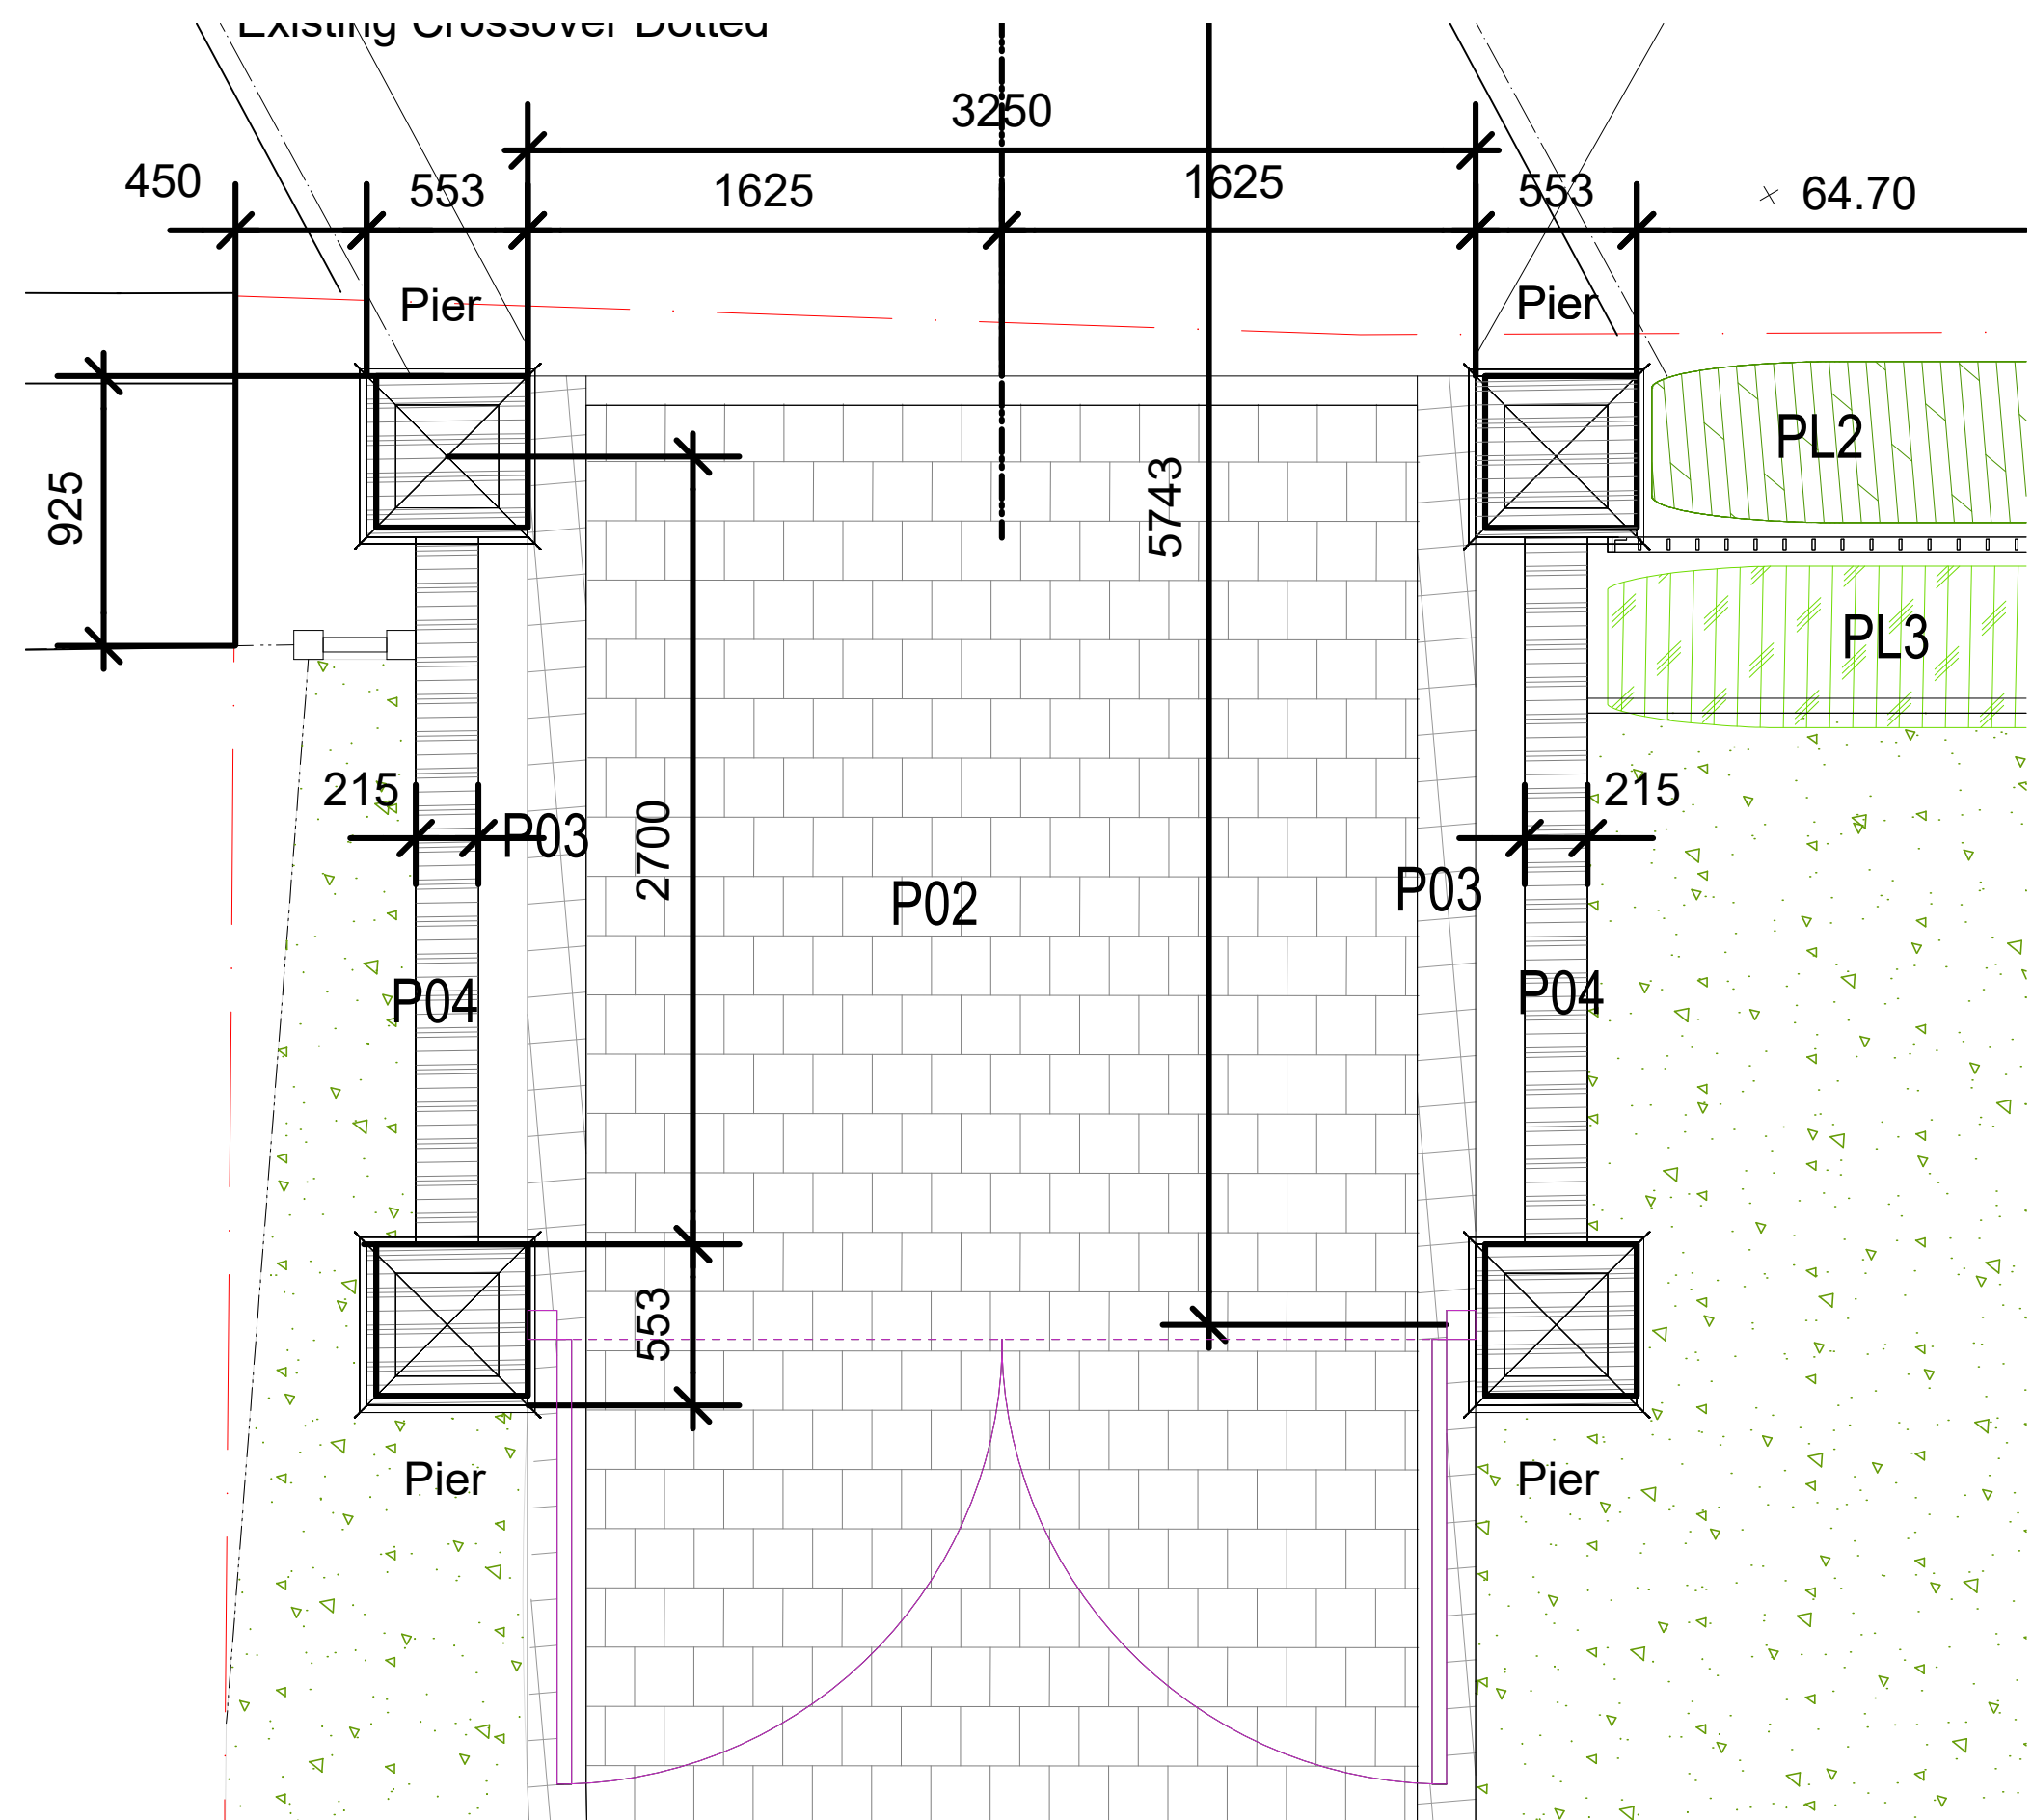


DETAILED PLAN OF VEHICLE EXIT GATE

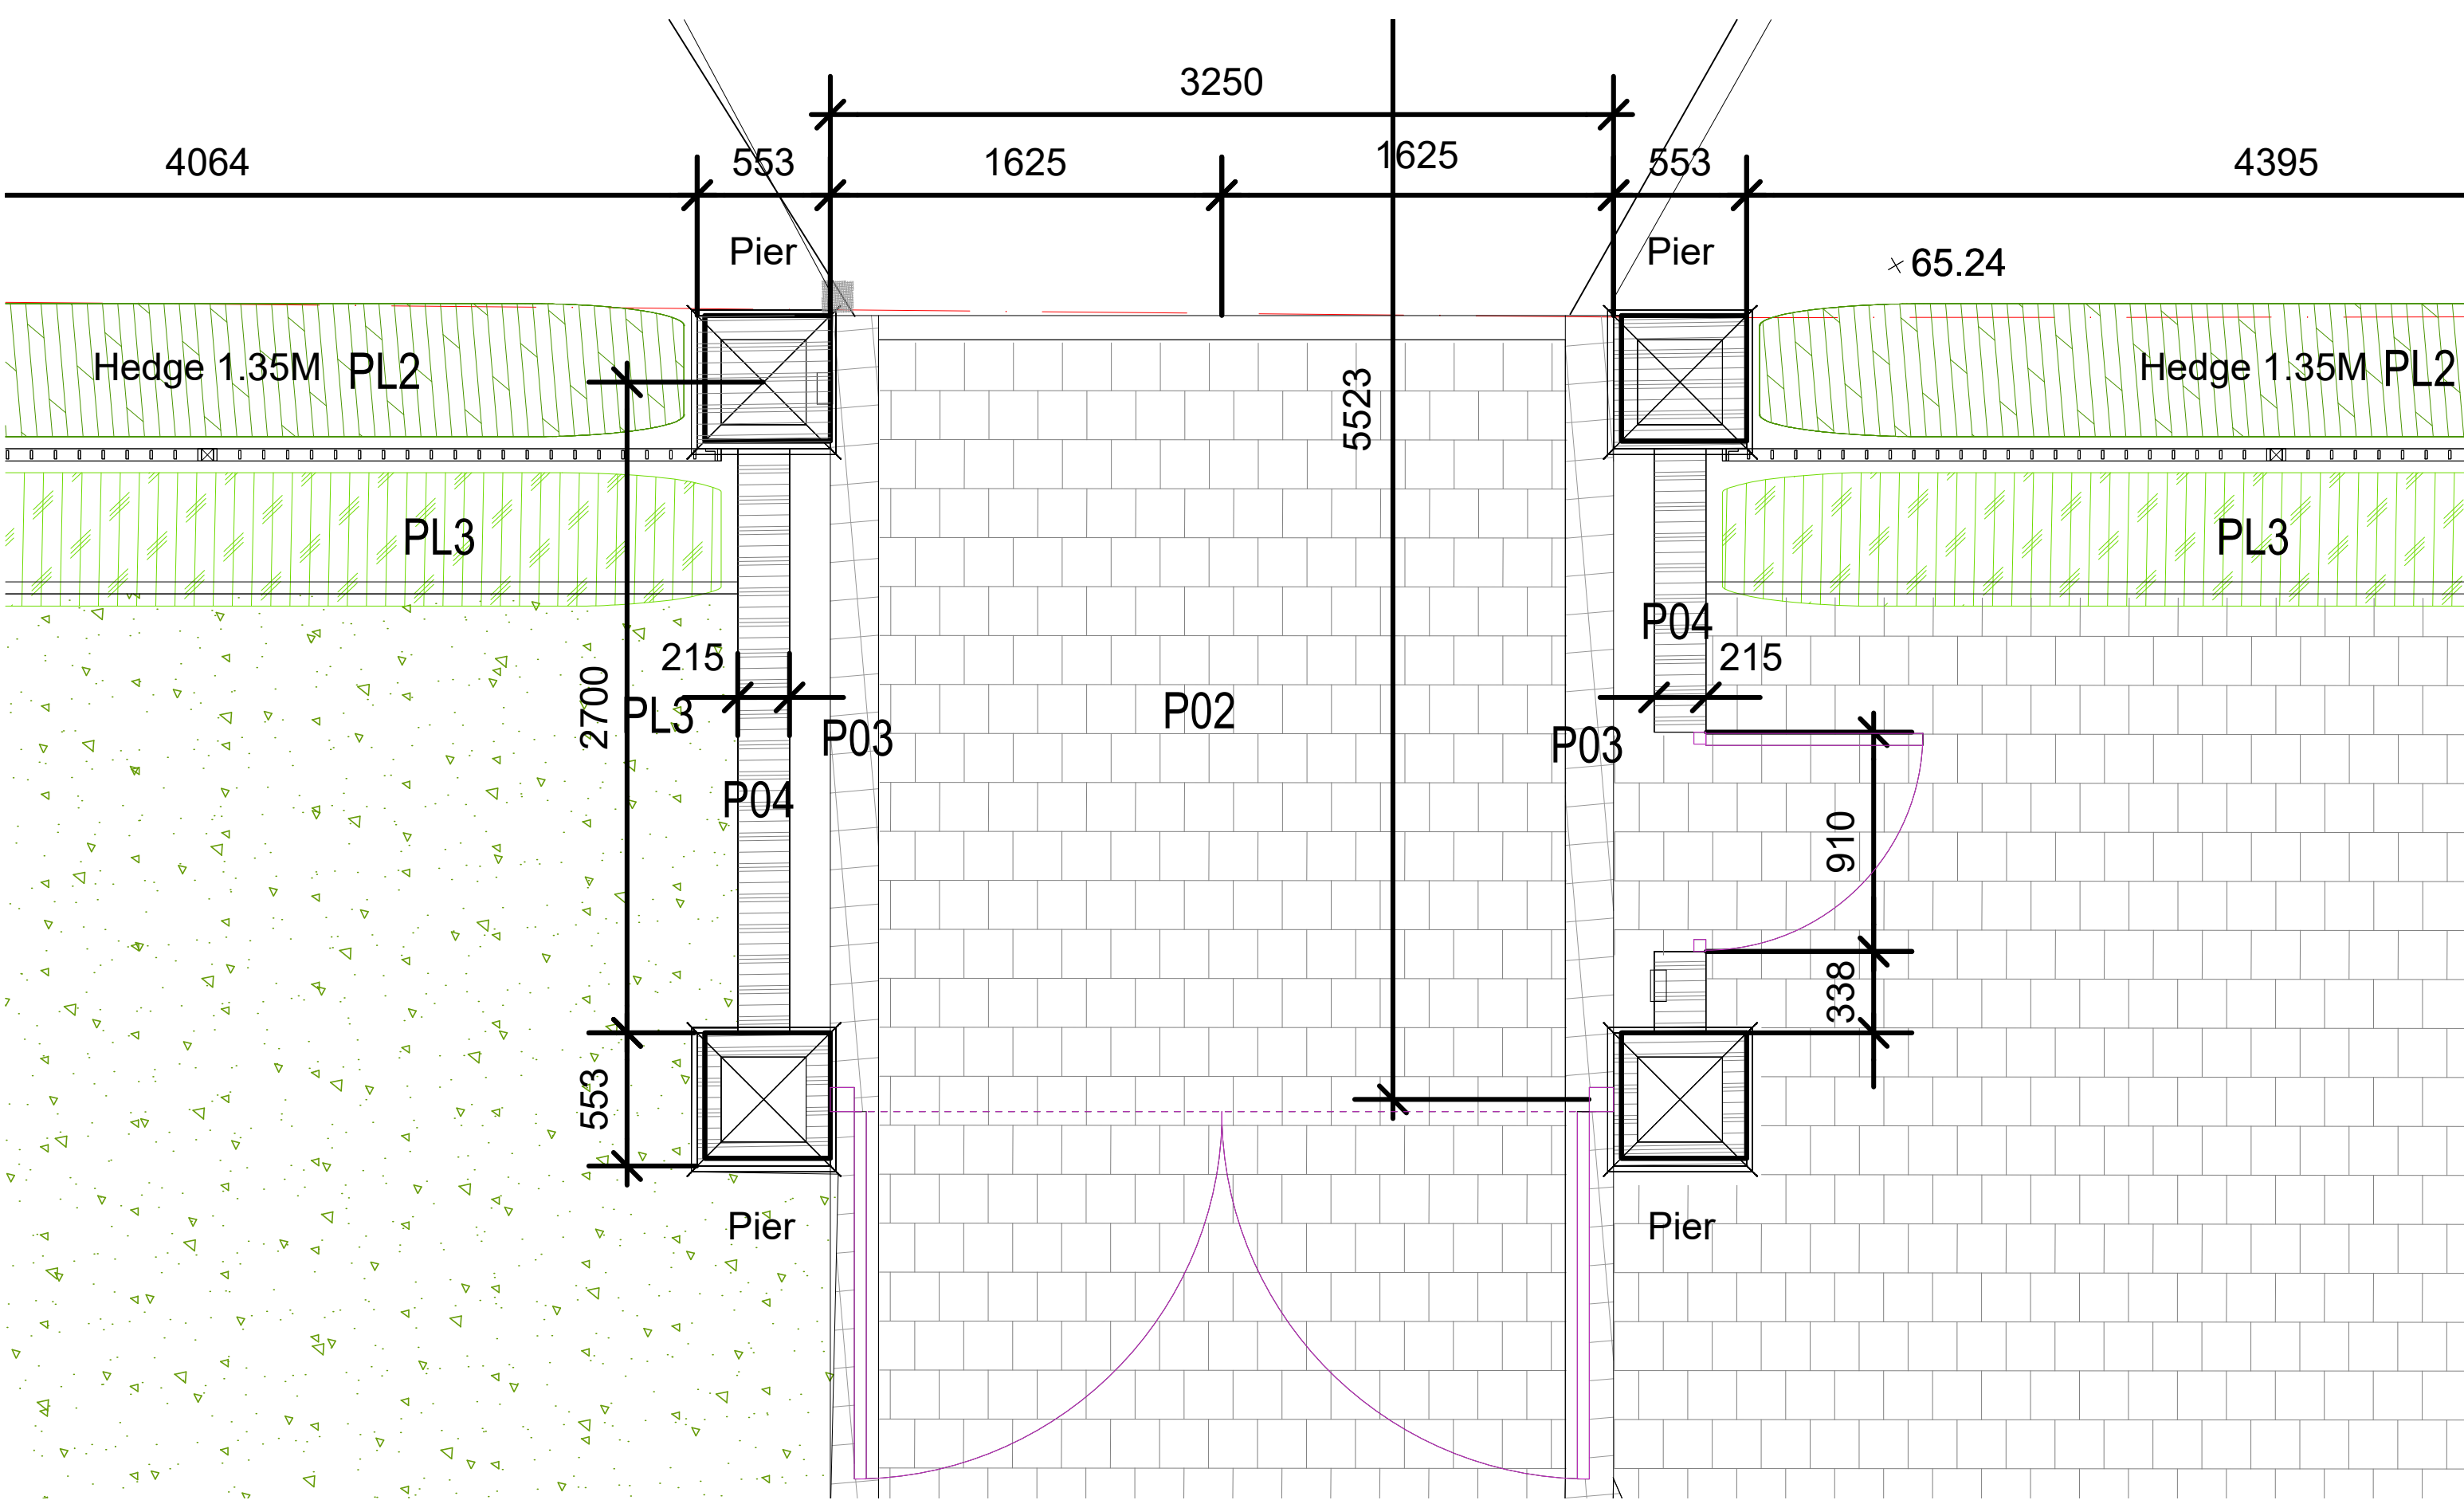


DETAILED PLAN OF VEHICLE ENTRANCE AND PEDESTRIAN GATE

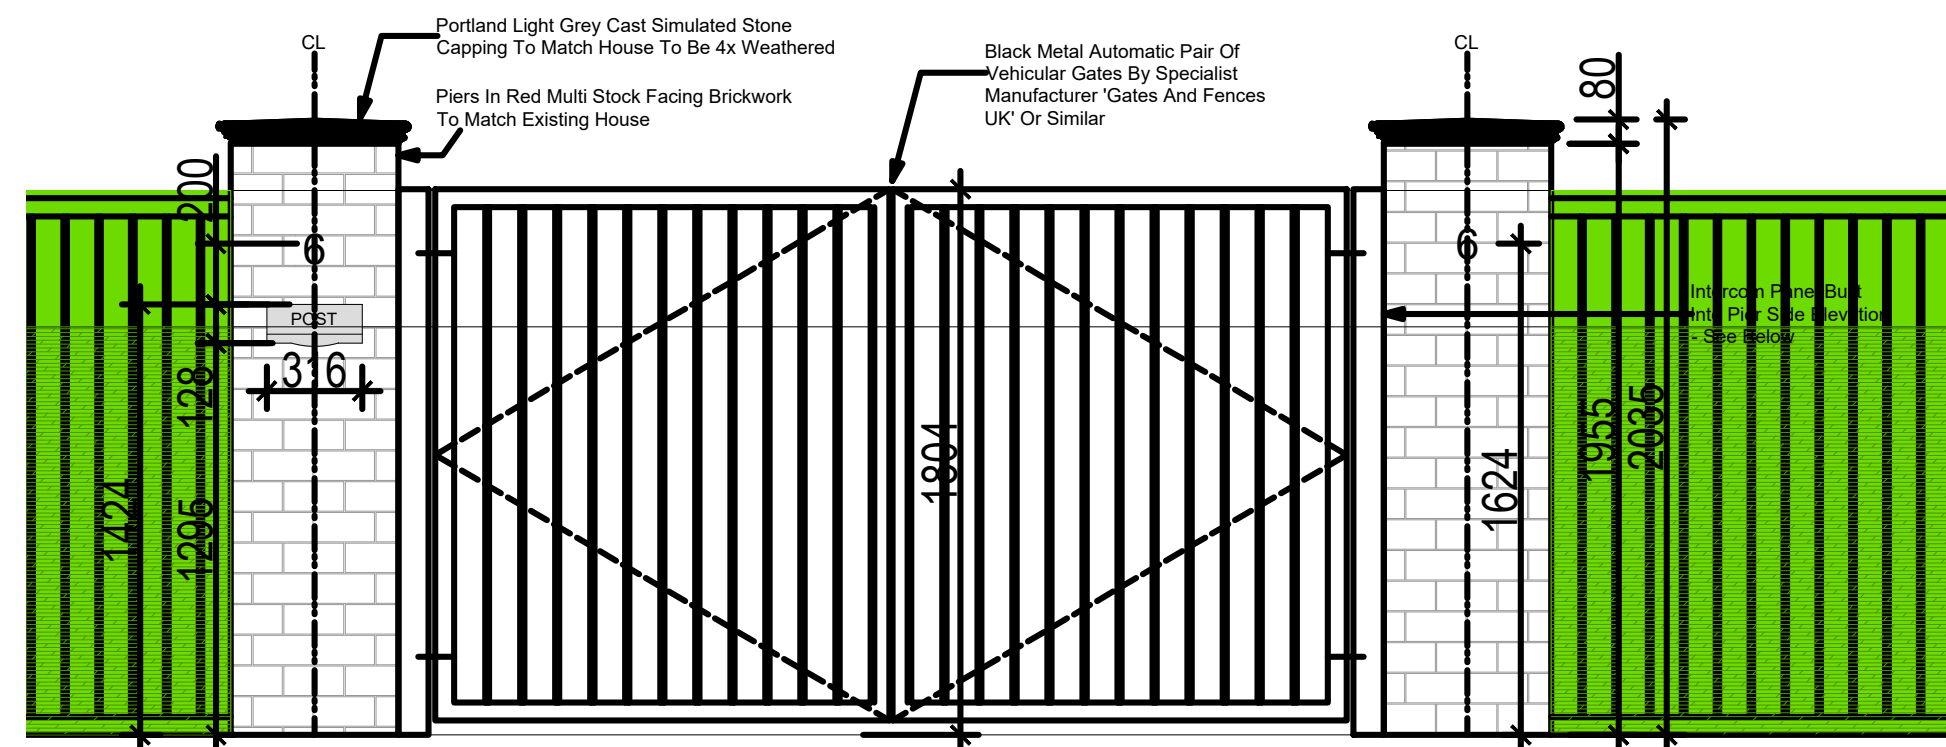


DETAILED FRONT ELEVATION OF VEHICLE ENTRANCE GATE

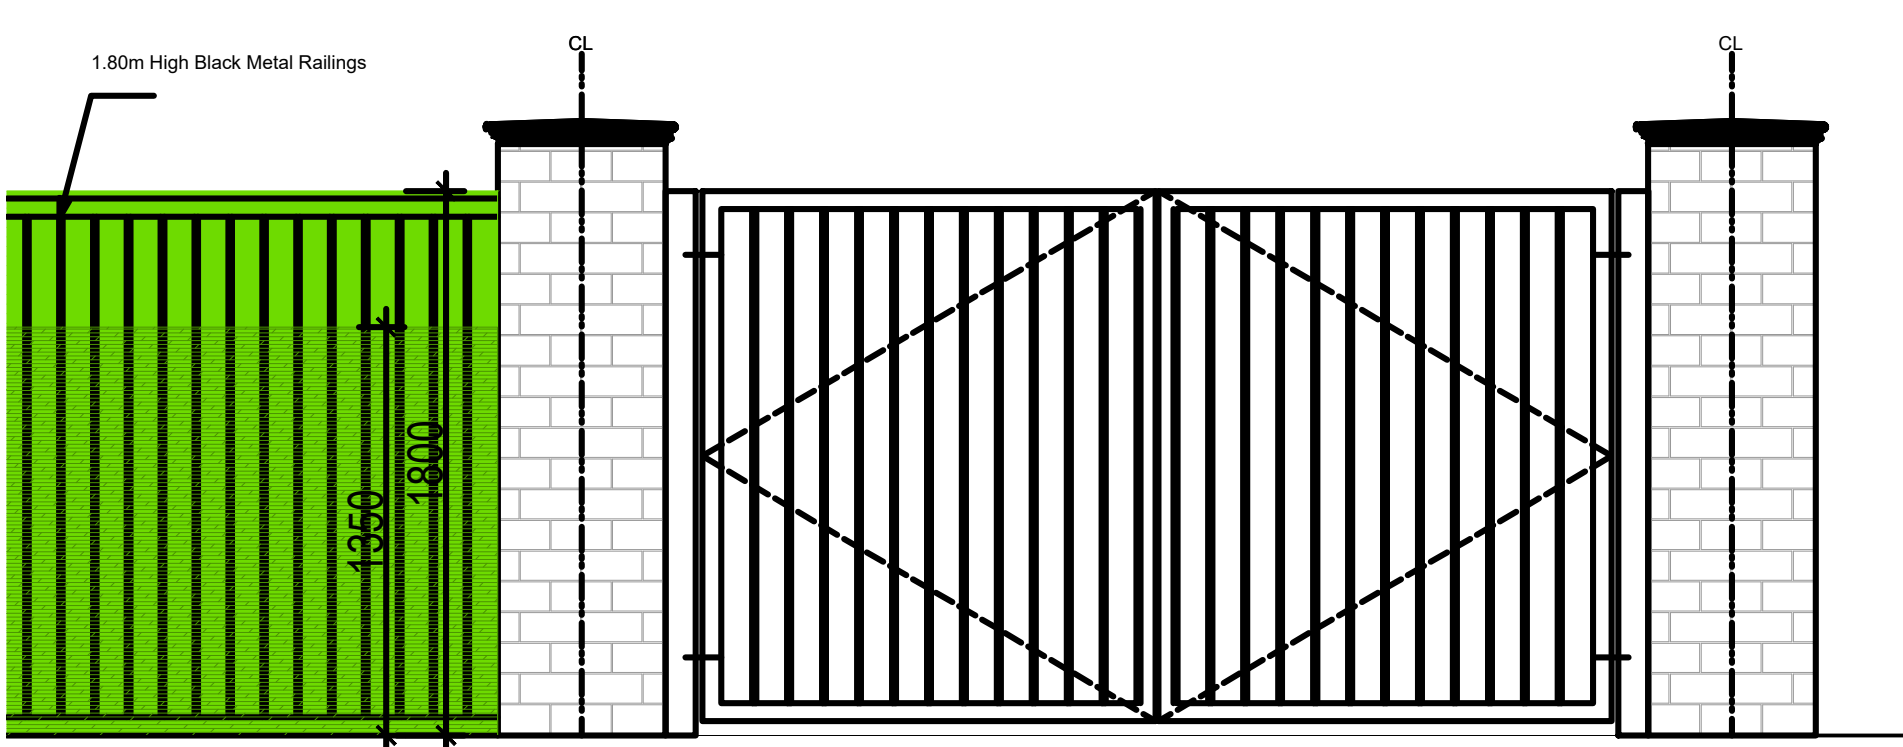

DETAILED FRONT ELEVATION OF VEHICLE EXIT GATE

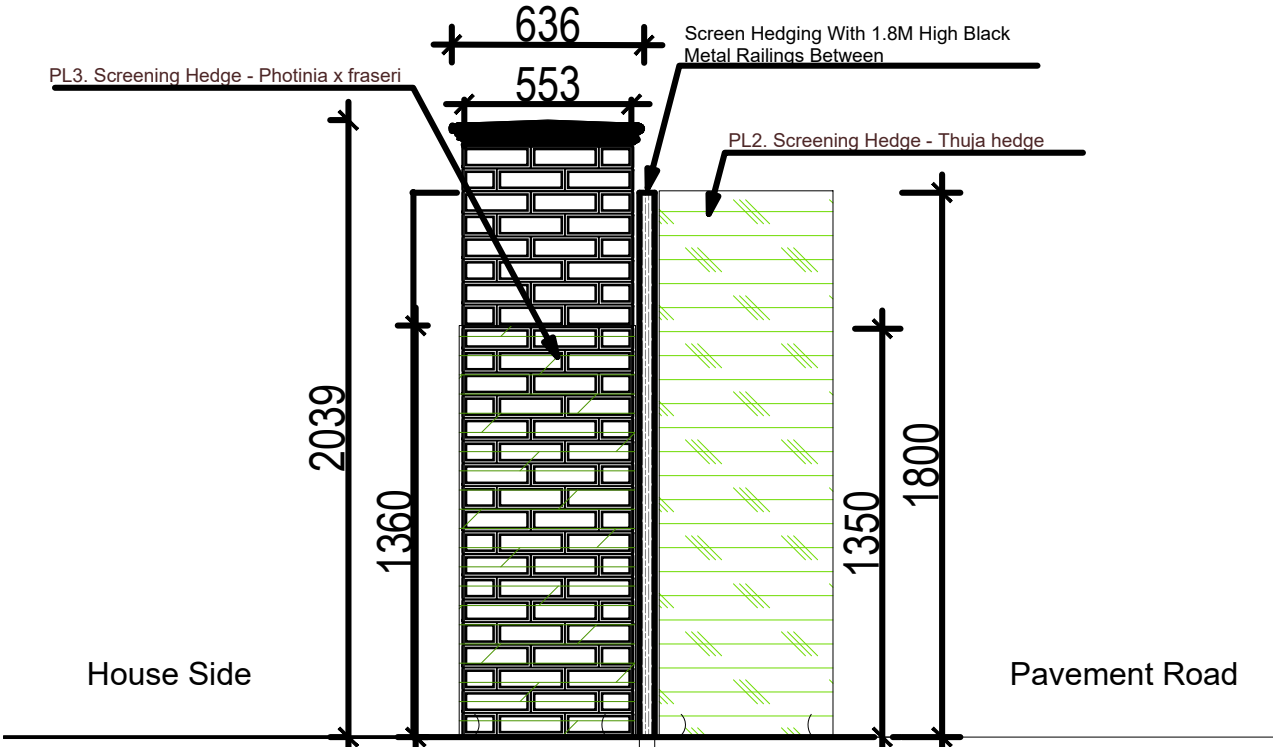

SECTION AA

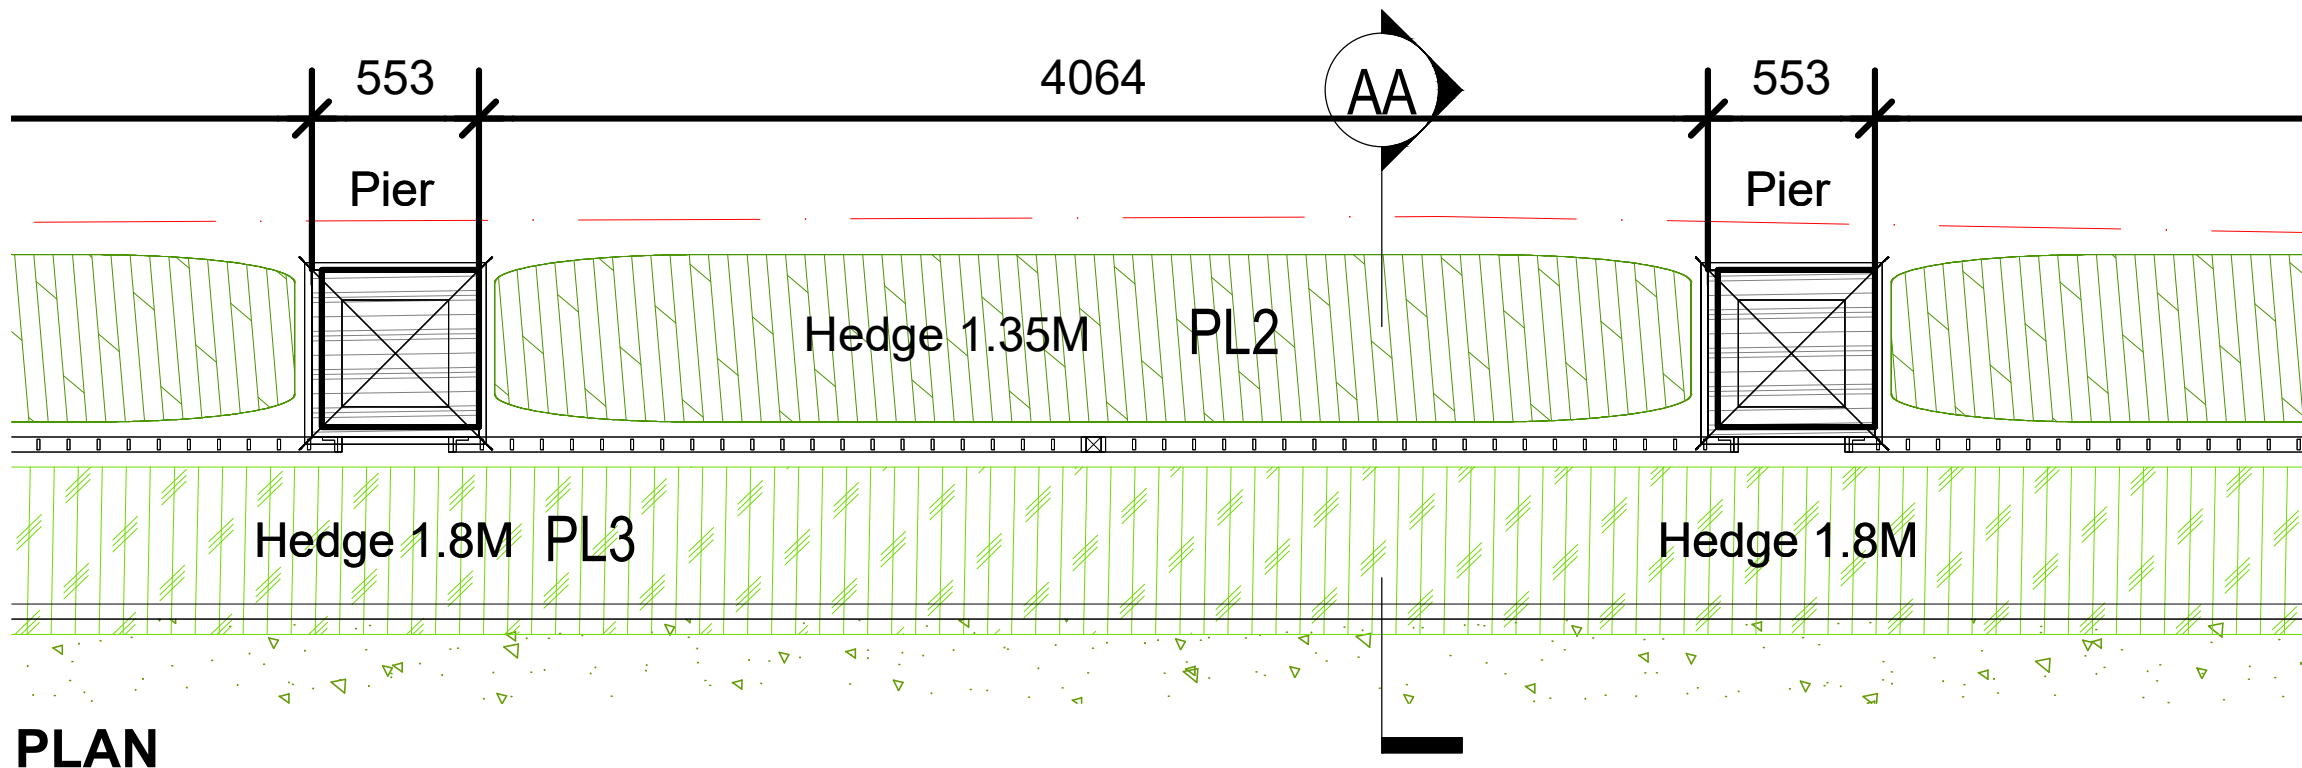

PLAN