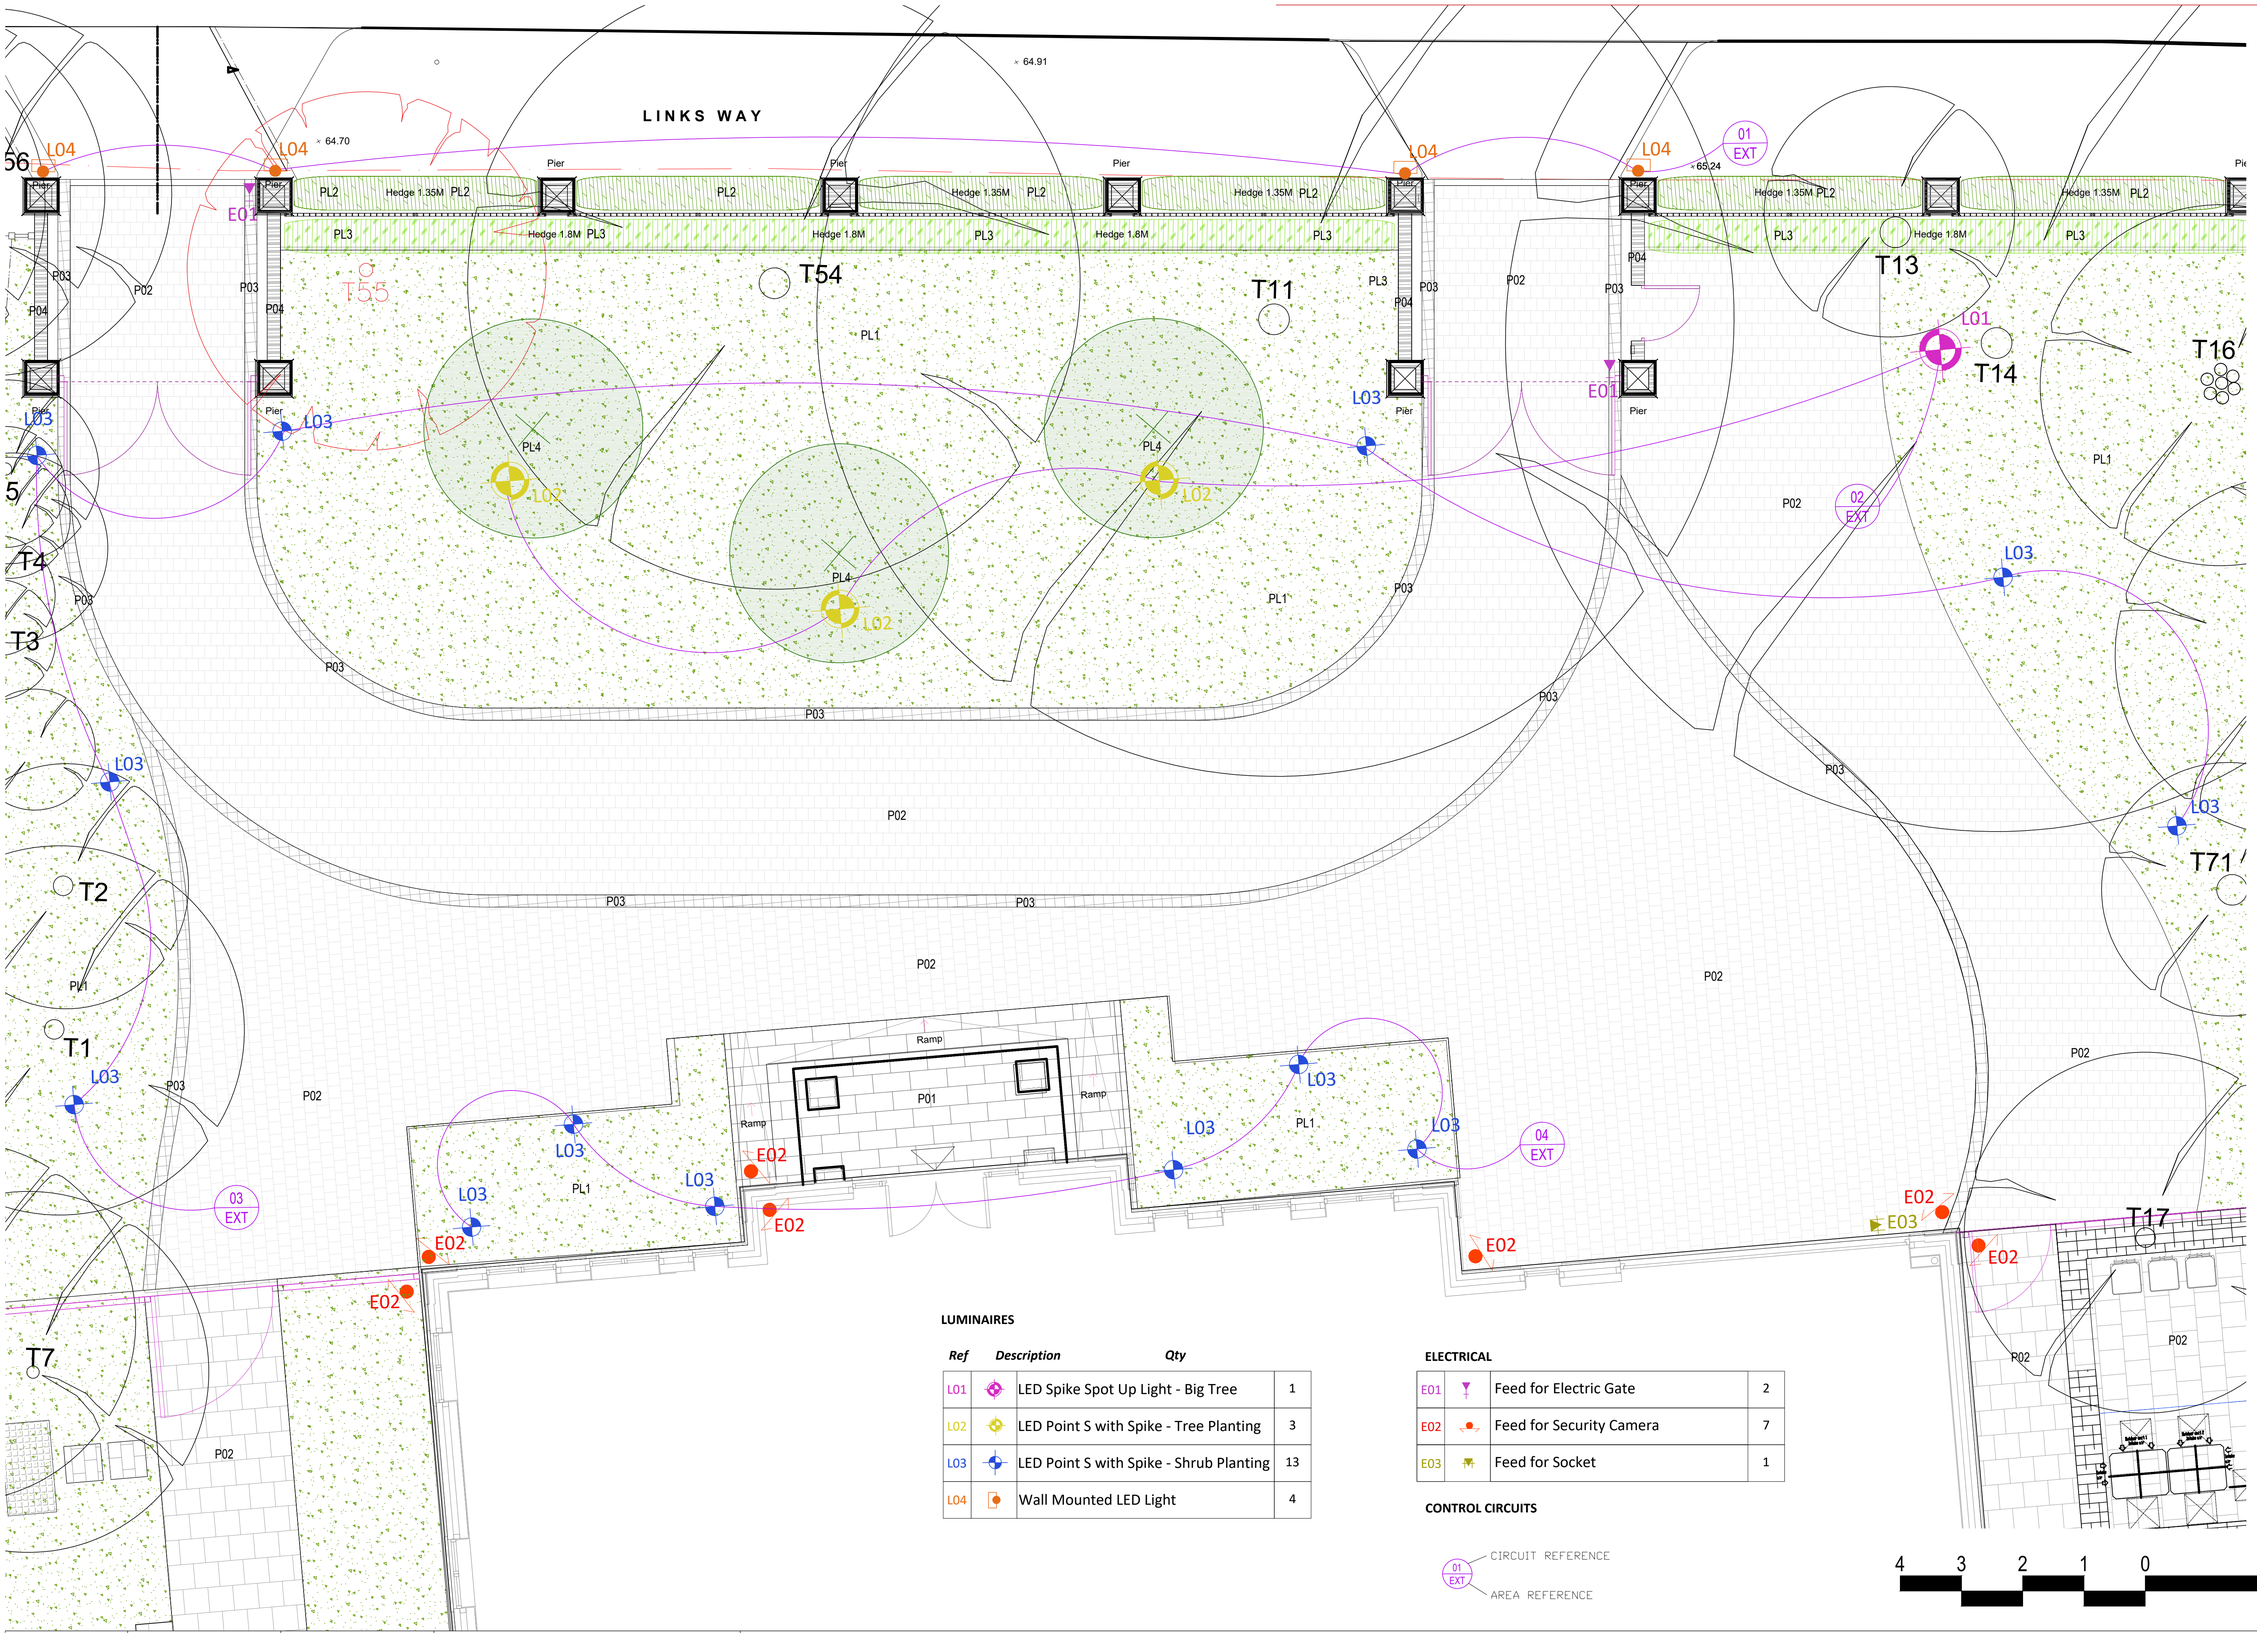

LEGEND

Site Boundary

PAVING

- P01. Porcelain Tile Always Beige
- P02. Block Paving Buff Sandstone
- P03. Sett Edging Sandstone
- P04. Brick Wall To match House
- P05. Stone Cpoing Portland
- P06. Gate and Railing Metal

PLANTING

- PL1. Planting Area
- PL2. Screening Hedge Thuja hedge
- PL3. Screening Hedge Photinia x fraseri
- PL4. Proposed Tree Prunus Kanzan

Existing Tree

LUMINAIRES

Ref	*Description*	*Qty*
L01	LED Spike Spot Up Light - Big Tree	1
L02	LED Point S with Spike - Tree Planting	3
L03	LED Point S with Spike - Shrub Planting	13
L04	Wall Mounted LED Light	4

ELECTRICAL

E01	Feed for Electric Gate	2
E02	Feed for Security Camera	7
E03	Feed for Socket	1

CONTROL CIRCUITS

01 EXT — CIRCUIT REFERENCE / AREA REFERENCE

4 3 2 1 0 2 4 6m

Cool Gardens Landscaping Associate
Penn Bottom Barn, Penn Bottom
Penn, HP10 8PH
Tel: 01494 818991 / 01494 819016
www.cgla.co.uk
info@cgla.co.uk

Project Title: 6 Links Way
6 Links Way
Northwood
HA6 2XB

Drawing Title: Lighting Plan - Front Garden
Drawn by: SH
Drawing Number: 681 - PL500
Drawing Set: Design Development
Revision: 01
Discipline: Landscape
Date: 25/05/2021

Information Panel

Scale: 1:50 @ A1

RHS Chelsea and Hampton Court Medal Winners

All dimensions to be checked on site, do not scale from drawings.
Discrepancies must be reported immediately to the landscape desiger before proceeding