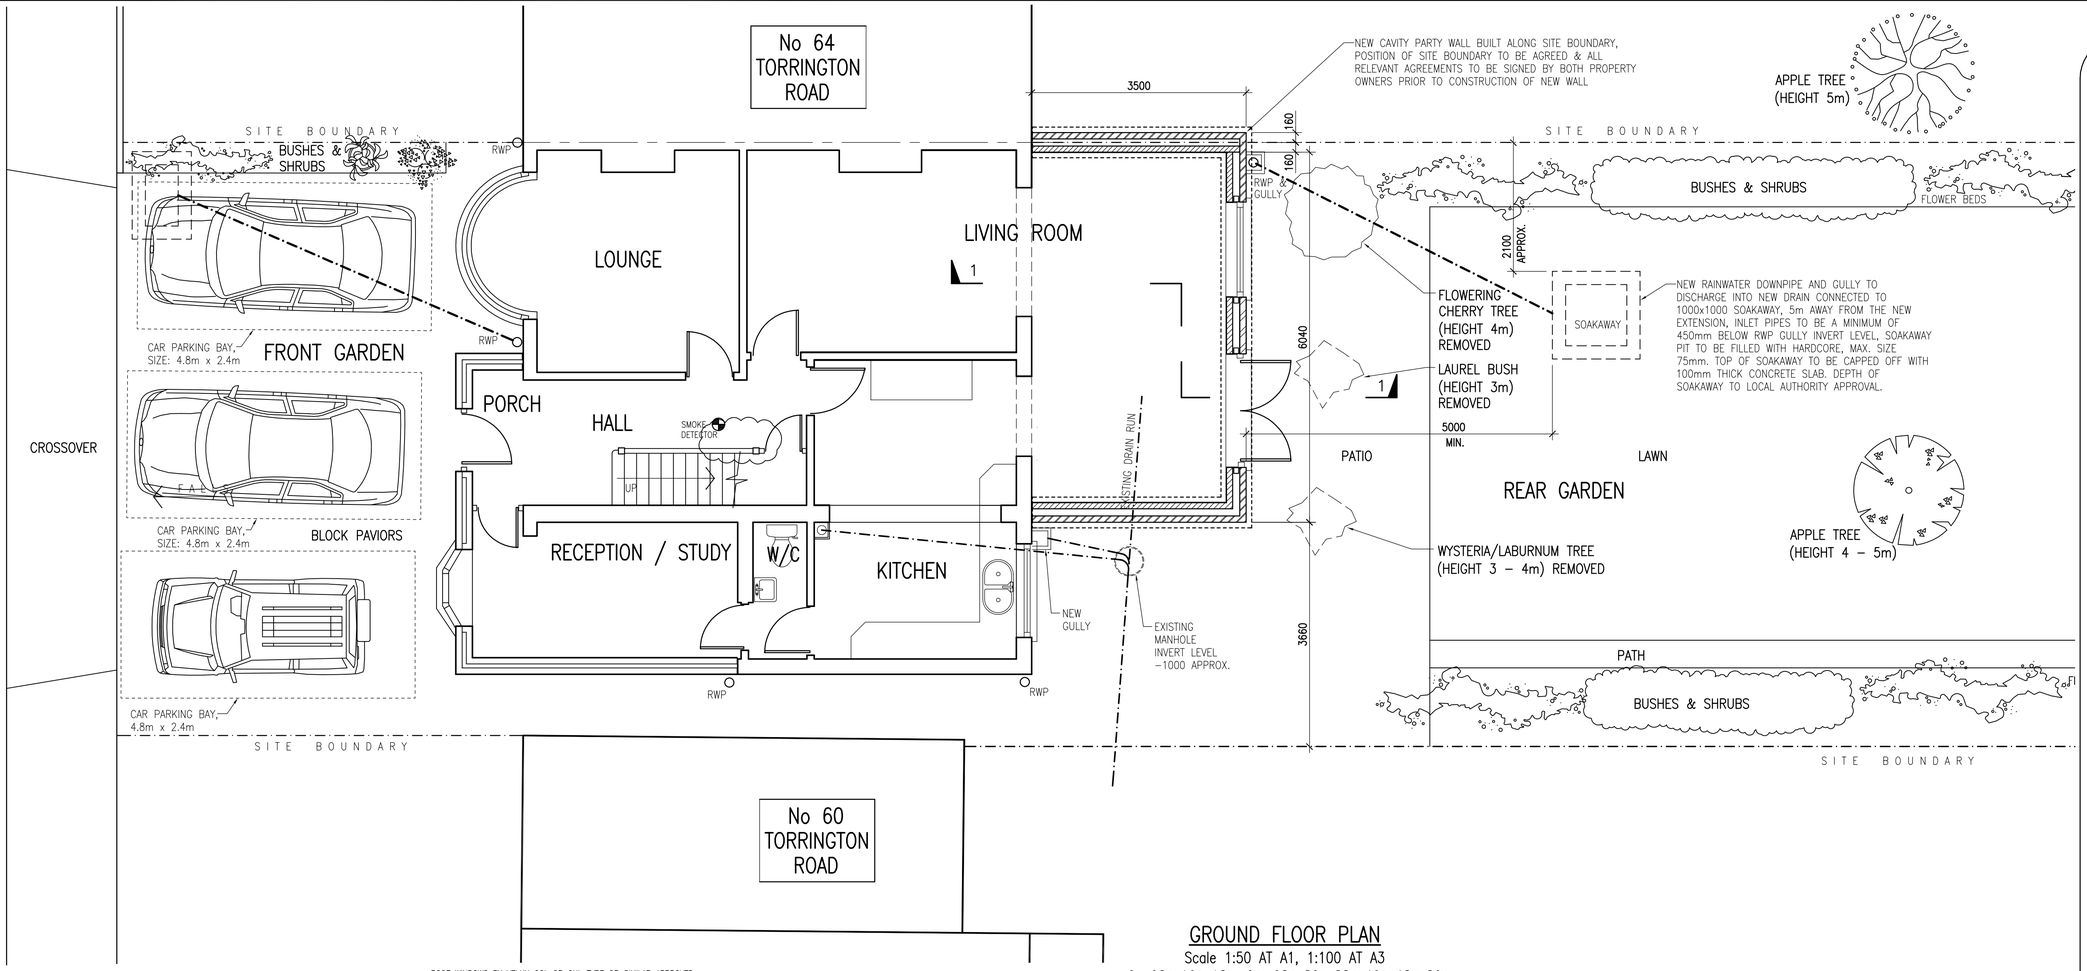

GROUND FLOOR PLAN

Scale 1:50 AT A1, 1:100 AT A3

0 0.5m 1.0m 1.5m 2m 2.5m 3.0m 3.5m 4.0m 4.5m 5.0m

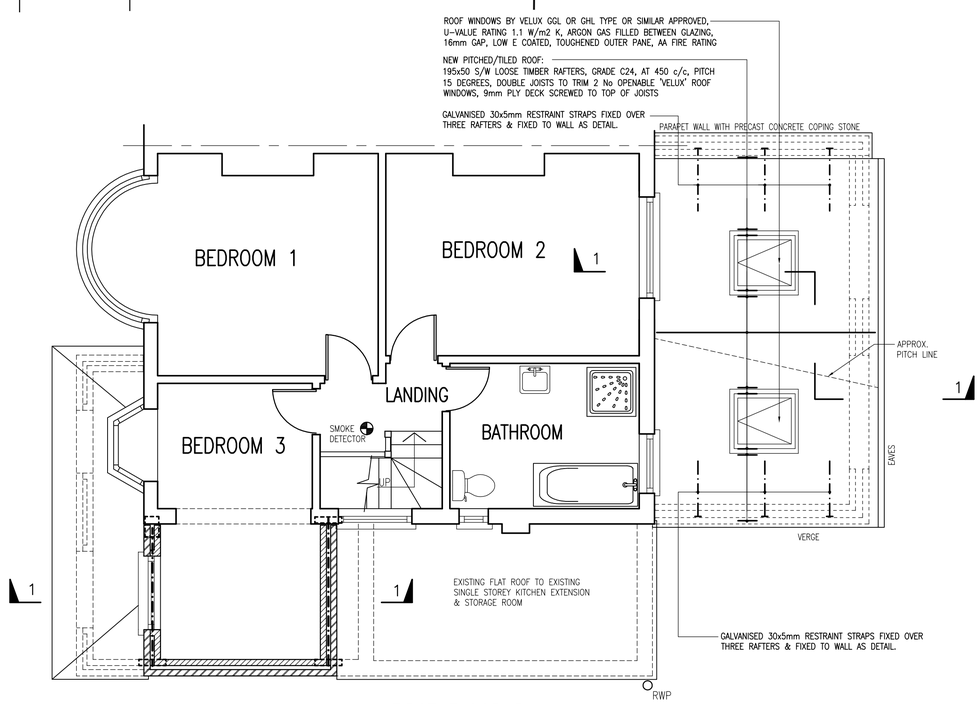

FIRST FLOOR PLAN

Scale 1:50 AT A1, 1:100 AT A3

0 0.5m 1.0m 1.5m 2m 2.5m 3.0m 3.5m 4.0m 4.5m 5.0m

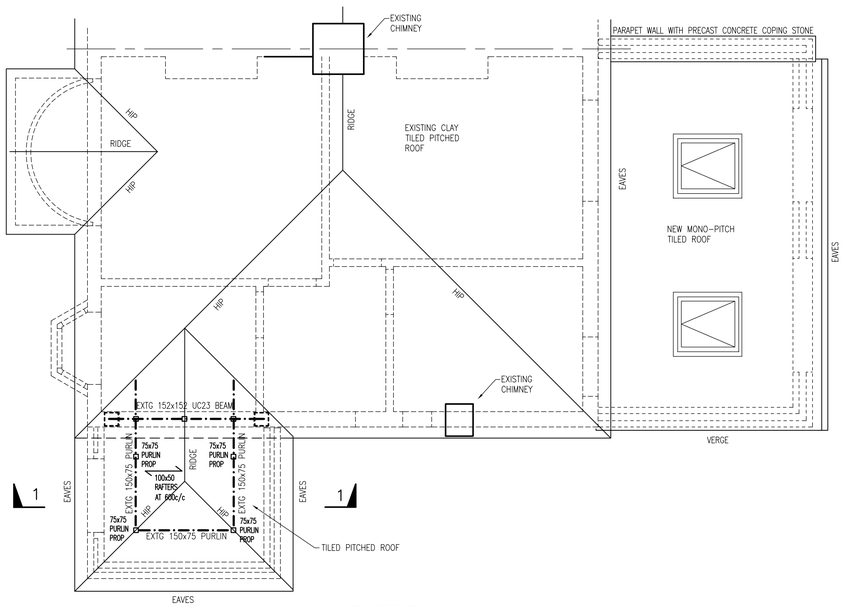

ROOF PLAN

Scale 1:50 AT A1, 1:100 AT A3

0 0.5m 1.0m 1.5m 2m 2.5m 3.0m 3.5m 4.0m 4.5m 5.0m

General Notes

1. DO NOT SCALE FROM THIS DRAWING. ALL CONTRACTORS MUST VISIT SITE AND BE RESPONSIBLE FOR TAKING AND CHECKING DIMENSIONS. ALL CONSTRUCTION INFORMATION SHOULD BE TAKEN FROM FIGURED DIMENSIONS ONLY.
2. ANY DISCREPANCIES BETWEEN DRAWINGS, SPECIFICATIONS, OTHER DOCUMENTS AND SITE CONDITIONS MUST BE BROUGHT TO THE ATTENTION OF THE SUPERVISING OFFICER.
3. THIS DRAWING IS FOR PLANNING PURPOSES ONLY. IT IS NOT INTENDED FOR CONSTRUCTION PURPOSES. WHILST ALL REASONABLE EFFORTS ARE USED TO ENSURE DRAWINGS ARE ACCURATE NO RESPONSIBILITY OR LIABILITY CAN BE ACCEPTED FOR ANY RELIANCE PLACED ON, OR USE MADE OF, THIS PLAN BY ANYONE FOR PURPOSES OTHER THAN THOSE STATED ABOVE.

62 TORRINGTON ROAD, RUISLIP PROPOSED SINGLE STOREY REAR EXTENSION

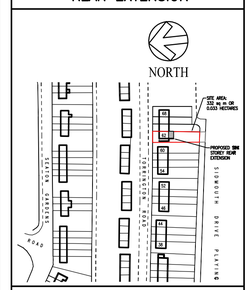

SITE LOCATION PLAN

Scale 1:2500 AT A1 & 1:5000 AT A3

No.	Revision/Issue	Date
1	PRIOR APPROVAL FOR LARGER EXTENSION	AUG'18

Client

MR & MRS THOMPSON

Project Name and Address

62 TORRINGTON ROAD, RUISLIP MANOR, MIDDLESEX

Drawing Title

GROUND, FIRST FLOOR AND ROOF PLAN AS PROPOSED

Project	Sheet
THOMP-AI	201
Date: JULY'18	
Scale: 1:50@A1, 1:100@A3	