125m 50m 0 Scale: 1:1250 (m)

0 Scale: 1:500 (m) 25m 50m

N

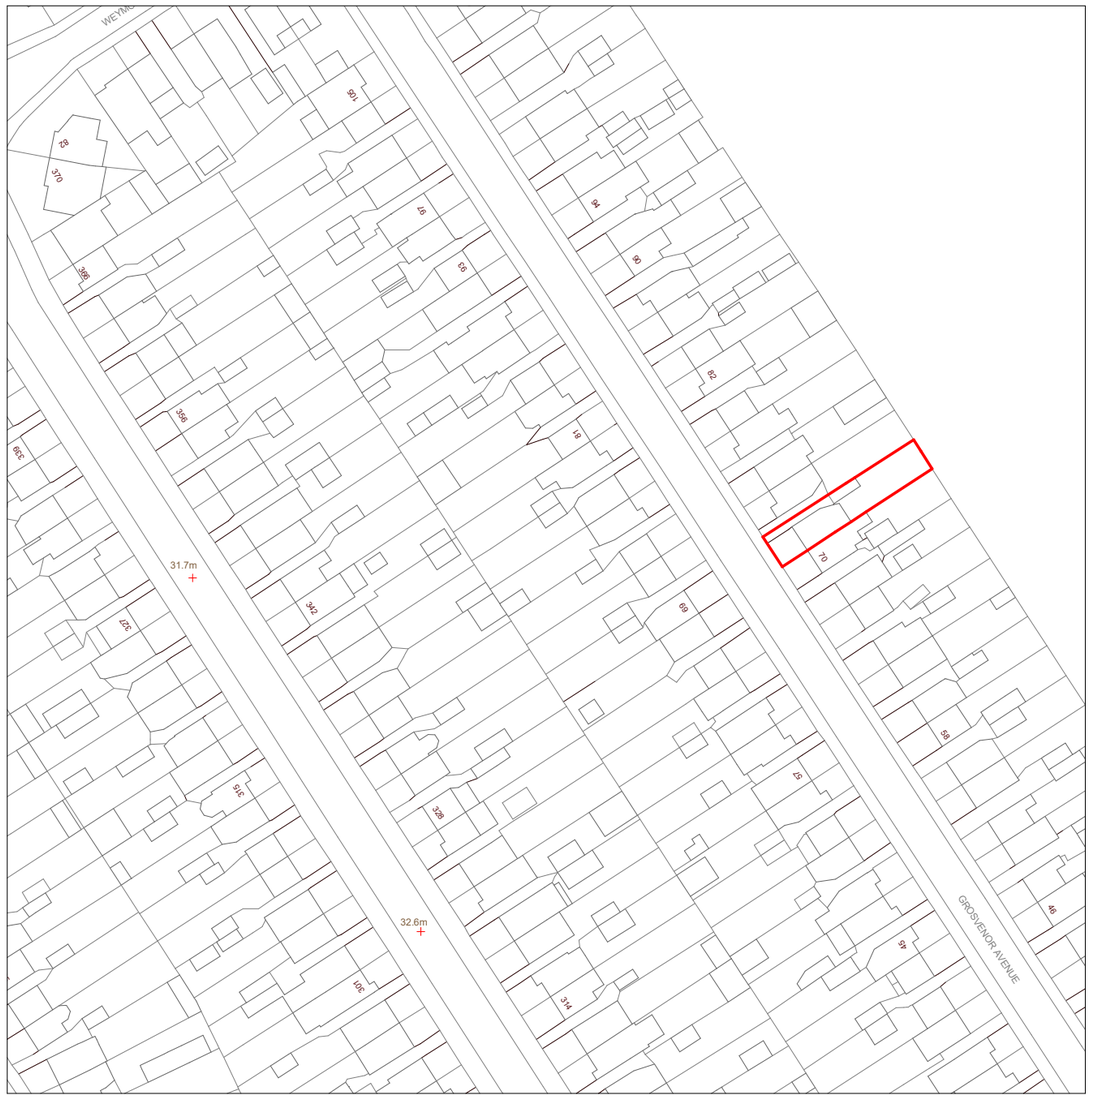

Location Map
1 : 1250

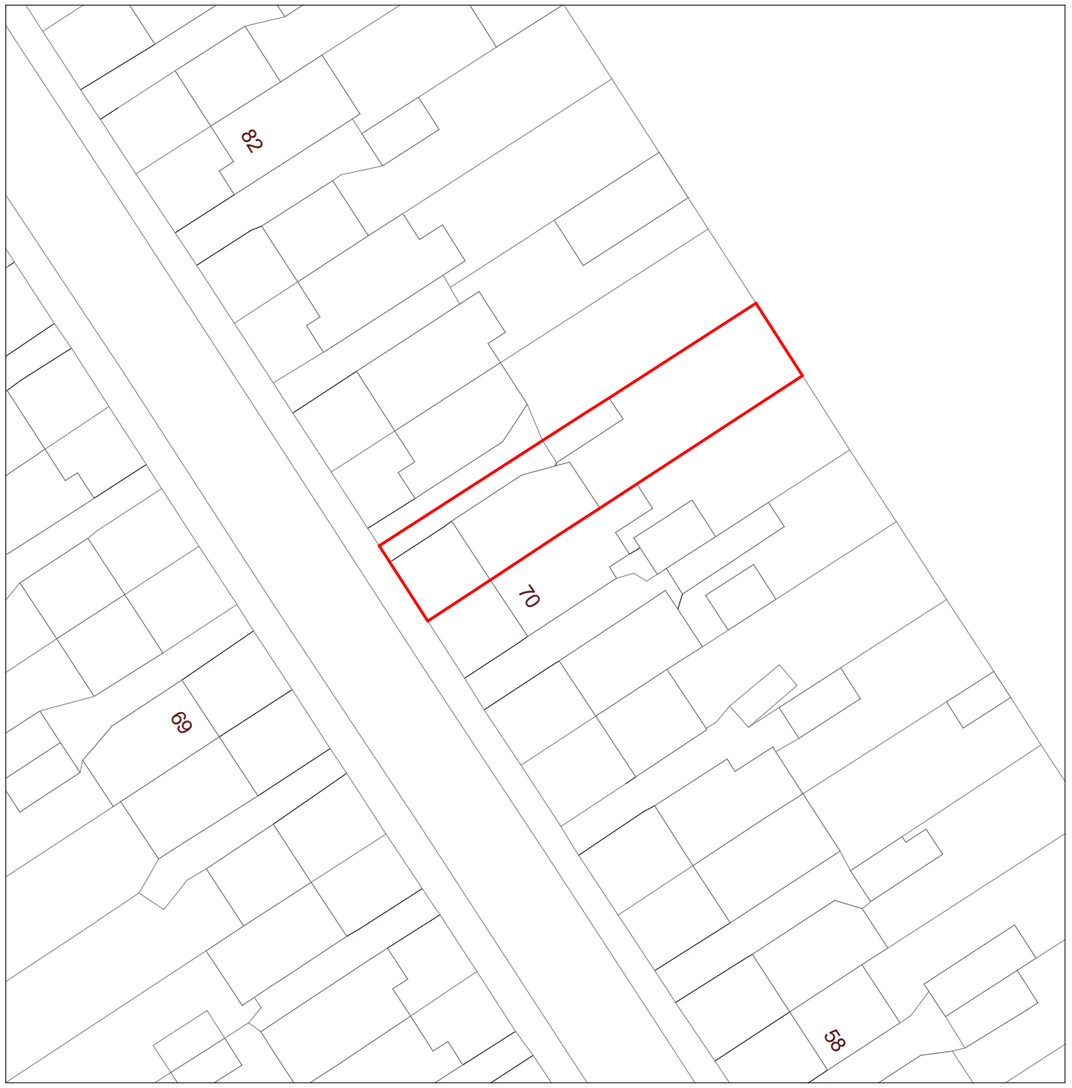

Block Plan
1 : 500

DIVI DESIGN

Drawings to be read in conjunction with all relevant documentation. Do not scale from this drawing. All written dimensions to be checked on site before work commences. Discrepancies, where identified, must be reported to Divi-Design.

This drawing may be copied by an authorised officer of the Local Authority with the sole purpose to assist in the determination of Planning or Building Regulations application and may not be used for any other purpose unless otherwise agreed in writing.

Purpose: Planning	Description	Sheet Name	Project No:	Sheet No:	Contact info:
Scale: As indicated @A3 Date: Feb 2022	Proposed rear dormer loft extension at 72 Grosvenor Avenue, UB4 8NN	Location and Block Plan	21346	PL01 Revision: 1	e-mail: info@divi-design.co.uk tel: 0203 488 2828 web: www.divi-design.co.uk Kemp House, 152 City Road London, EC1V 2NX

5m 2m 0 Scale: 1:50 (m)

0 Scale: 1:100 (m) 5m 10m

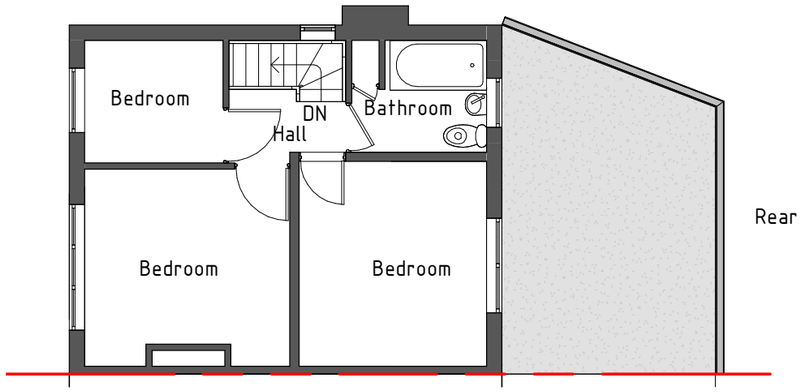

Existing First Floor
1 : 100

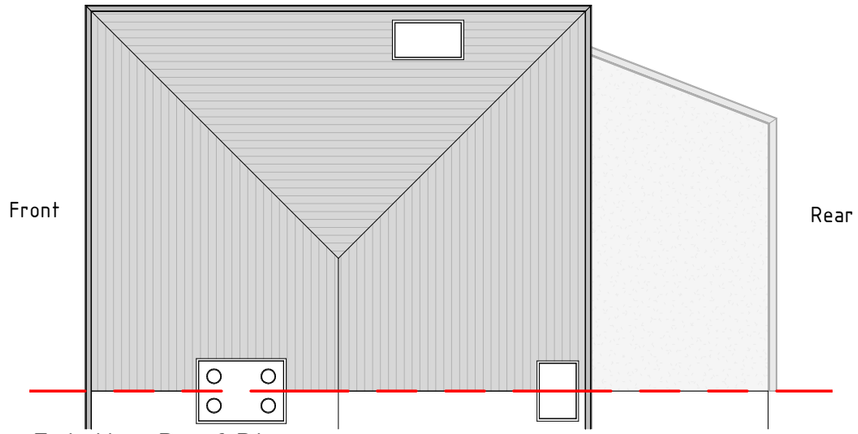

Existing Roof Plan
1 : 100

DIVI DESIGN

Drawings to be read in conjunction with all relevant documentation. Do not scale from this drawing. All written dimensions to be checked on site before work commences. Discrepancies, where identified, must be reported to Divi-Design.

This drawing may be copied by an authorised officer of the Local Authority with the sole purpose to assist in the determination of Planning or Building Regulations application and may not be used for any other purpose unless otherwise agreed in writing.

Purpose: Planning	Description	Sheet Name	Project No:	Sheet No:	Contact info:
Scale: 1 : 100 @A3 Date: Feb 2022	Proposed rear dormer loft extension at 72 Grosvenor Avenue, UB4 8NN	Existing Plans	21346	PL02 Revision: 1	e-mail: info@divi-design.co.uk tel: 0203 488 2828 web: www.divi-design.co.uk Kemp House, 152 City Road London, EC1V 2NX

5m 2m 0 Scale: 1:50 (m)

0 Scale: 1:100 (m) 5m 10m

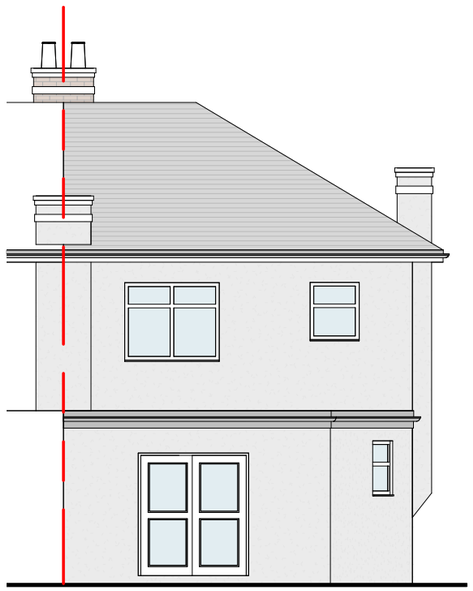

Existing Rear Elevation
1 : 100

Existing Side Elevation
1 : 100

DIVI DESIGN

Drawings to be read in conjunction with all relevant documentation. Do not scale from this drawing. All written dimensions to be checked on site before work commences. Discrepancies, where identified, must be reported to Divi-Design.

This drawing may be copied by an authorised officer of the Local Authority with the sole purpose to assist in the determination of Planning or Building Regulations application and may not be used for any other purpose unless otherwise agreed in writing.

Purpose: Planning	Description	Sheet Name	Project No:	Sheet No:	Contact info:
Scale: 1 : 100 @A3 Date: Feb 2022	Proposed rear dormer loft extension at 72 Grosvenor Avenue, UB4 8NN	Existing Elevations	21346	PL03 Revision: 1	e-mail: info@divi-design.co.uk tel: 0203 488 2828 web: www.divi-design.co.uk Kemp House, 152 City Road London, EC1V 2NX

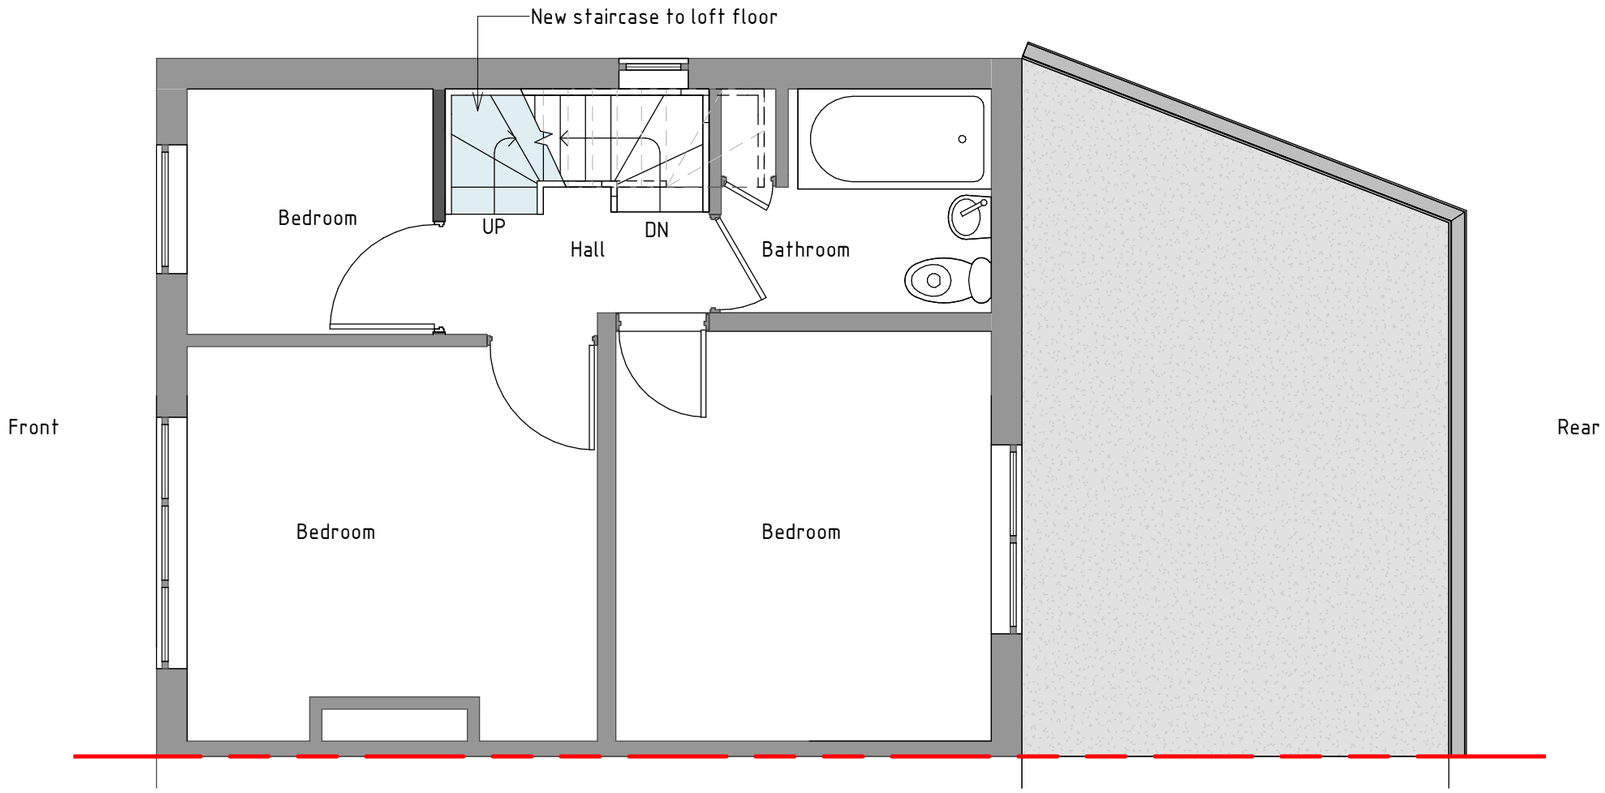

Proposed First Floor
1 : 50

5m 2m 0 Scale: 1:50 (m)

0 Scale: 1:100 (m) 5m 10m

DIVI DESIGN

Drawings to be read in conjunction with all relevant documentation. Do not scale from this drawing. All written dimensions to be checked on site before work commences. Discrepancies, where identified, must be reported to Divi-Design.

This drawing may be copied by an authorised officer of the Local Authority with the sole purpose to assist in the determination of Planning or Building Regulations application and may not be used for any other purpose unless otherwise agreed in writing.

Purpose: Planning	Description	Sheet Name	Project No:	Sheet No:	Contact info:
Scale: 1 : 50 @A3 Date: Feb 2022	Proposed rear dormer loft extension at 72 Grosvenor Avenue, UB4 8NN	Proposed Plan	21346	PL04 Revision: 1	e-mail: info@divi-design.co.uk tel: 0203 488 2828 web: www.divi-design.co.uk Kemp House, 152 City Road London, EC1V 2NX

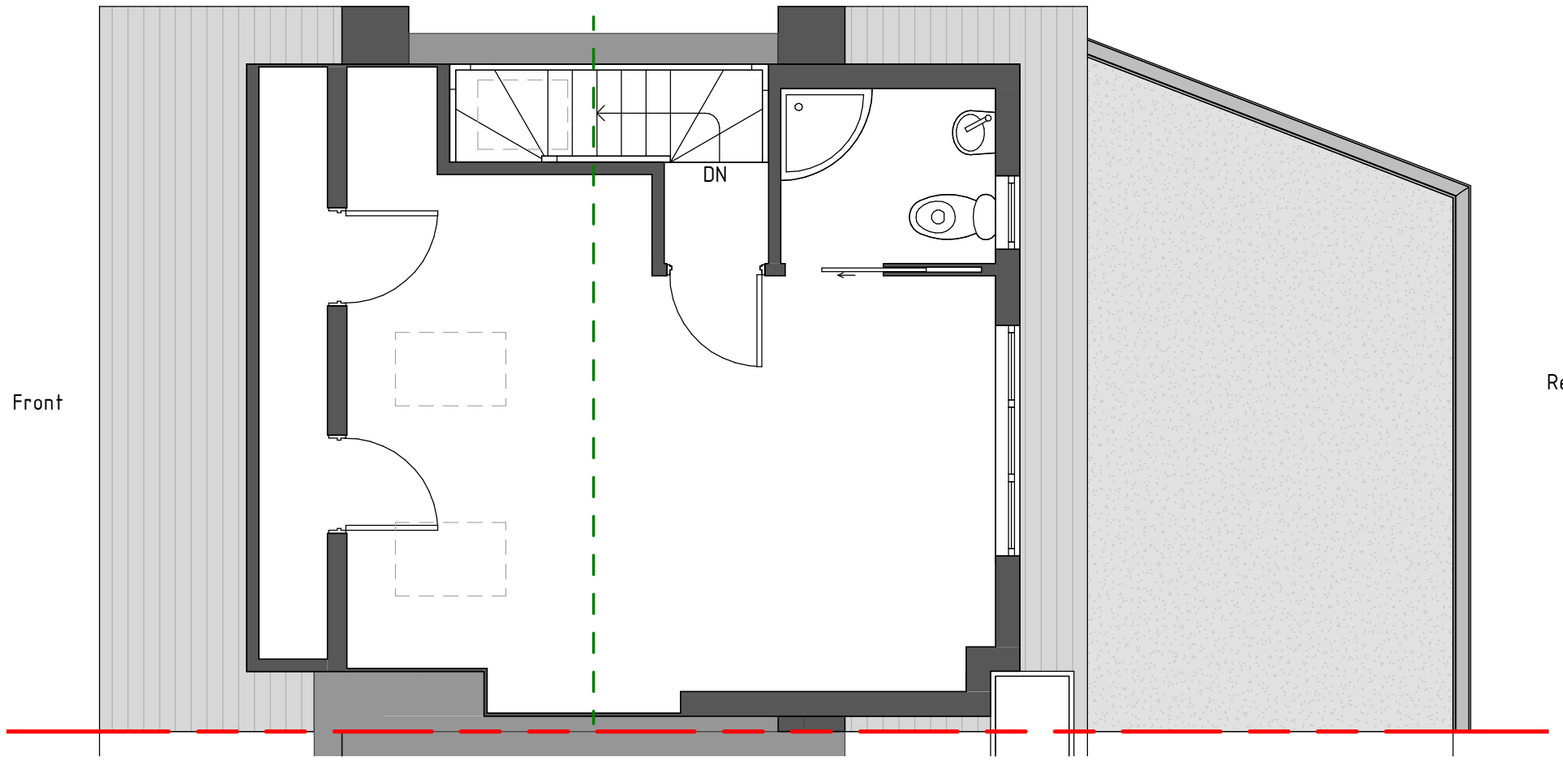

Proposed Second Floor
1 : 50

5m 2m 0 Scale: 1:50 (m)

0 Scale: 1:100 (m) 5m 10m

DIVI DESIGN

Drawings to be read in conjunction with all relevant documentation. Do not scale from this drawing. All written dimensions to be checked on site before work commences. Discrepancies, where identified, must be reported to Divi-Design.

This drawing may be copied by an authorised officer of the Local Authority with the sole purpose to assist in the determination of Planning or Building Regulations application and may not be used for any other purpose unless otherwise agreed in writing.

Purpose: Planning	Description	Sheet Name	Project No:	Sheet No:	Contact info:
Scale: 1 : 50 @A3 Date: Feb 2022	Proposed rear dormer loft extension at 72 Grosvenor Avenue, UB4 8NN	Proposed Plan	21346	PL05 Revision: 1	e-mail: info@divi-design.co.uk tel: 0203 488 2828 web: www.divi-design.co.uk Kemp House, 152 City Road London, EC1V 2NX

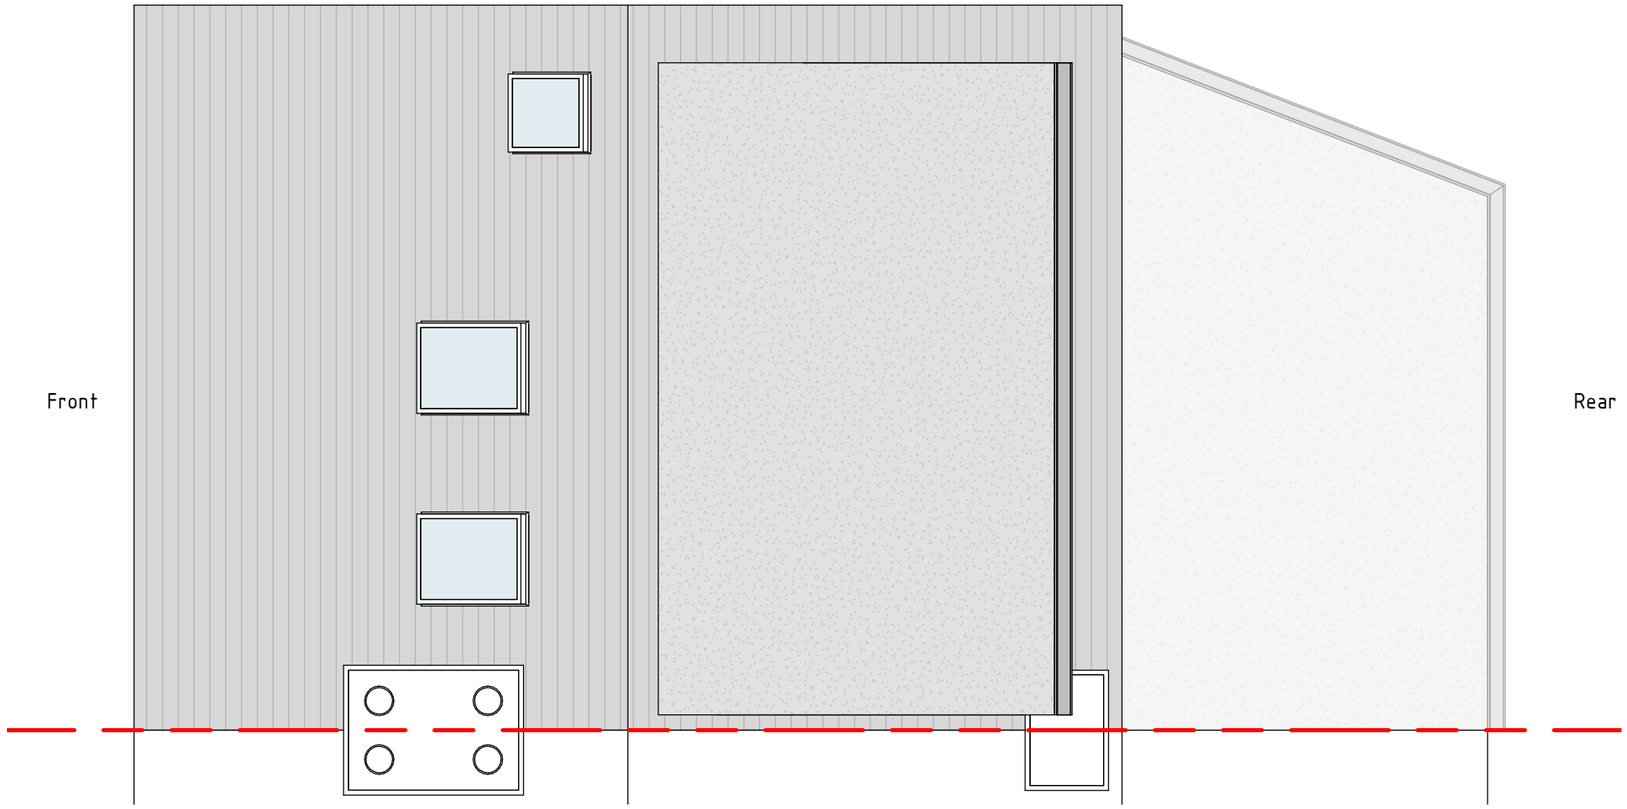

Proposed Roof Plan
1 : 50

5m 2m 0 Scale: 1:50 (m)

0 Scale: 1:100 (m) 5m 10m

DIVI DESIGN

Drawings to be read in conjunction with all relevant documentation. Do not scale from this drawing. All written dimensions to be checked on site before work commences. Discrepancies, where identified, must be reported to Divi-Design.

This drawing may be copied by an authorised officer of the Local Authority with the sole purpose to assist in the determination of Planning or Building Regulations application and may not be used for any other purpose unless otherwise agreed in writing.

Purpose: Planning	Description	Sheet Name	Project No:	Sheet No:	Contact info:
Scale: 1 : 50 @A3 Date: Feb 2022	Proposed rear dormer loft extension at 72 Grosvenor Avenue, UB4 8NN	Proposed Plan	21346	PL06 Revision: 1	e-mail: info@divi-design.co.uk tel: 0203 488 2828 web: www.divi-design.co.uk Kemp House, 152 City Road London, EC1V 2NX

5m 2m 0 Scale: 1:50 (m)

0 Scale: 1:100 (m) 5m 10m

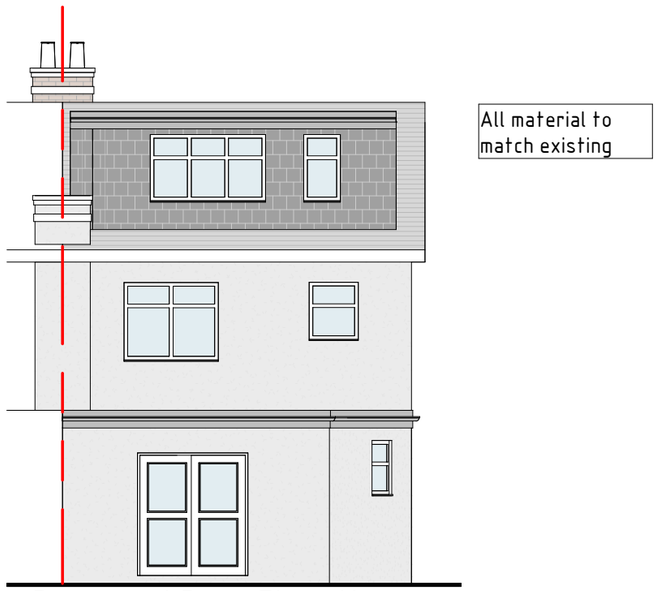

Proposed Rear Elevation
1 : 100

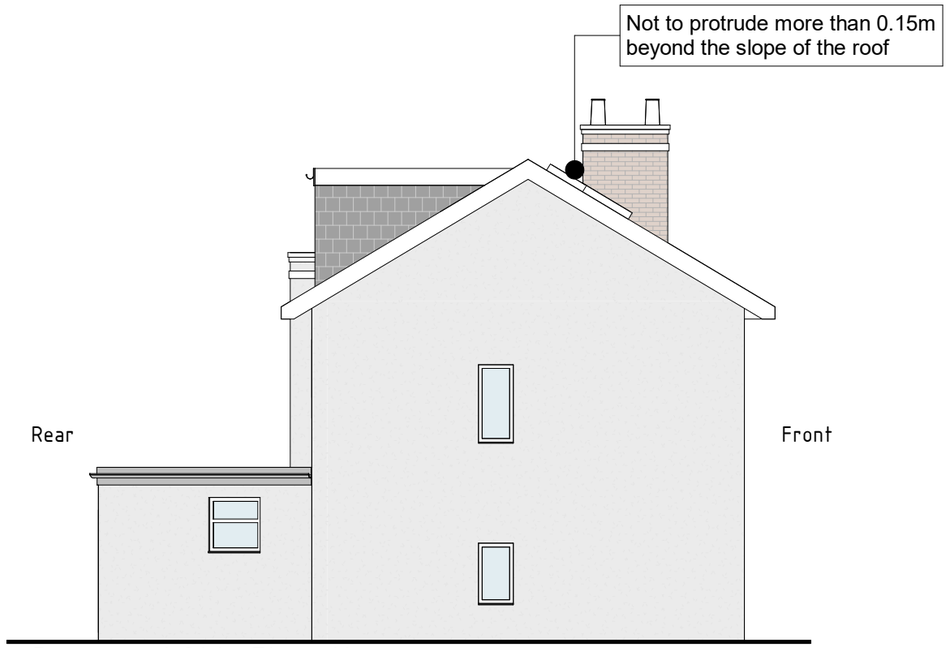

Proposed Side Elevation
1 : 100

DIVI DESIGN

Drawings to be read in conjunction with all relevant documentation. Do not scale from this drawing. All written dimensions to be checked on site before work commences. Discrepancies, where identified, must be reported to Divi-Design.

This drawing may be copied by an authorised officer of the Local Authority with the sole purpose to assist in the determination of Planning or Building Regulations application and may not be used for any other purpose unless otherwise agreed in writing.

Purpose: Planning	Description	Sheet Name	Project No:	Sheet No:	Contact info:
Scale: 1 : 100 @A3 Date: Feb 2022	Proposed rear dormer loft extension at 72 Grosvenor Avenue, UB4 8NN	Proposed Elevations	21346	PL07 Revision: 1	e-mail: info@divi-design.co.uk tel: 0203 488 2828 web: www.divi-design.co.uk Kemp House, 152 City Road London, EC1V 2NX

5m 2m 0 Scale: 1:50 (m)

Scale: 1:100 (m) 0 5m 10m

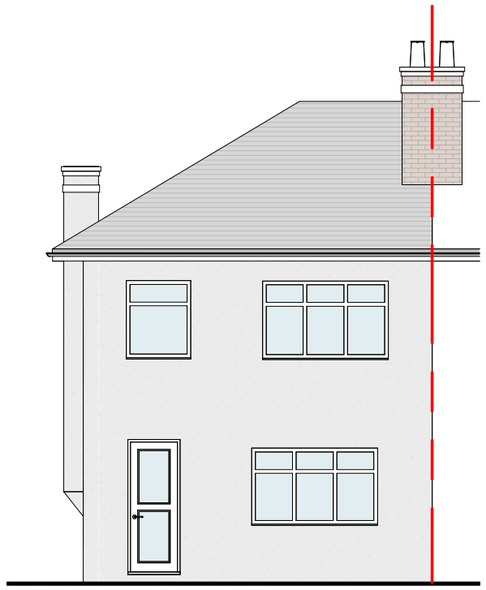

Existing Front Elevation
1 : 100

All material to match existing

Not to protrude more than 0.15m beyond the slope of the roof

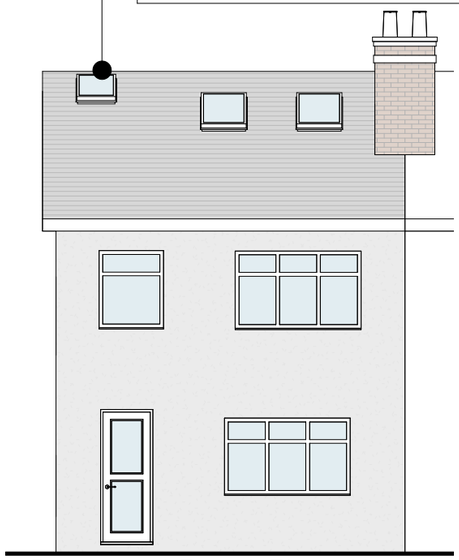

Proposed Front Elevation
1 : 100

DIVI DESIGN

Drawings to be read in conjunction with all relevant documentation. Do not scale from this drawing. All written dimensions to be checked on site before work commences. Discrepancies, where identified, must be reported to Divi-Design.

This drawing may be copied by an authorised officer of the Local Authority with the sole purpose to assist in the determination of Planning or Building Regulations application and may not be used for any other purpose unless otherwise agreed in writing.

Purpose: Planning	Description	Sheet Name	Project No:	Sheet No:	Contact info:
Scale: 1 : 100 @A3 Date: Feb 2022	Proposed rear dormer loft extension at 72 Grosvenor Avenue, UB4 8NN	Front Elevations	21346	PL08 Revision: 1	e-mail: info@divi-design.co.uk tel: 0203 488 2828 web: www.divi-design.co.uk Kemp House, 152 City Road London, EC1V 2NX