




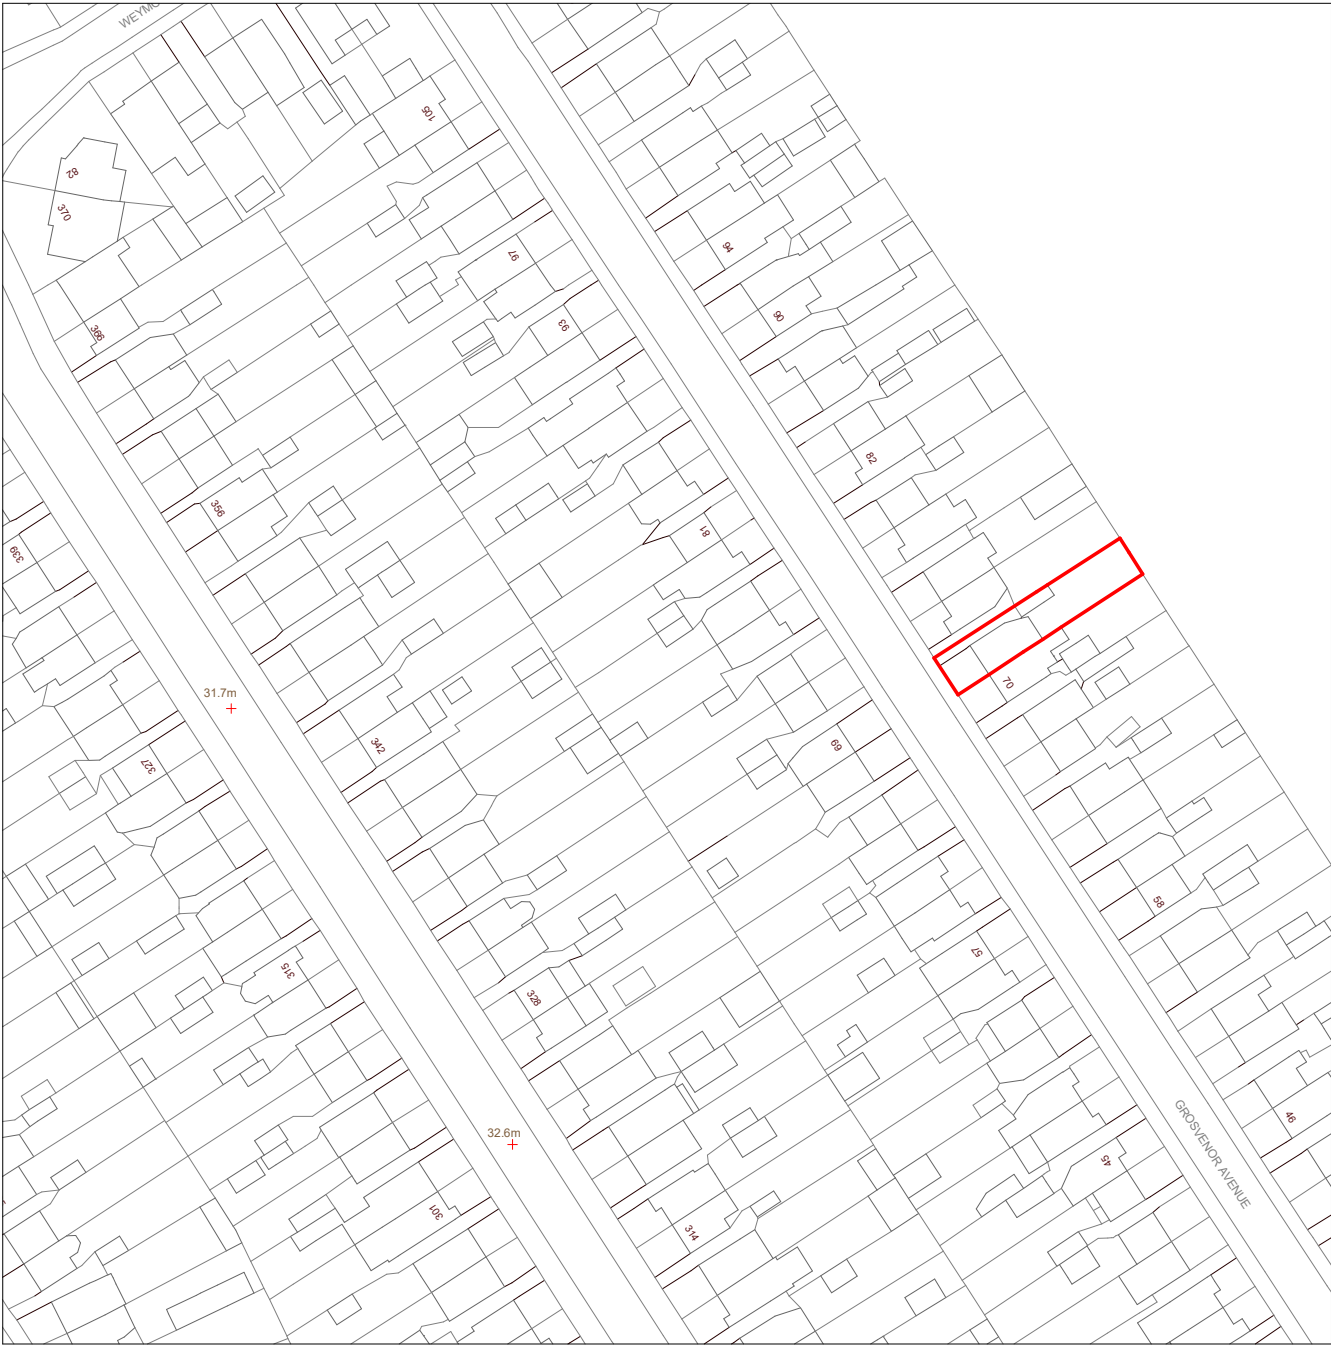

Location Map
1 : 1250

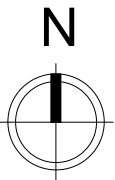

Block Plan
1 : 500

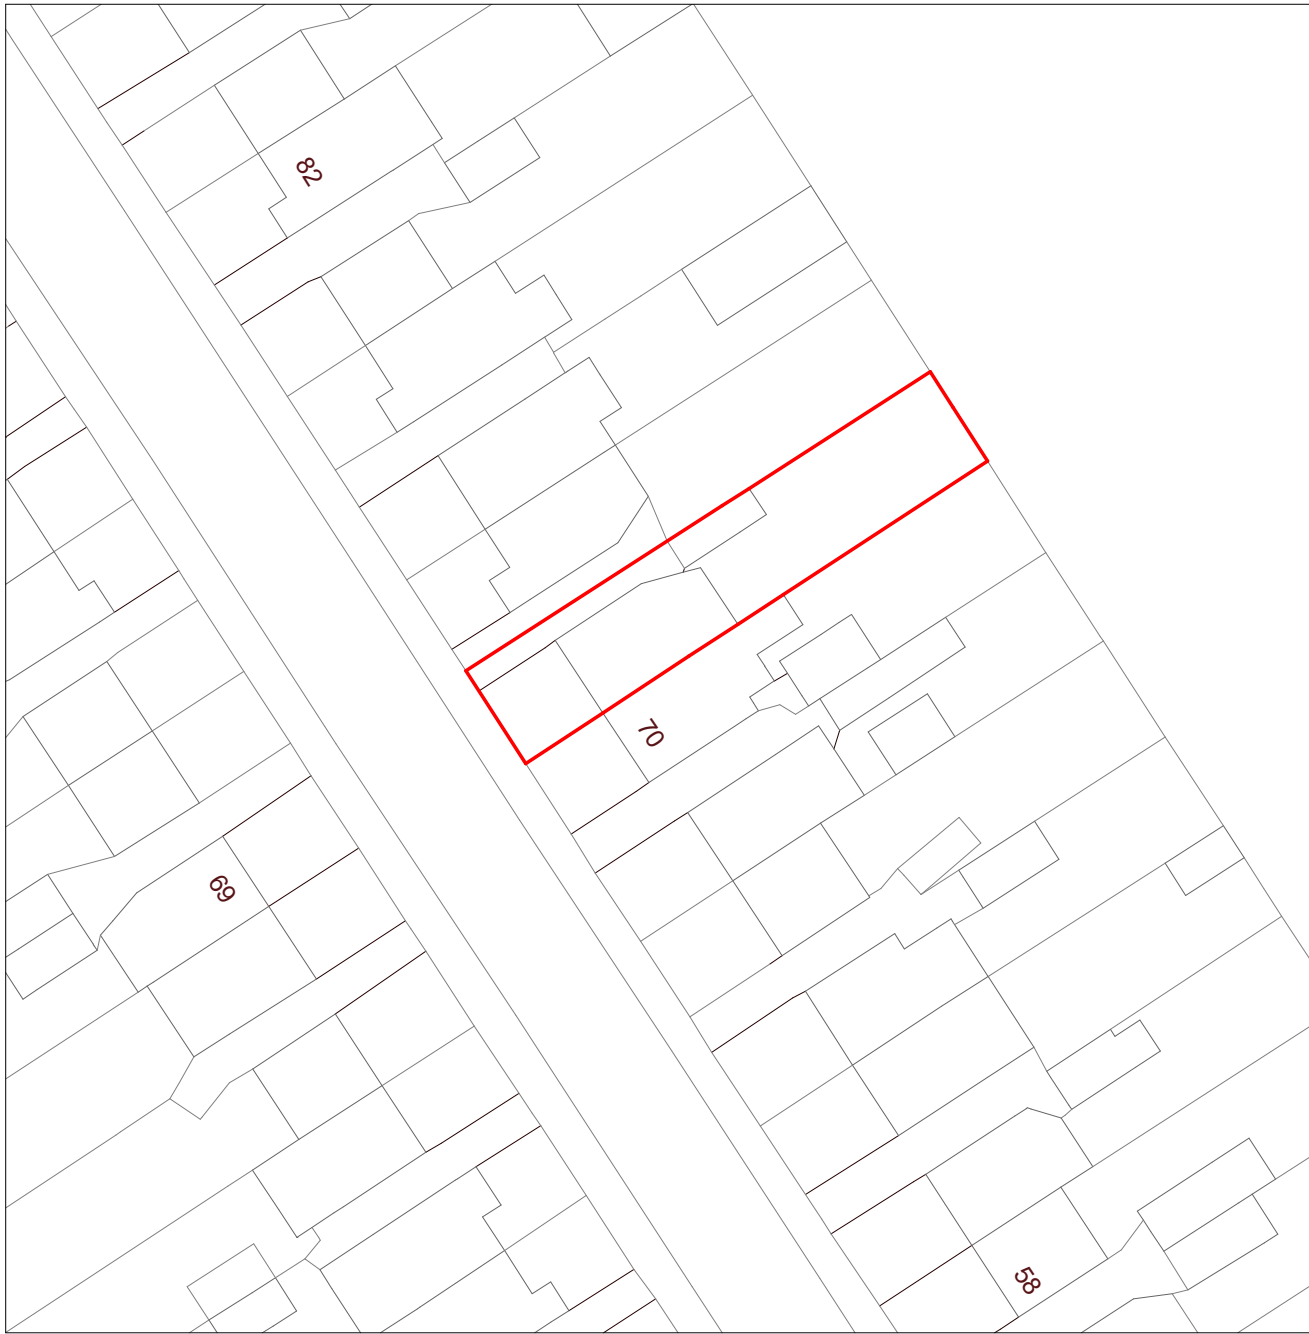

Drawings to be read in conjunction with all relevant documentation. Do not scale from this drawing. All written dimensions to be checked on site before work commences. Discrepancies, where identified, must be reported to Divi-Design.

This drawing may be copied by an authorised officer of the Local Authority with the sole purpose to assist in the determination of Planning or Building Regulations application and may not be used for any other purpose unless otherwise agreed in writing.

Purpose: Planning

Scale: As indicated @A3
Date: Jan 2022

Description

Proposed rear dormer loft extension at 72 Grosvenor Avenue, UB4 8NN

Sheet Name

Location and Block Plan

Project No:


21346

Sheet No:


PL01

Contact info:


e-mail: info@divi-design.co.uk
tel: 0203 488 2828
web: www.divi-design.co.uk
Kemp House, 152 City Road
London, EC1V 2NX

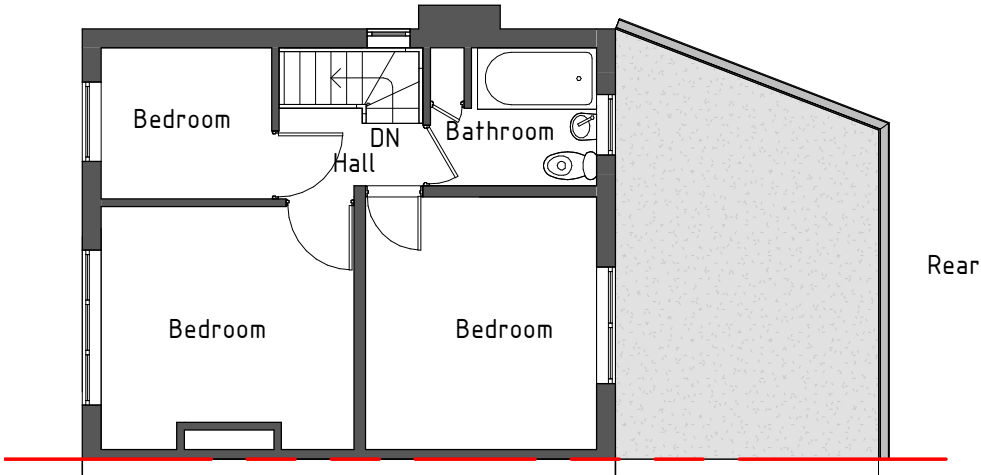

Existing First Floor
1 : 100

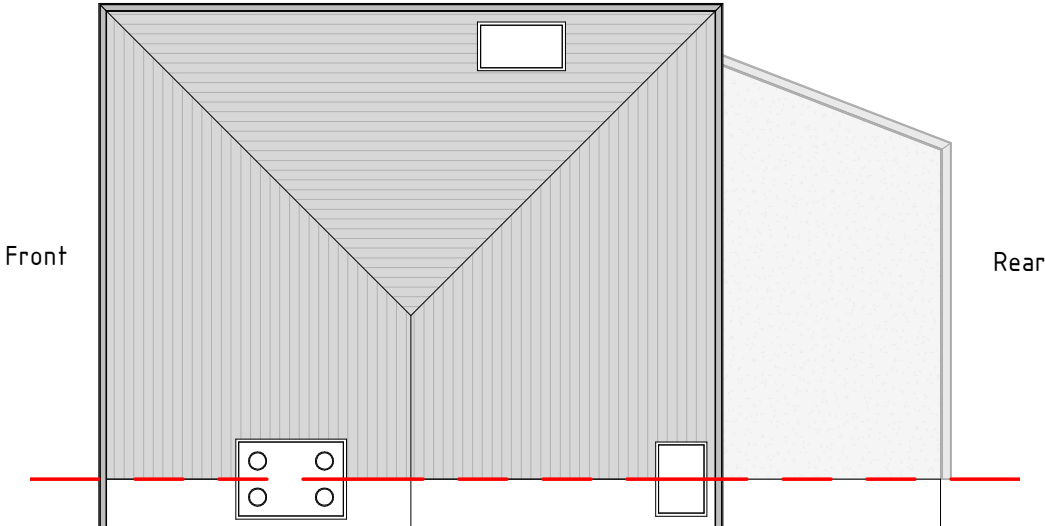


Existing Roof Plan
1 : 100

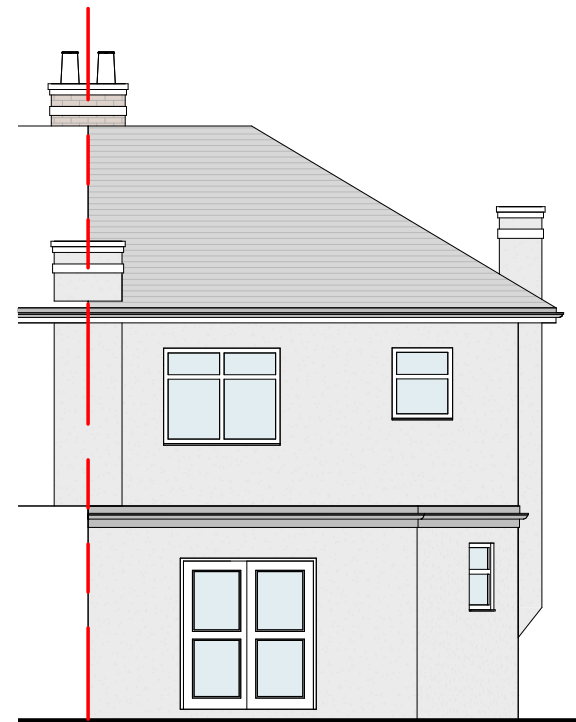



Existing Rear Elevation
1 : 100



Existing Side Elevation
1 : 100

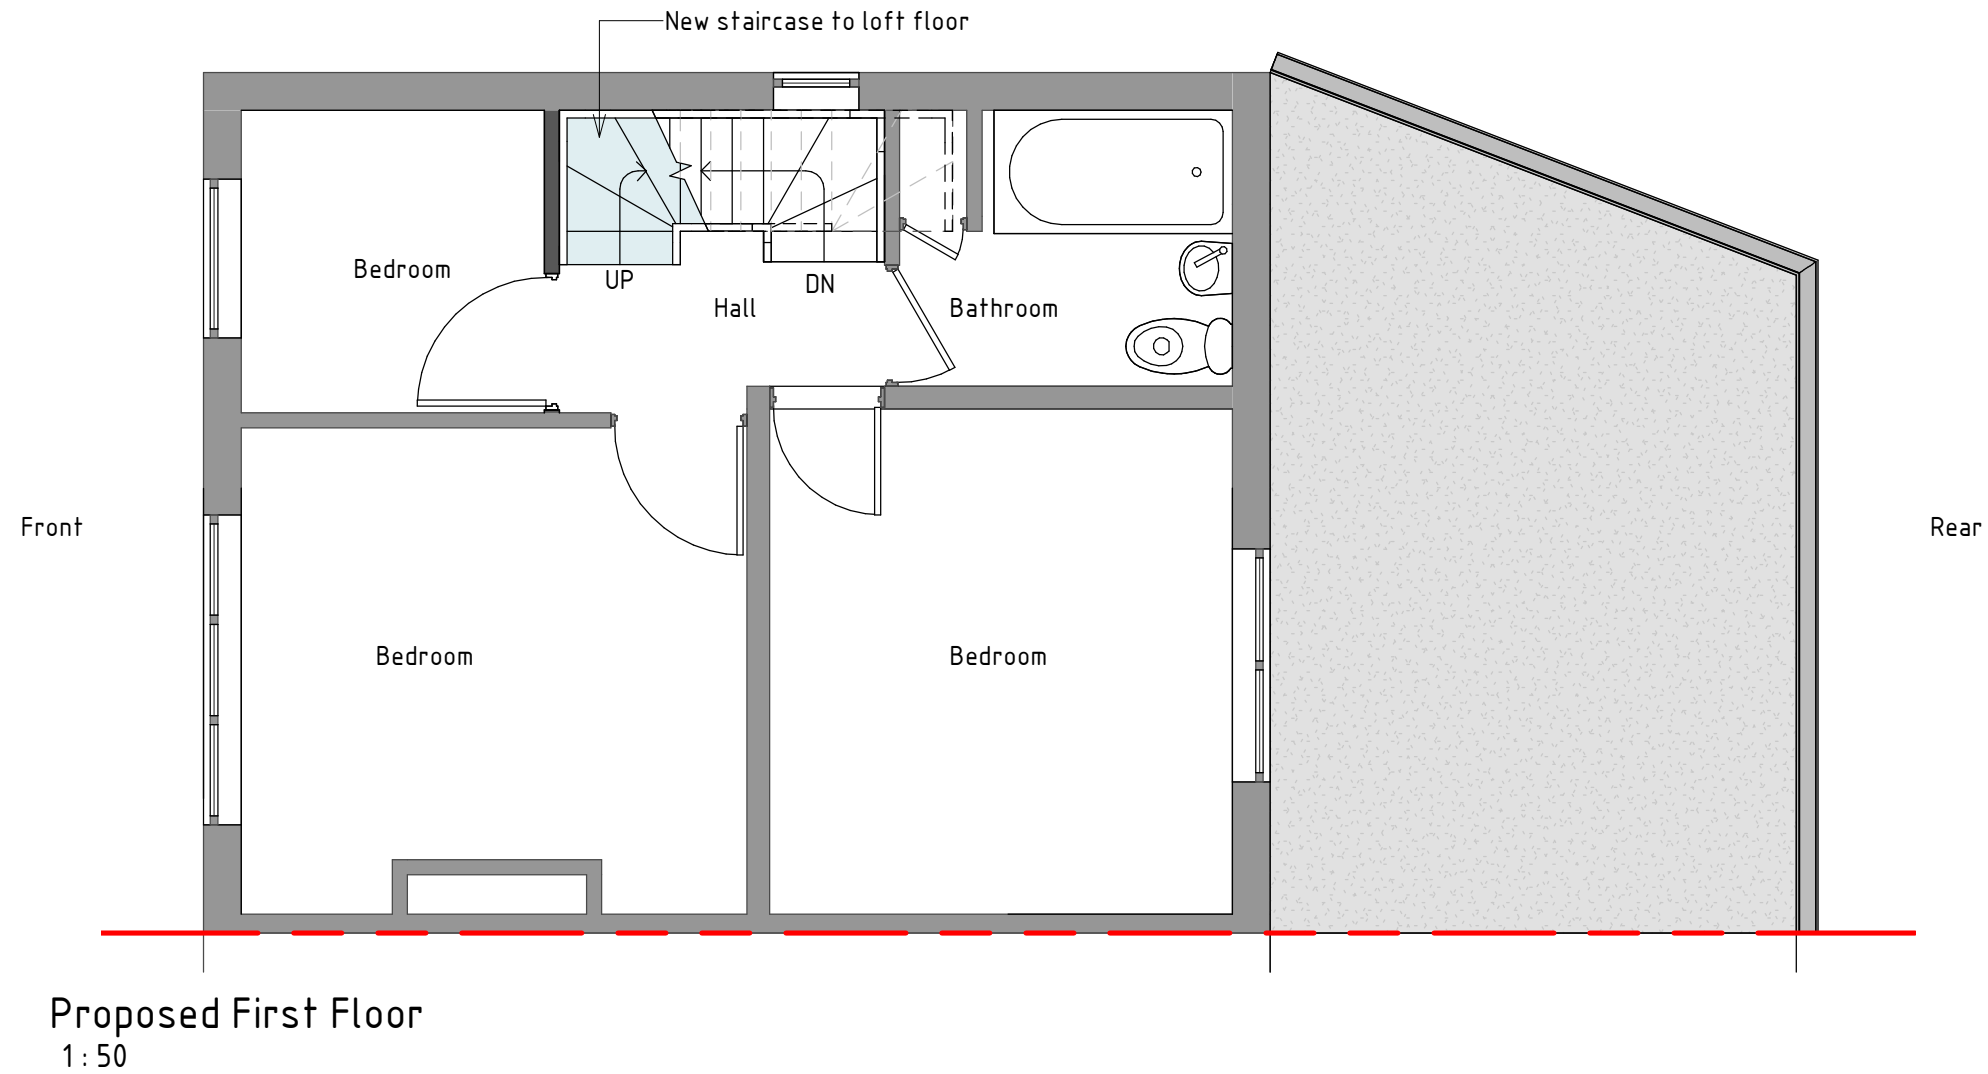

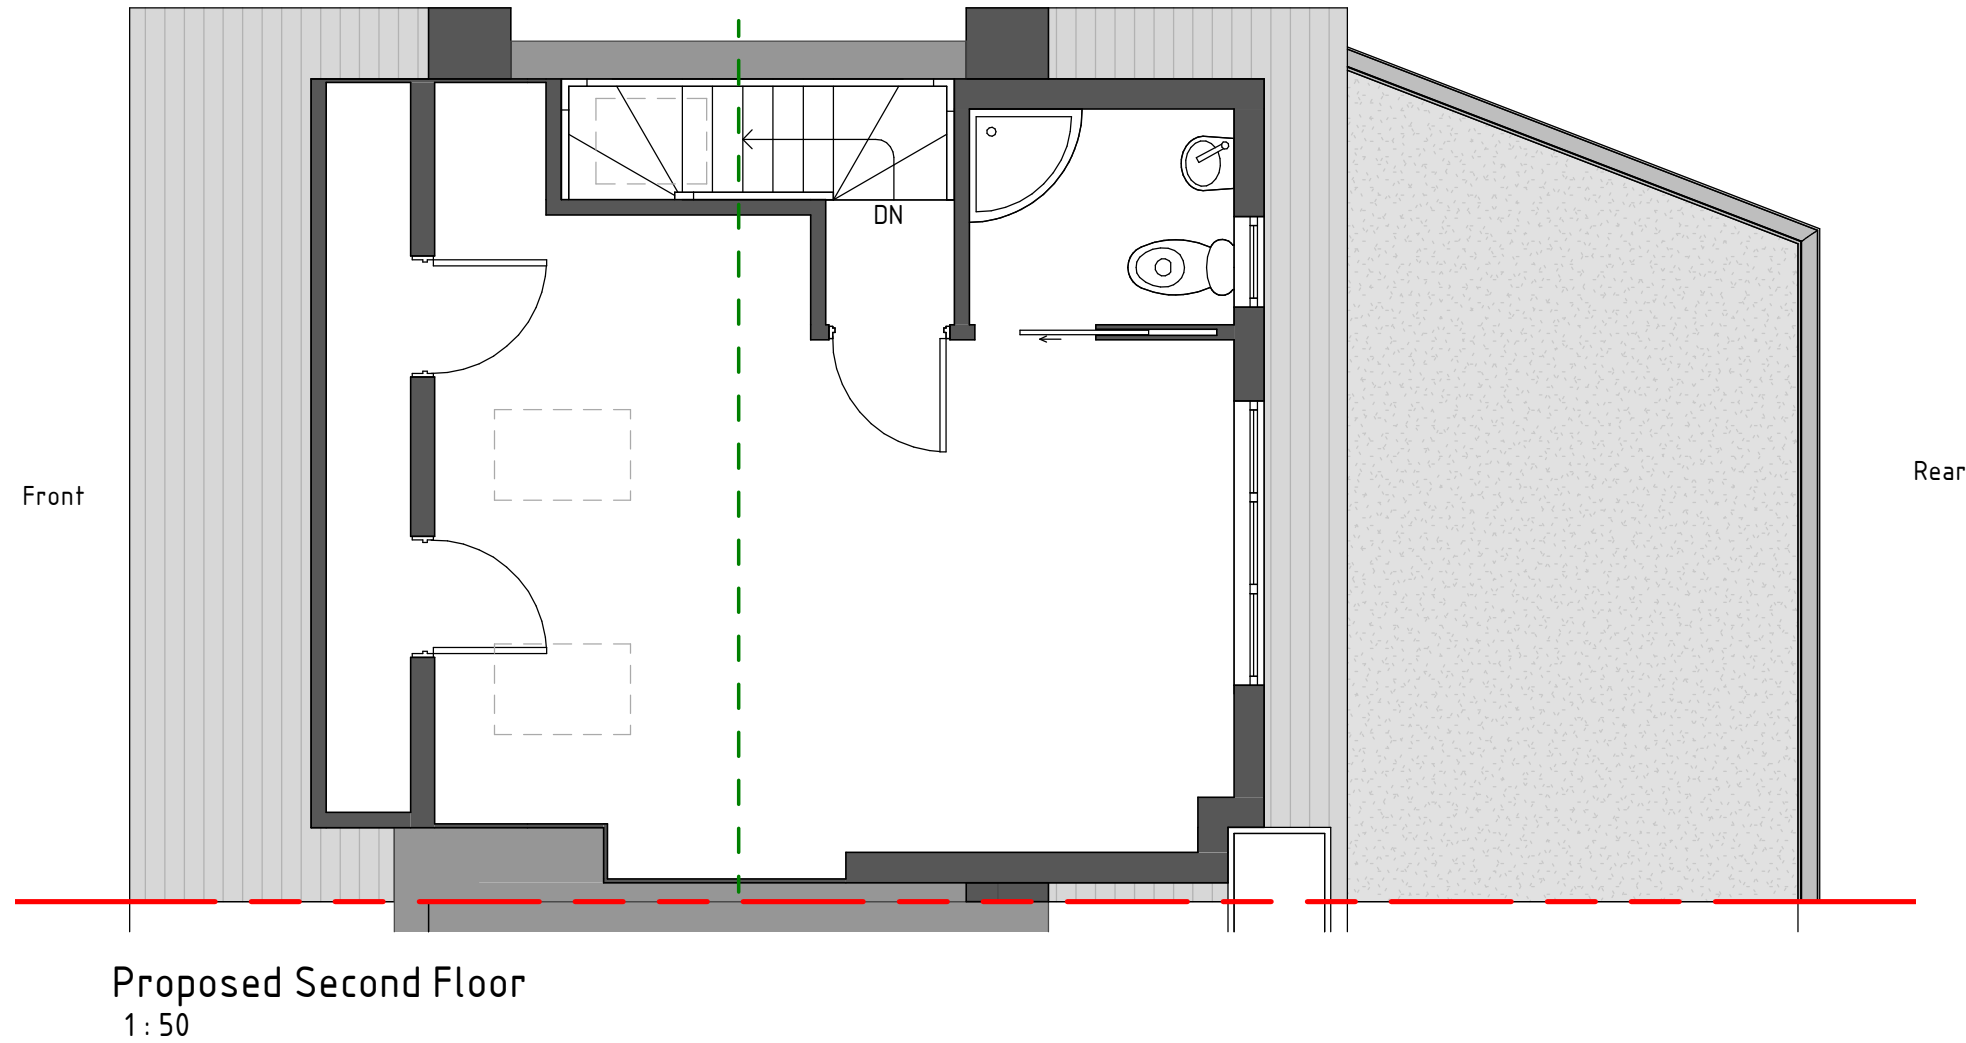

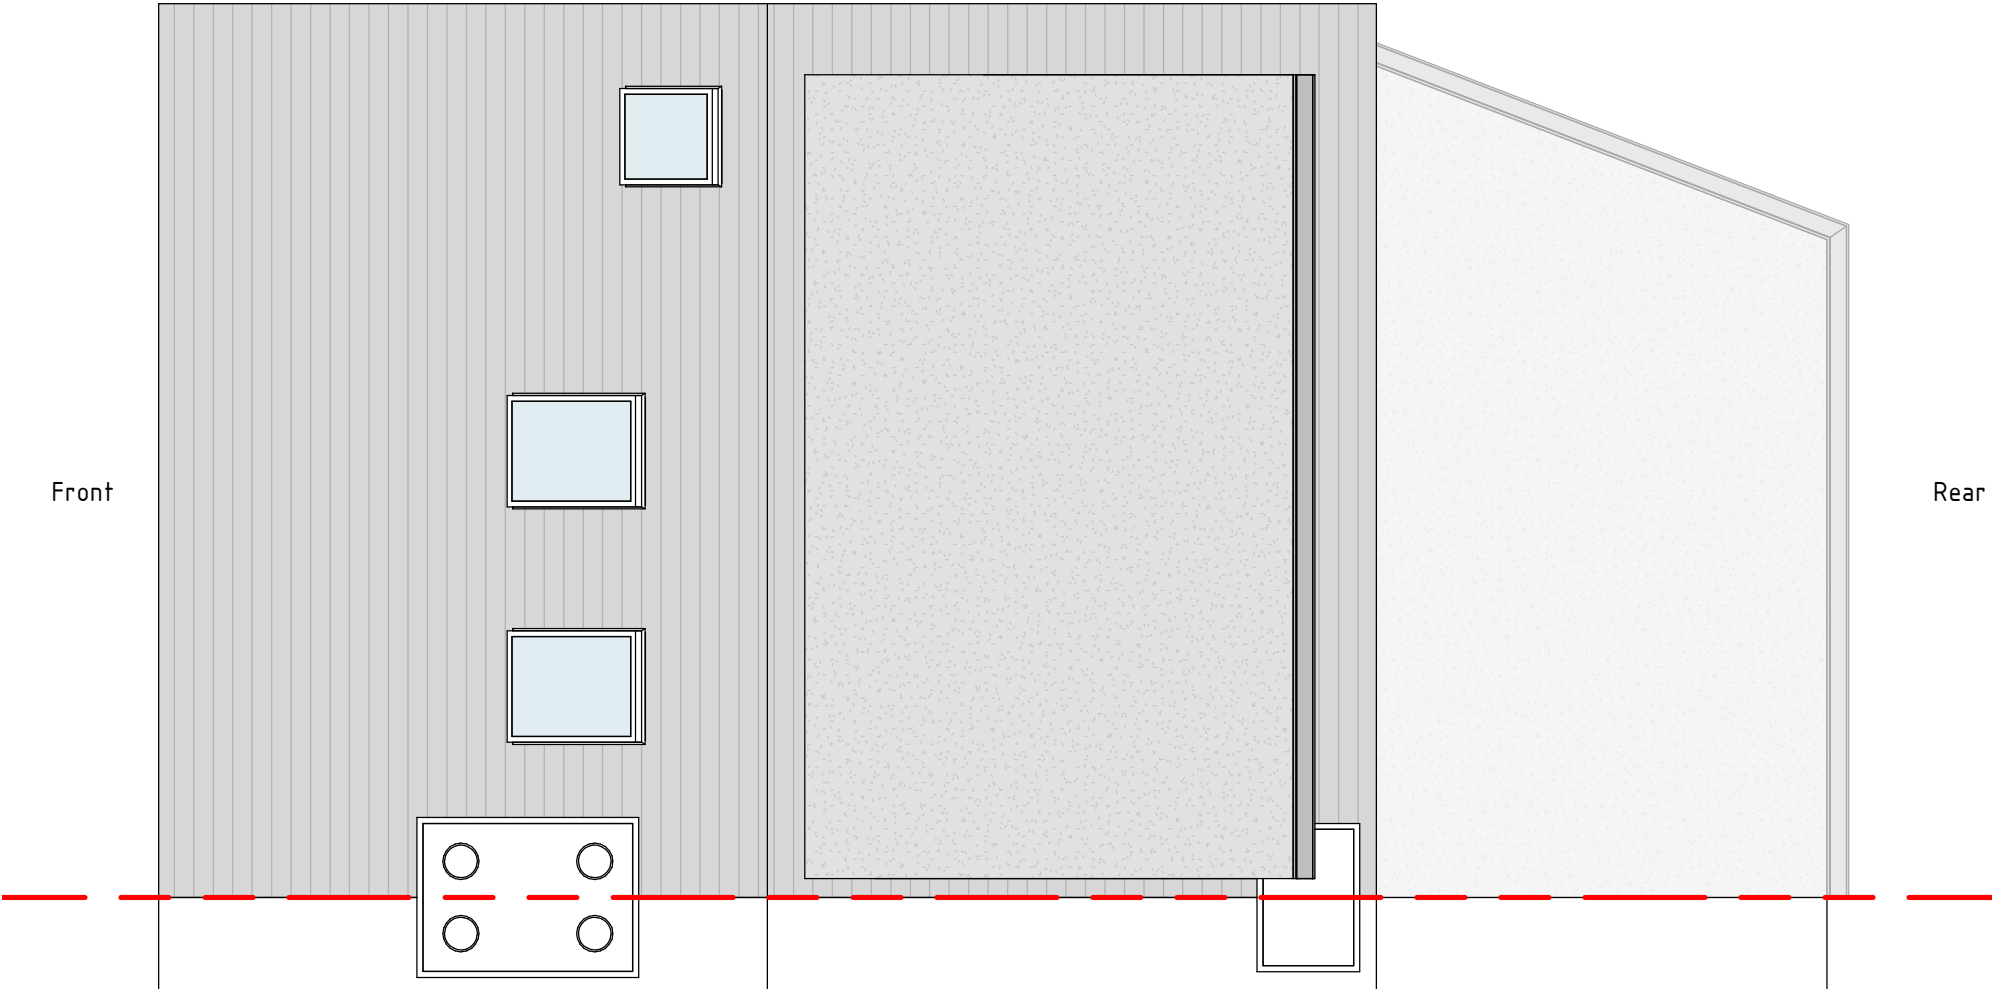

Proposed Roof Plan
1 : 50



Proposed Rear Elevation
1 : 100



Proposed Side Elevation
1 : 100