
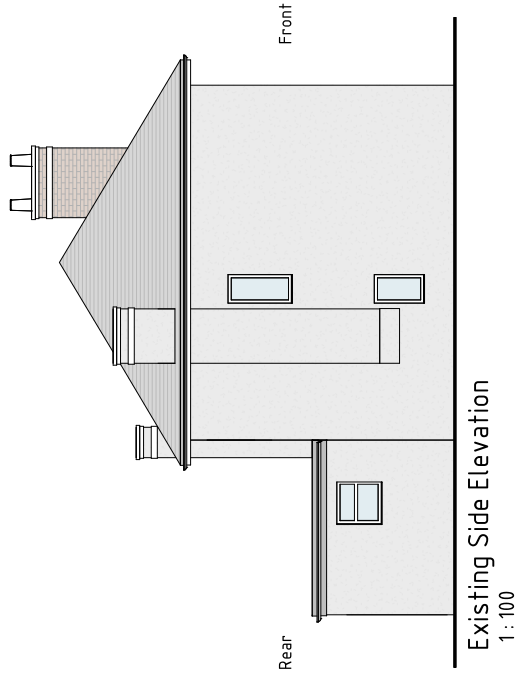


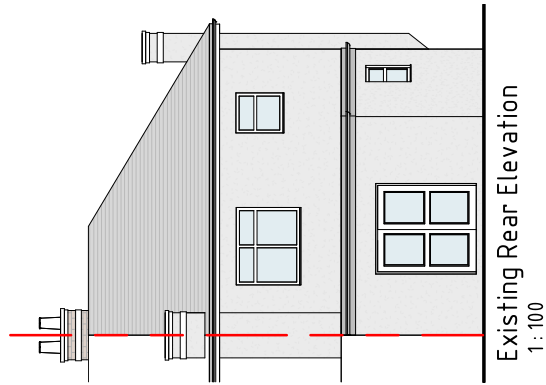

Purpose: Planning	Description	Sheet Name	Project No:	Sheet No:	Contact info:
Scale: 1:100 @A3 Date: Jan 2022	Proposed rear dormer loft extension at 72 Grosvenor Avenue, UB4 8NN	Existing Elevations	21346	PL03	e-mail: info@divi-design.co.uk tel: 0203 488 2828 web: www.divi-design.co.uk Kemp House, 152 City Road London, EC1V 2NX