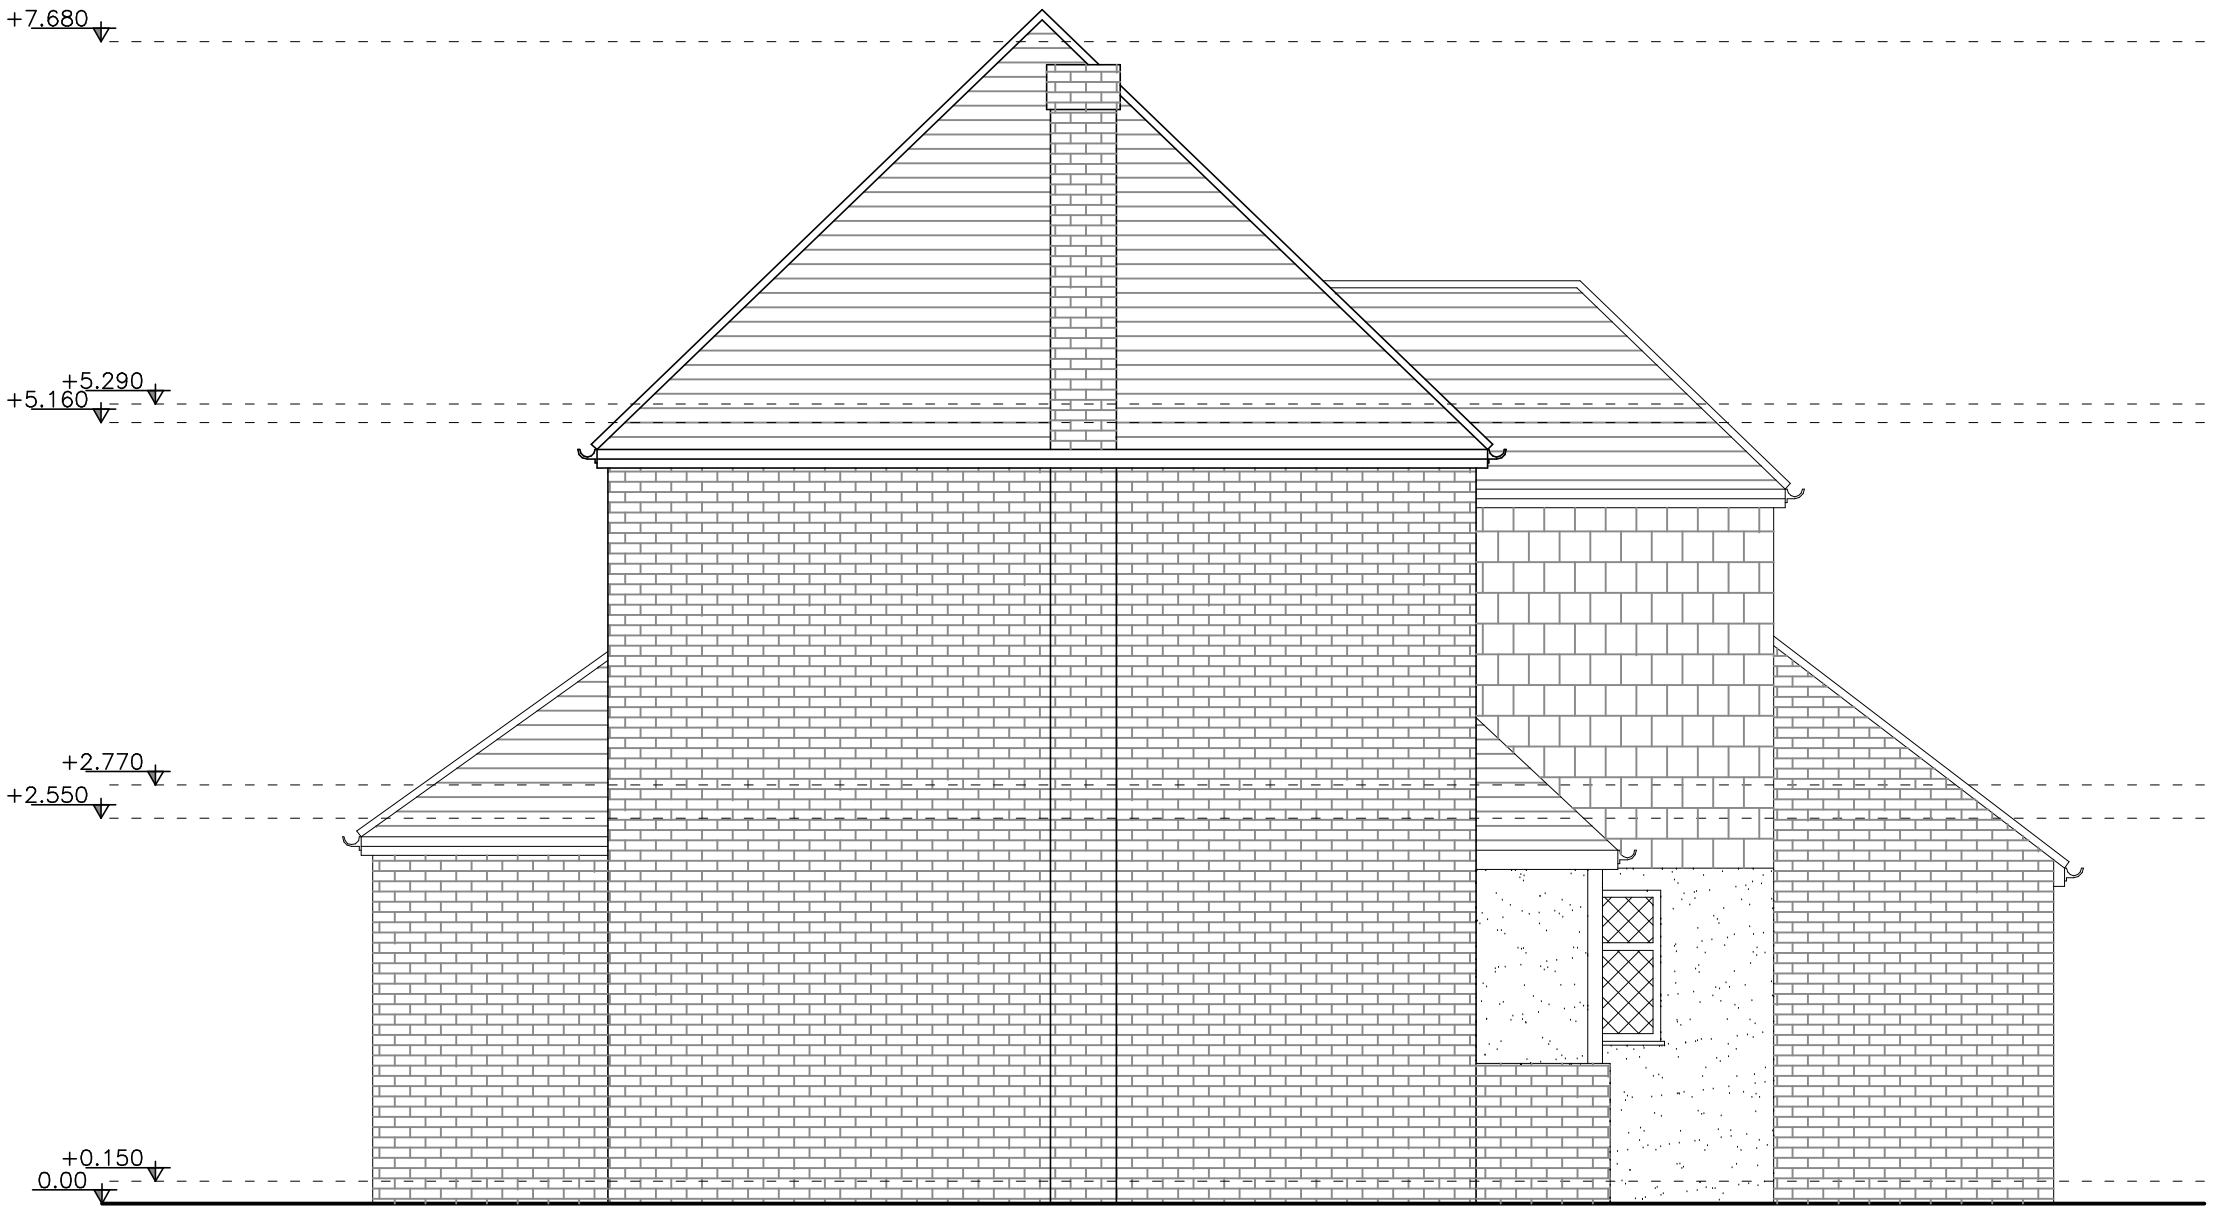

0 1 5m

CLIENT
DR. RHEA BANSAL
DR. MIHIR SANGHVI

ARCHITECT

ICE ARCHITECTS | 54-58 Tanner Street | SE1 3PH London | uk
telephone + 44 (0) 20 32150015
www.ice-architects.com | ice-london@ice-architects.com

KEYPLAN

NOTES:

NO.	DATE	ISSUE
-	28.07.'20	First Issue

REVISIONS

PROJECT

EASTBURY ROAD
NORTHWOOD
HA6 3AJ

DRAWING TITLE
SOUTH ELEVATION - EXISTING

DATE 22.07.2020
SCALE 1/50 @ A3
ICE JOB NO. 20 250
CAD FILE NAME ICE-20-250_PL1.dwg

DRAWING NO. PL1.7

REVISION -

© Copyright ICE ARCHITECTS LTD. 2020