


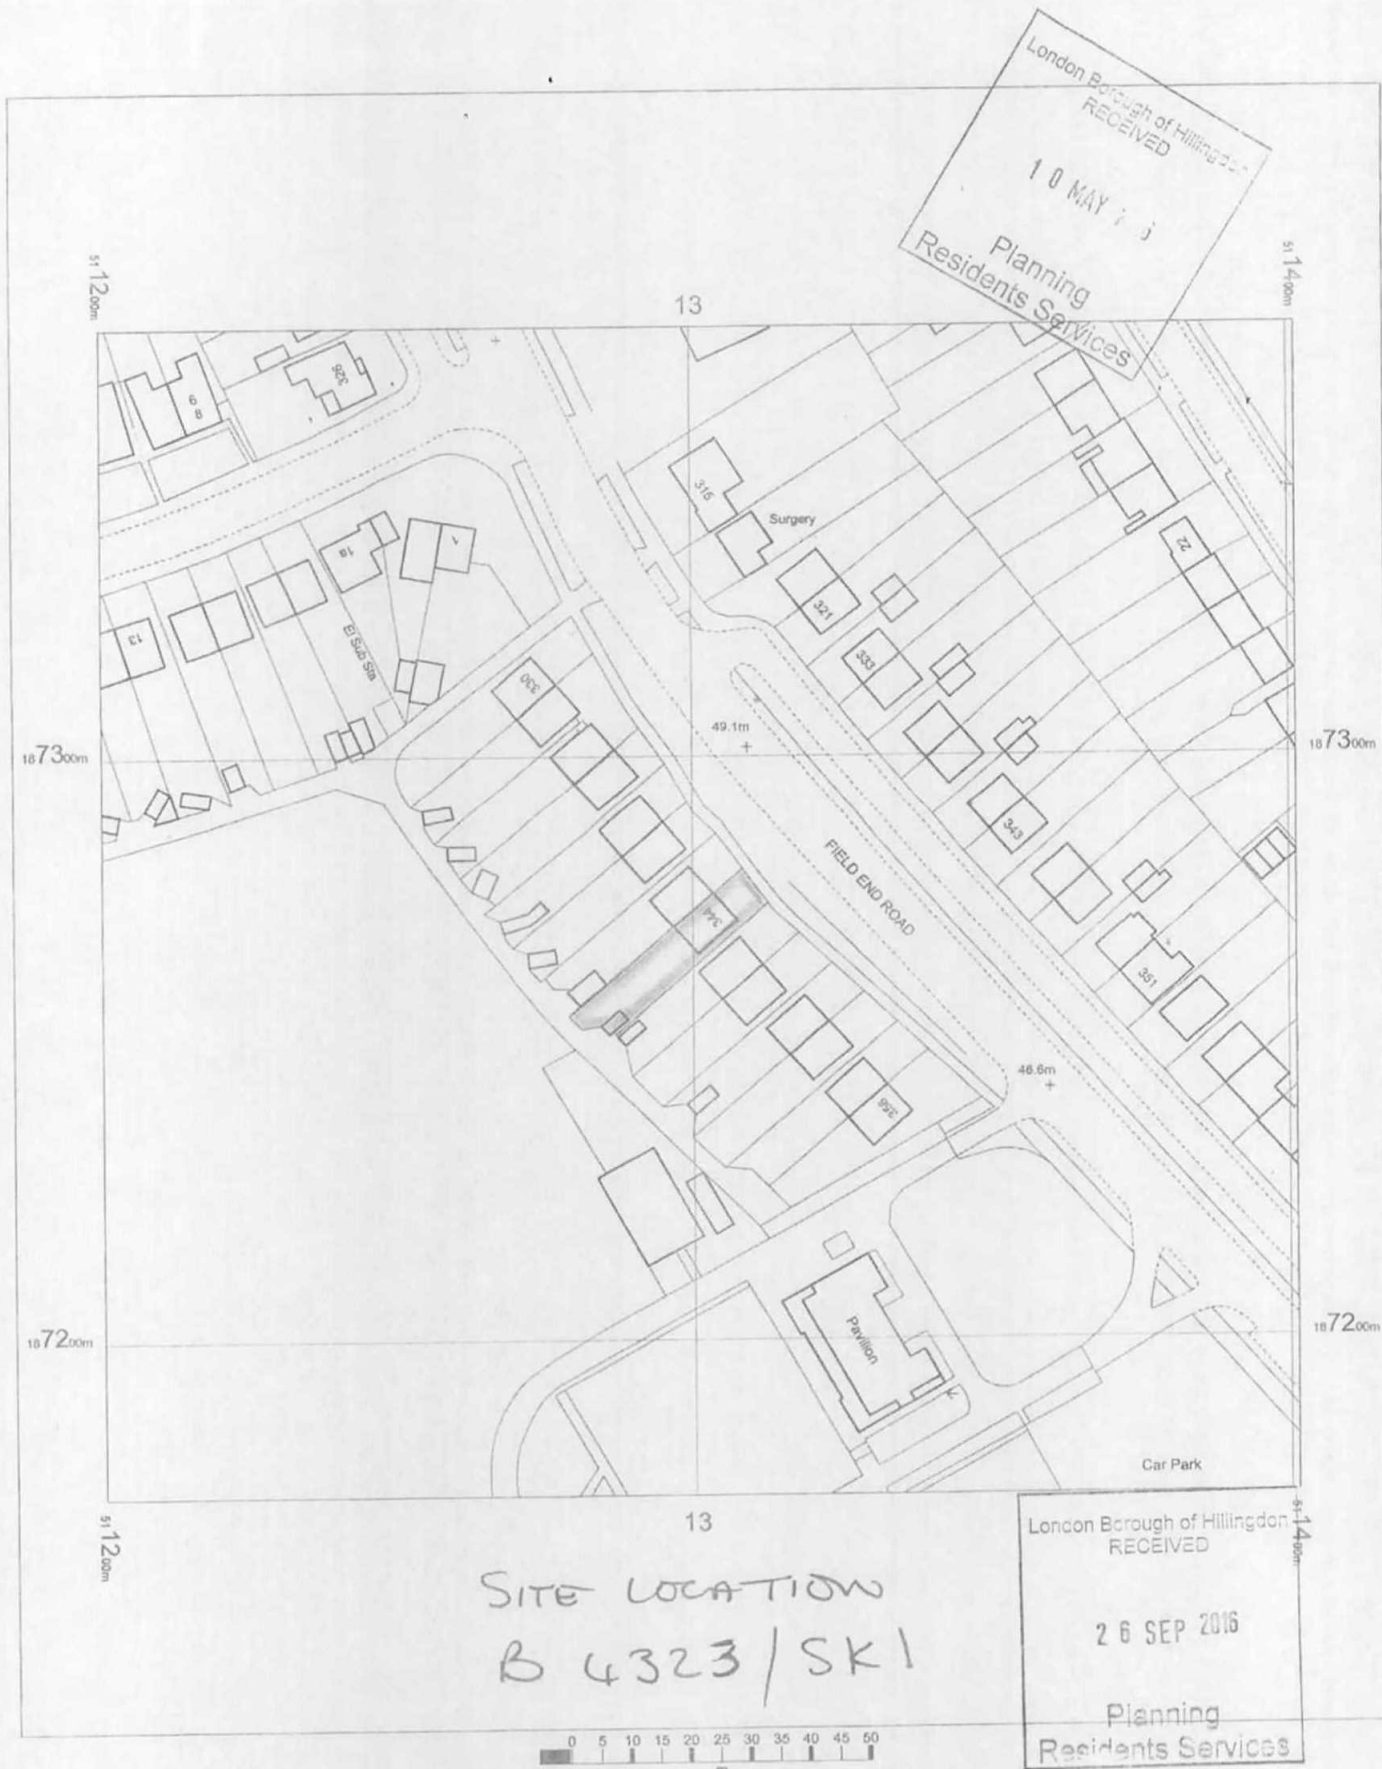

344 Field End Road
Ruislip
HA4 9PG

OS Mastermap
23 March 2012, ID: BW1-00137970
maps.blackwell.co.uk

1:1250 scale print at A4, Centre: 511301 E, 187273 N

©Crown Copyright. Licence no. 100041040

Mapping
sourced from

OS
Ordnance
Survey



BLACKWELL'S
www.blackwellmapping.co.uk

TEL: 01865 333 677
maps.oxford@blackwell.co.uk