


EXISTING BLOCK PLAN

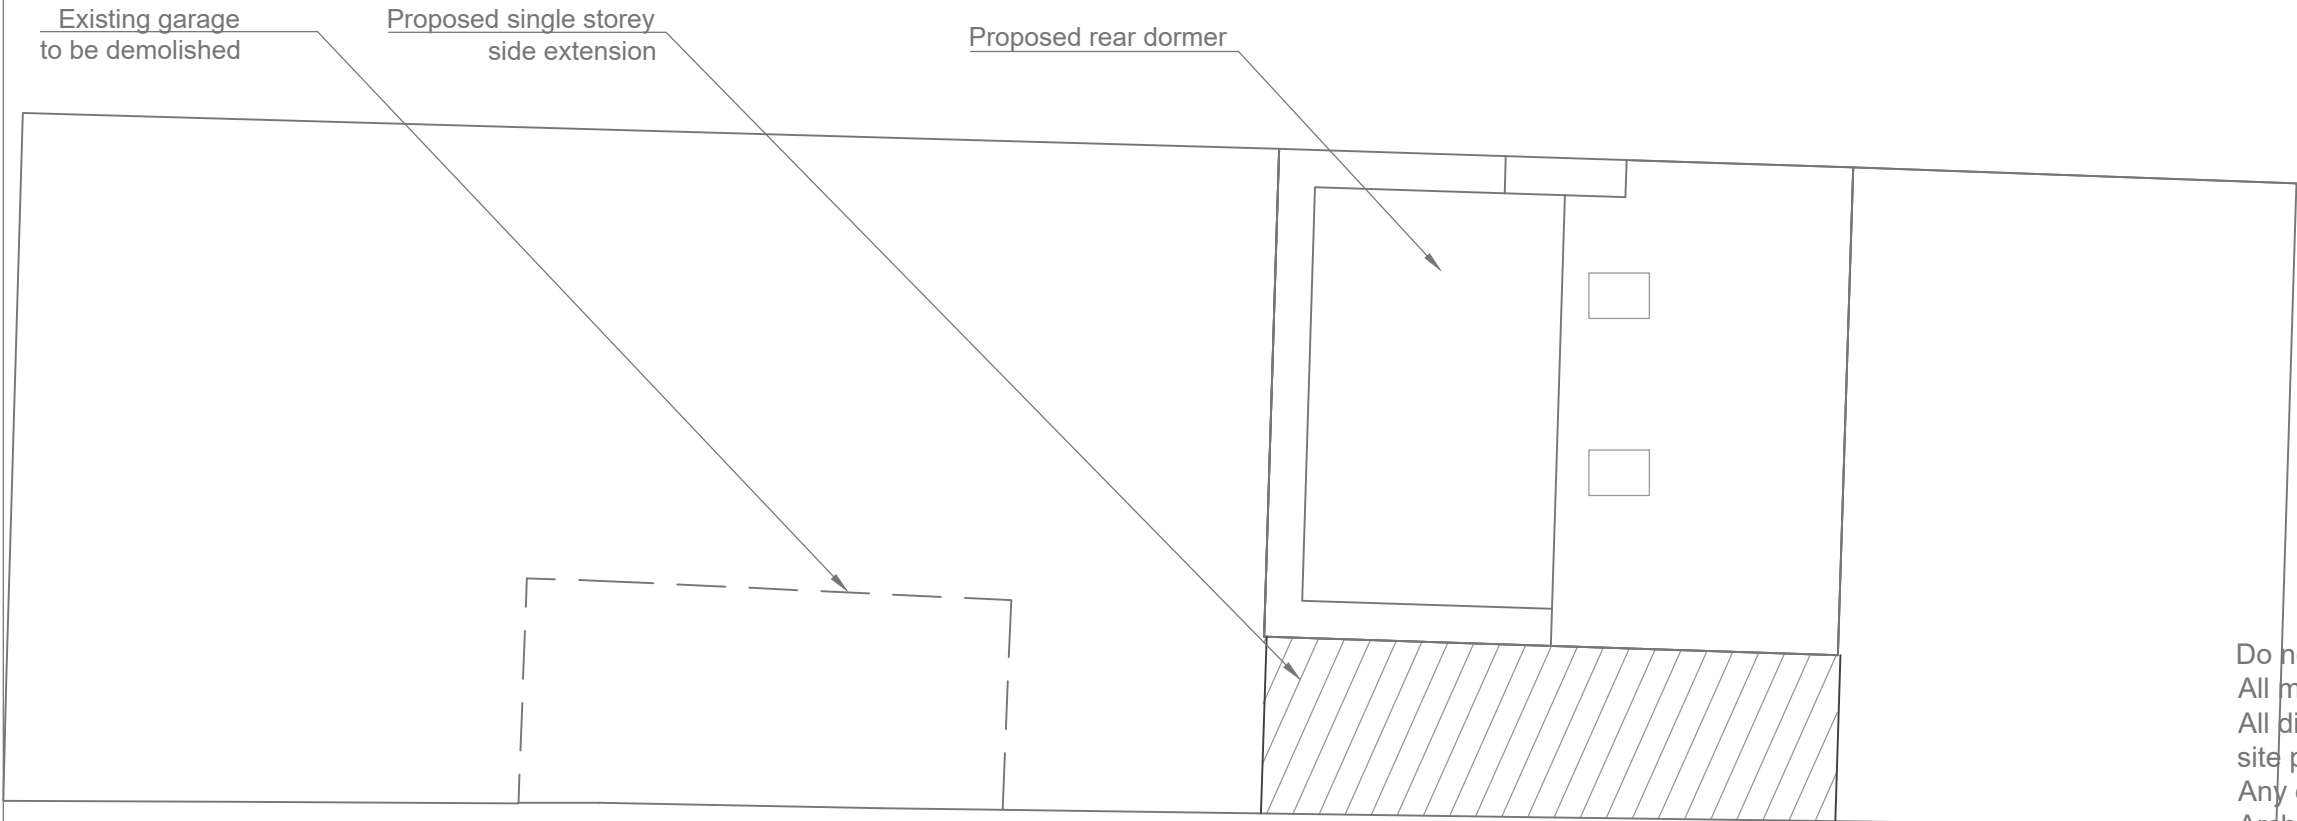

PROPOSED BLOCK PLAN

Do not scale dimension from this drawing.
All measurements given are indicative.
All dimensions to be confirmed by contractor on site prior to commencement of works.
Any discrepancies should be reported to the Architectural Designer.
This drawing should not be copied or duplicated in anyway without the consent of Avera Planning & Design

QUEENS ROAD

QUEENS ROAD

Avera Planning & Design
64 Thirleby Road, London
NW7 1BQ
info@ averagroup.co.uk
www.averaplanninganddesign.co.uk

PROJECT TITLE

17 QUEENS ROAD
HAYES UB3 2RY

DRAWING TITLE

Existing & Proposed Block Plans

SCALE

1:100@
A3

DRAWING NO.

AV20/17QR/IPD/01

REVISION

DATE

Sept
2020