Mapping sourced from Ordnance Survey

Location Map

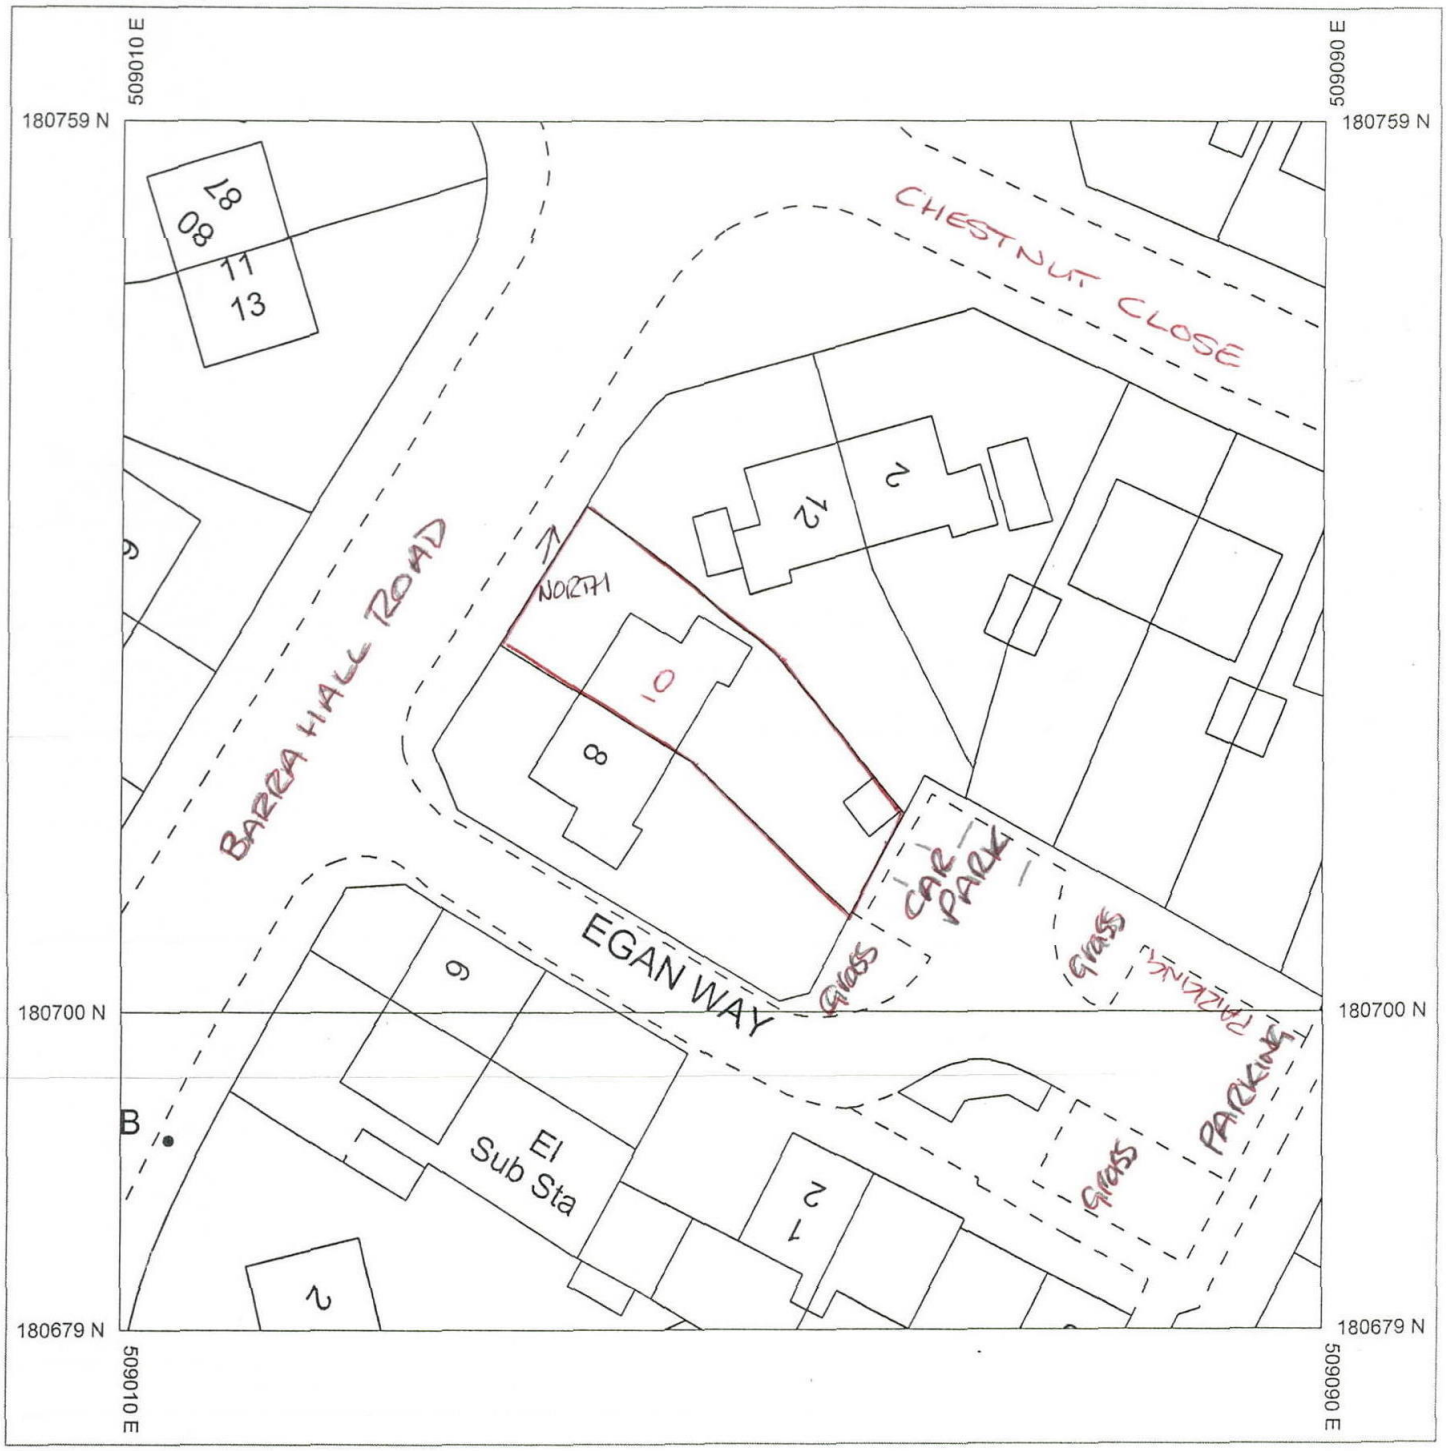

Produced 06/07/2013 from the Ordnance Survey National Geographic Database and incorporating surveyed revision available at this date. © Crown Copyright 2013

Reproduction in whole or in part is prohibited without the prior permission of Ordnance Survey

Ordnance Survey and the OS Symbol are registered trademarks of Ordnance Survey, the national mapping agency of Great Britain.

The representation of a road, track or path is no evidence of a right of way.

The representation of features as lines is no evidence of a property boundary.

10 Barra Hall Road
Hayes
Middlesex
UB3 2NR

0 8 16

Scale 1:500

Supplied By: **A Boville Wright**

Serial number: 001110104

Plot Centre Coordinates: 509050, 180719