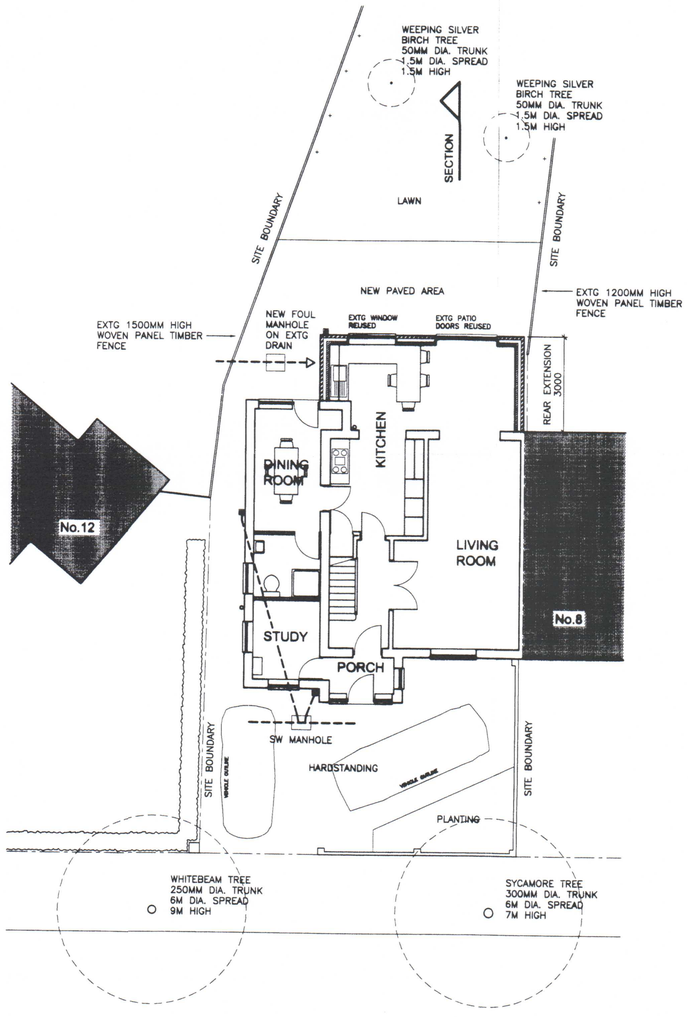

GROUND FLOOR PLAN

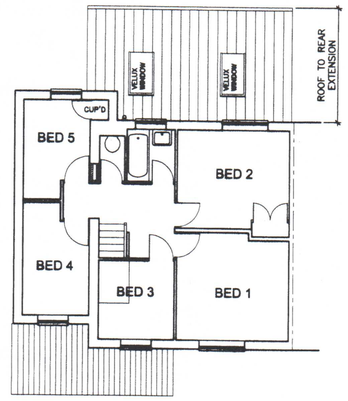

FIRST FLOOR PLAN

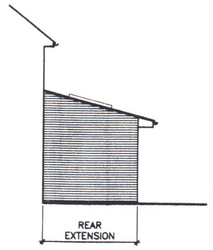

SIDE ELEVATION FACING No.8

SCHEDULE OF MATERIALS

ALL TO MATCH EXISTING

ROOF	INTERLOCKING ROOF TILING
WALLS	FACING BRICKWORK
DOORS & WINDOWS	UPVC FRAMEWORK
RAINWATER GOODS	BLACK PLASTIC

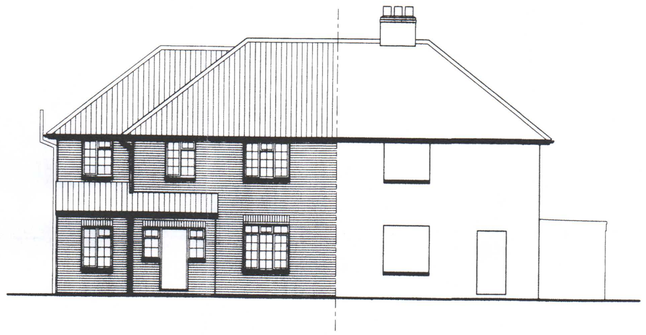

FRONT ELEVATION

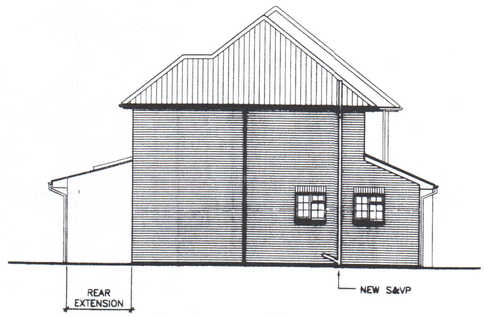

SIDE ELEVATION



REAR ELEVATION

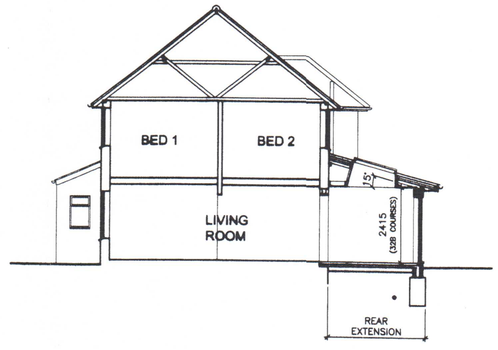

SECTION

Drawn by:
PAUL MOSCHINI
58 NIELD ROAD, HAYES, MIDDX. UB3 1SG
tel. 020-8848 0949/07860 121297

No.	Revision	Date

No.	Revision	Date

No.	Revision	Date

Notes

Project: 10 BARRA HALL ROAD
HAYES, MIDDX.

Drawing Title: PROPOSED REAR EXTENSION

Scale: 1:100 Drawn: PJM
Date: FEBRUARY 2005 Checked:

Drawing No. 9906/15 Revision

DO NOT SCALE -- ALL DIMENSIONS TO BE CHECKED ON SITE