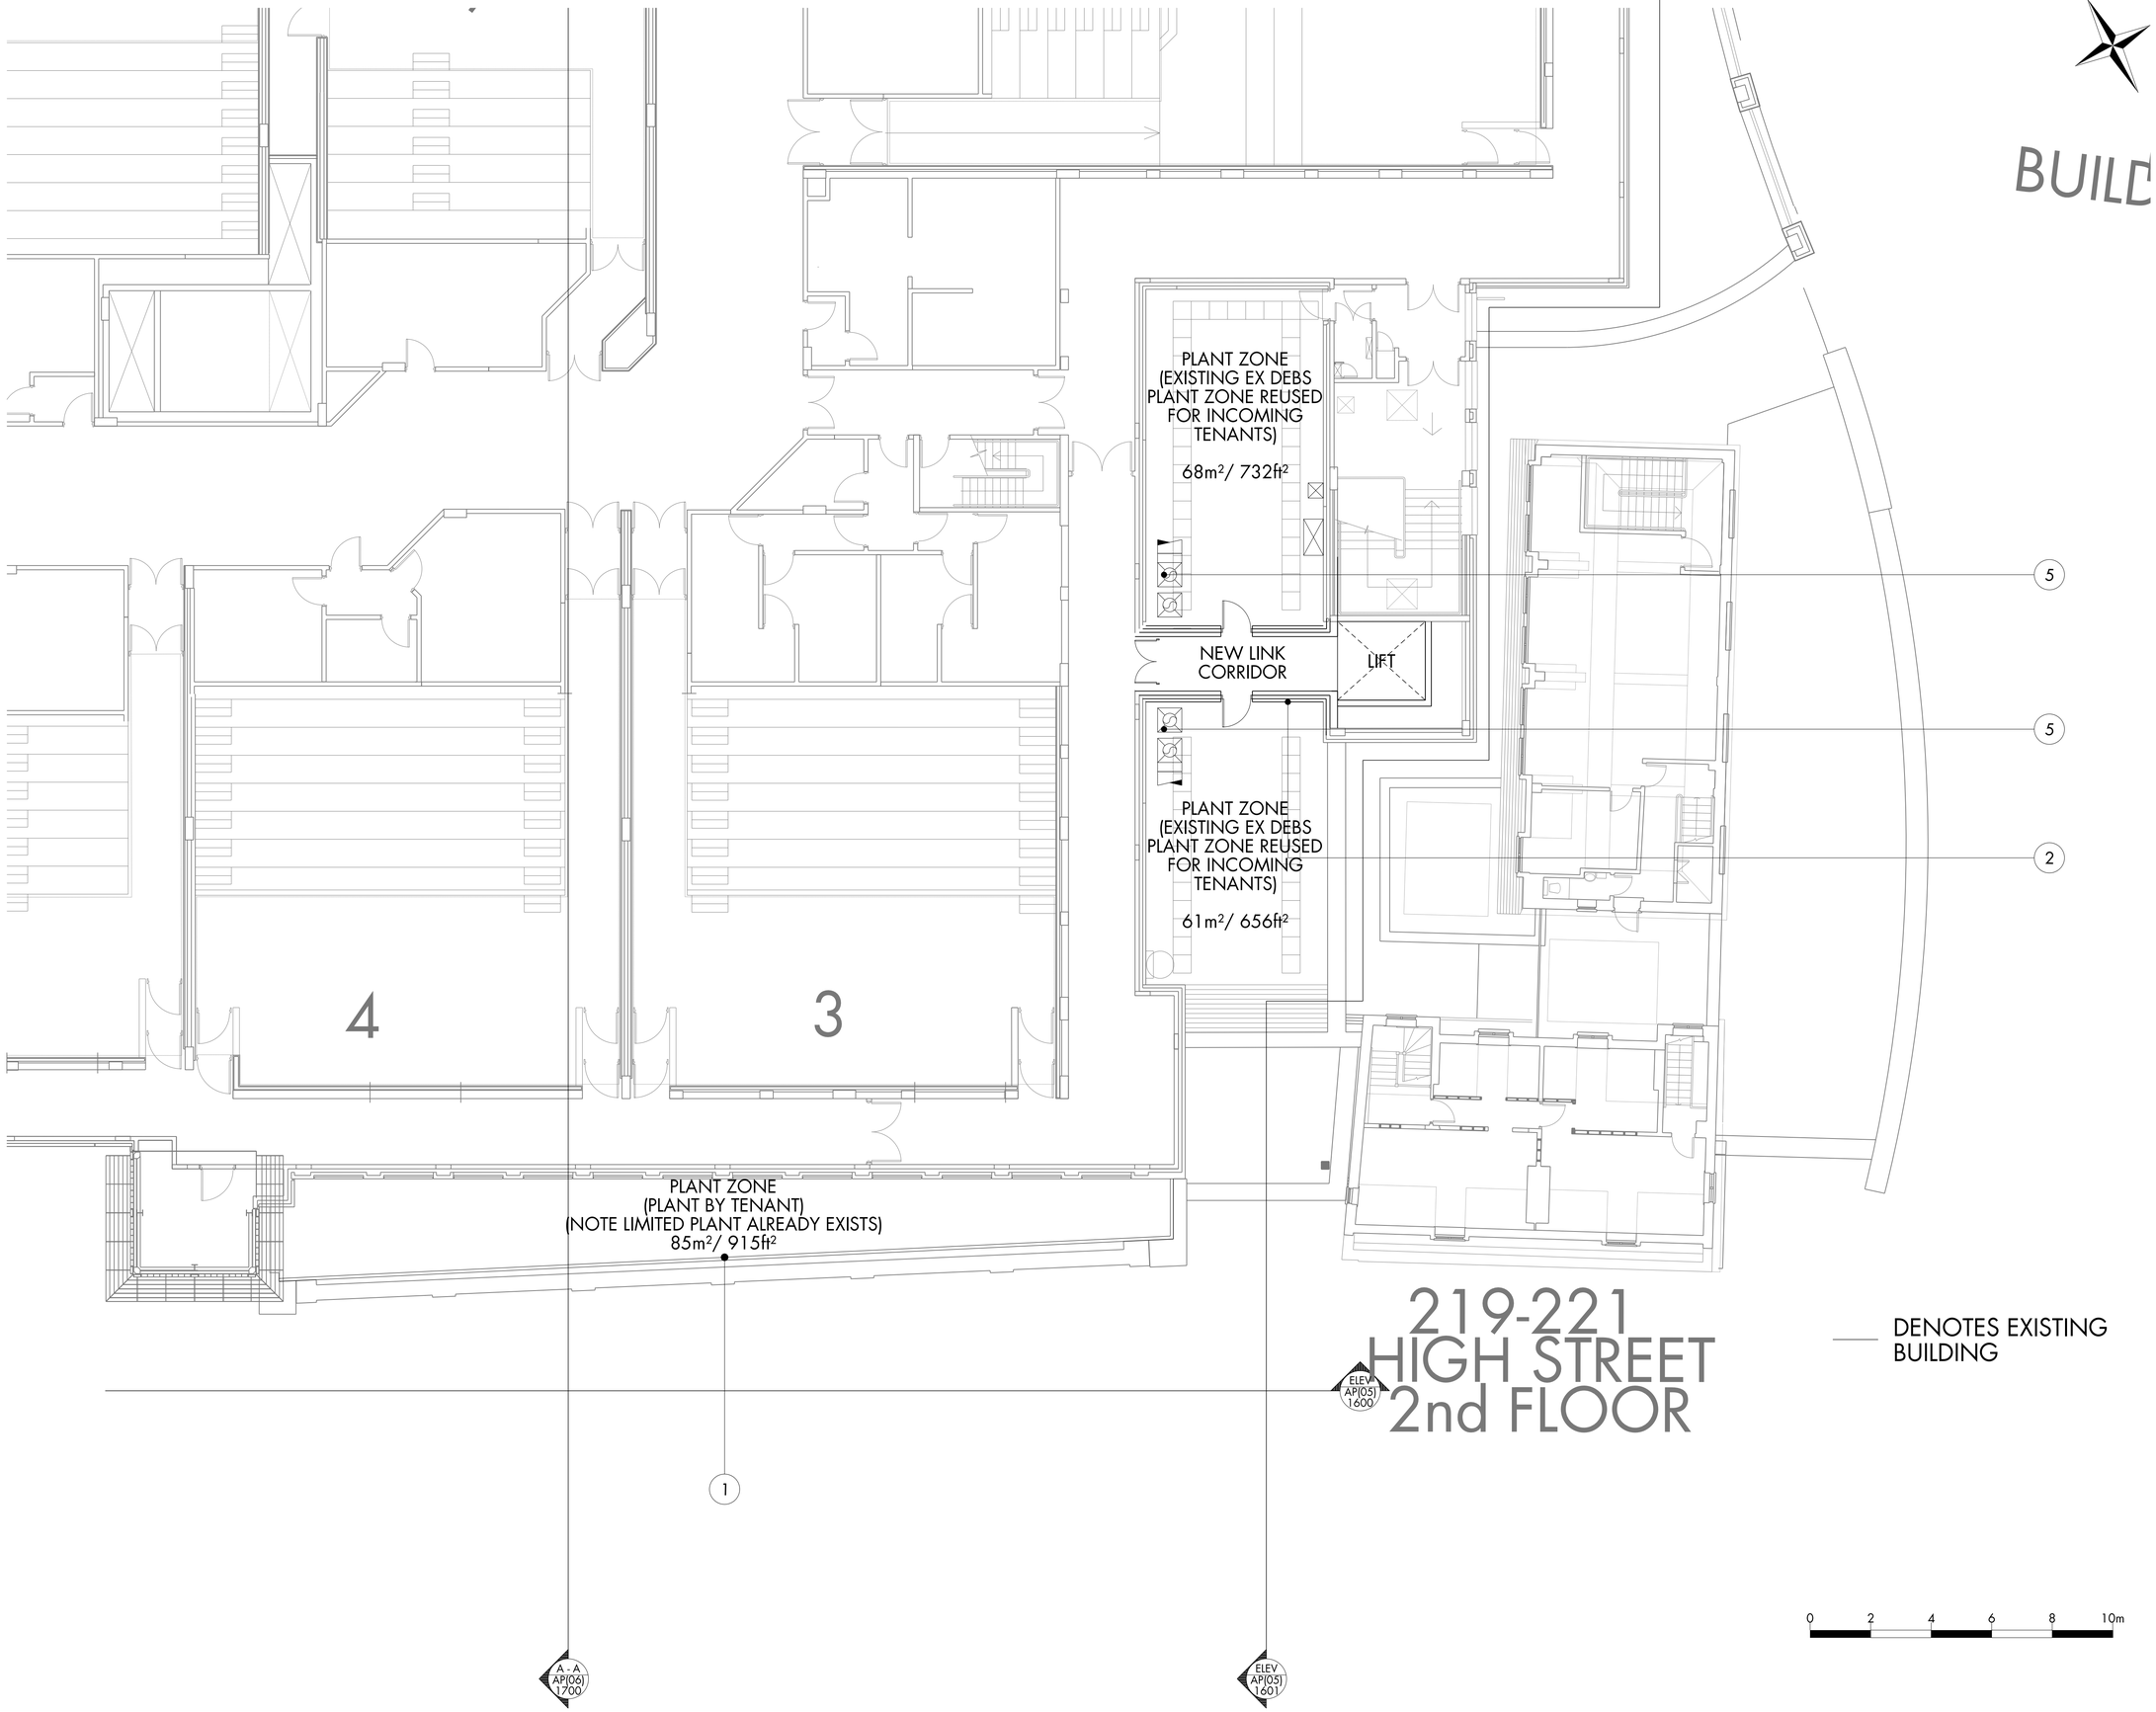


219-221 HIGH STREET 2nd FLOOR

DENOTES EXISTING BUILDING

0 2 4 6 8 10m

Drawing Record

Rev	Date	By	Comments	Checked
P01	12.10.16.	JAA	ISSUED FOR PLANNING	JC

1. NEW PLANT SCREEN (COLOUR TO MATCH EXISTING)
2. BRICK TO NEW CORRIDOR BEYOND (TO MATCH EXISTING)
3. NEW GLAZED SHOPFRONTS
4. BRICK CLAD 'POP-UP' TO FORM NEW LIFT OVERRUN
5. DUCT EXTRACTS

Key Plan

SIGNIFICANT HEALTH AND SAFETY RISKS (UNUSUAL AND DIFFICULT TO MANAGE ONLY)

It is assumed that all works will be carried out by a competent contractor working, where appropriate, to an approved method statement.
In addition to the hazards/risks normally associated with the types of work detailed on this drawing, note the following:

This scheme is subject to town planning and all other necessary consents.

Dimensions, area and levels where given are only approximate and subject to site survey. All dimensions are to be checked on site. Any discrepancies or variations are to be reported to the architect before work commences. Figured dimensions only are to be taken from this drawing.

This drawing is to be read in conjunction with all relevant consultants and / or specialists drawings / documents and any discrepancies or variations are to be reported to the architect before the affected work commences.

Magnetic media does not constitute contract documentation and updates of this data will occur. These files are current as of the date of issue. Your use of the content of these files is at your own risk. Reference should always be made to the hard copy which is superior to the digital format. Any document produced by yourselves which contains part or all of this data remains your responsibility and attributed to yourselves. Whilst Leslie Jones make every effort to ensure that it is scanned for viruses, we cannot guarantee that it does not contain any.

PLANNING ISSUE

Client

INTU UXBRIDGE

Consultants

leslie jones architecture
121 Great Portland Street
London
W1W 6QL
Telephone 020 7255 1150
Facsimile 020 7255 6700
E-mail admin@leslie-jones.co.uk

Job Title

INTU UXBRIDGE
HIGH ST NEW A3 UNITS

Drawing Title

PROPOSED
CINEMA/ PLANT LEVEL

Scale @ A1	Date	Drawn	Checked
1:100	23.09.16.	JAA	

Job No.	Drawing No.	Revision
3596	AP(04)1503	P01