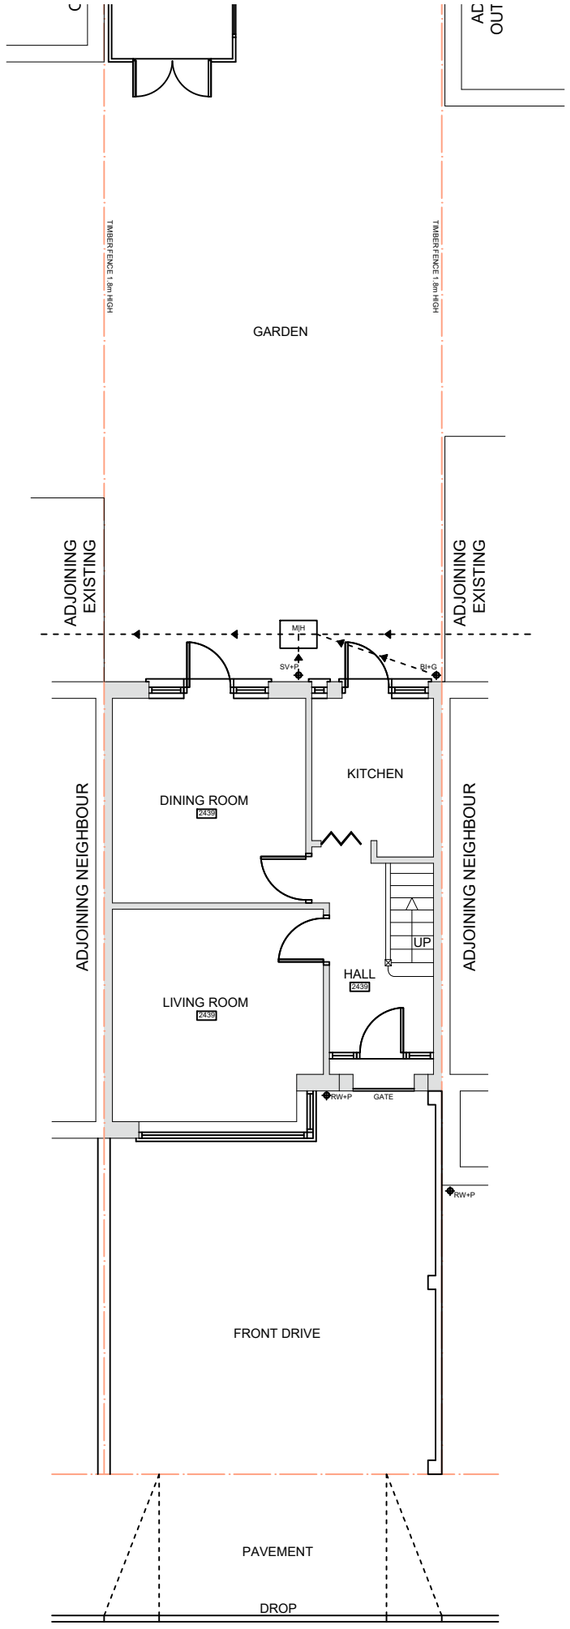

EXISTING GROUND FLOOR PLAN

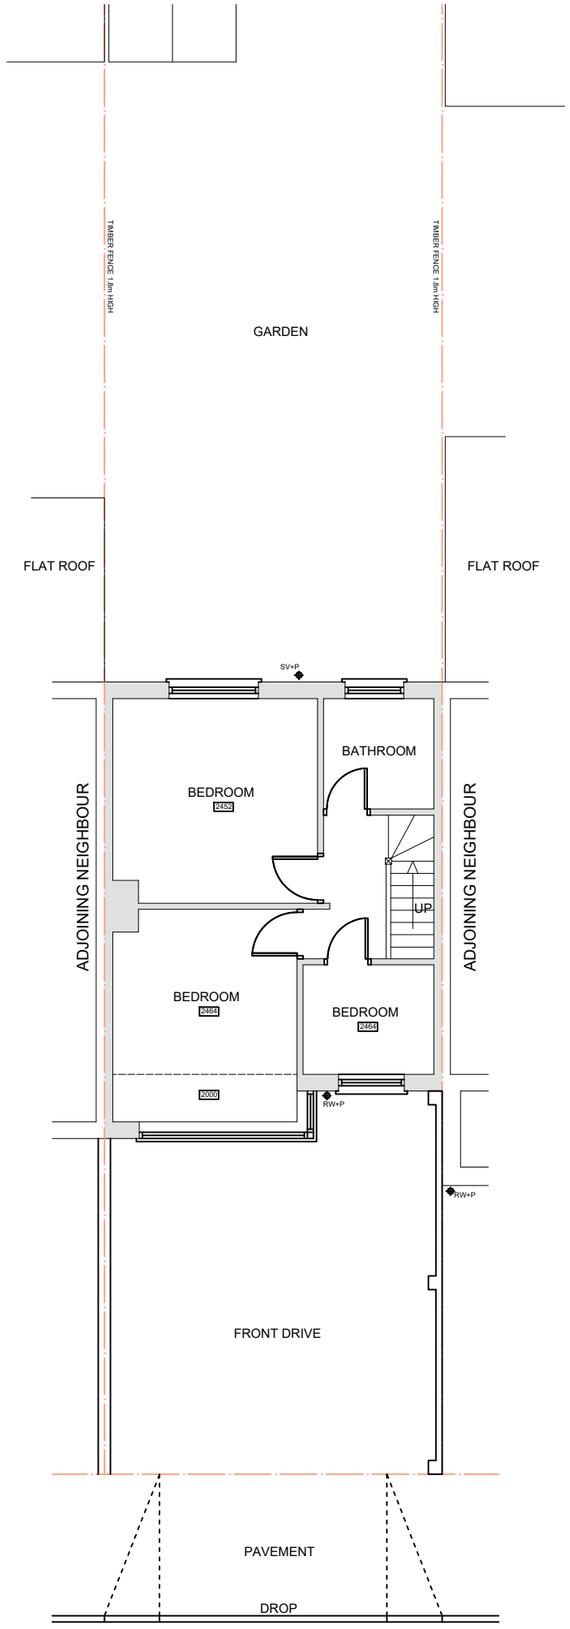

EXISTING FIRST FLOOR PLAN

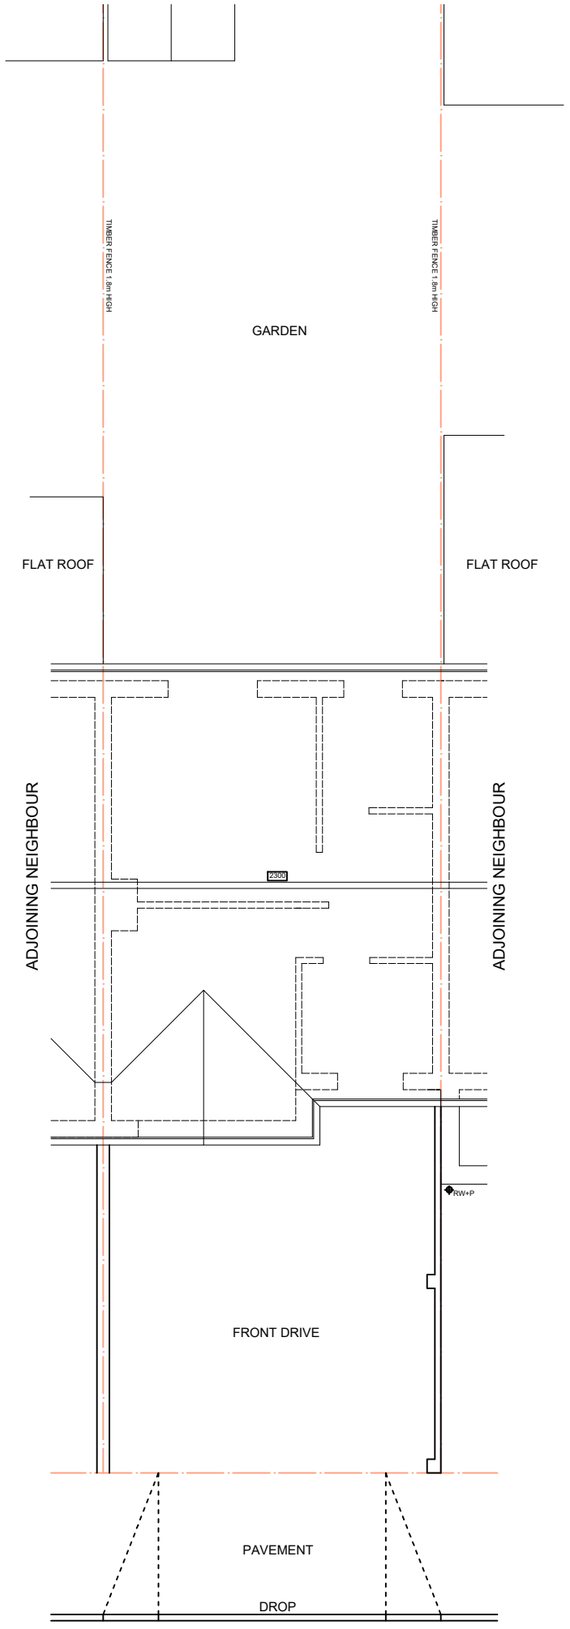

EXISTING ROOF PLAN

1:100

2m 0 2m 4m 6m 8m 10m

Client	MR STEFAN VAUGHAN
	LONDON INTERIORS UNIT 8 BOWMAN TRADING ESTATE WESTMORELAND ROAD LONDON NW9 9RL
Project	12A BEDFORD AVENUE HAYES UB4 0DP
Drawing Title	EXISTING FLOOR PLANS
Drawing No	PR25-073a Rev.

Drawn By:	Scale:	Date:
BP	1/100	04/08/2025