




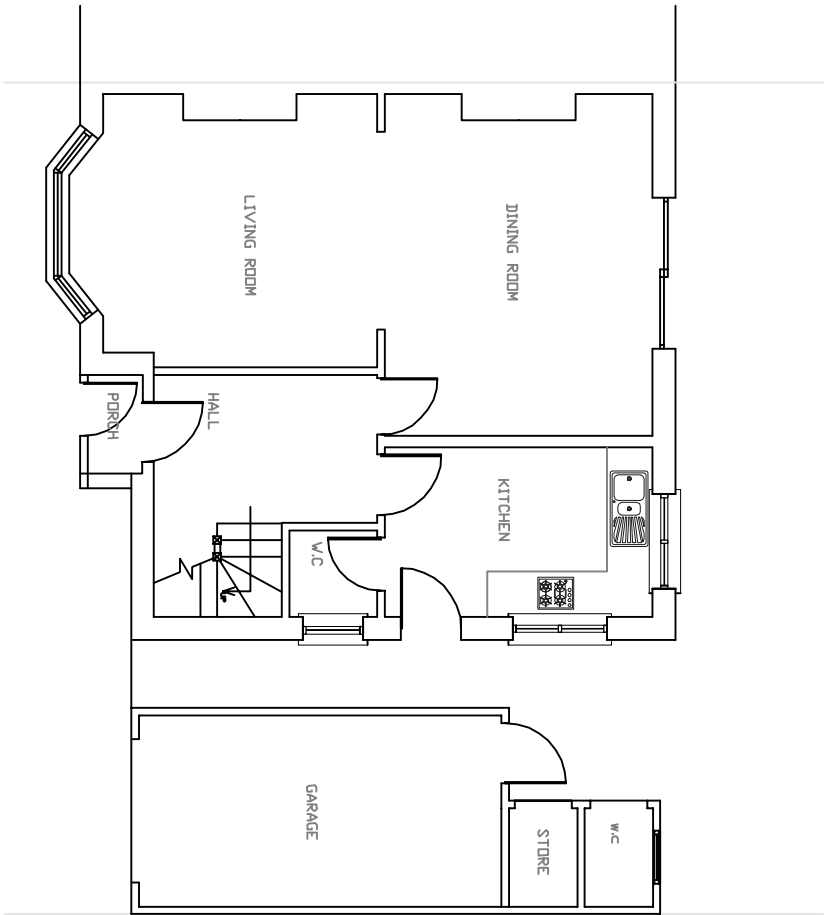

EXISTING GROUND FLOOR

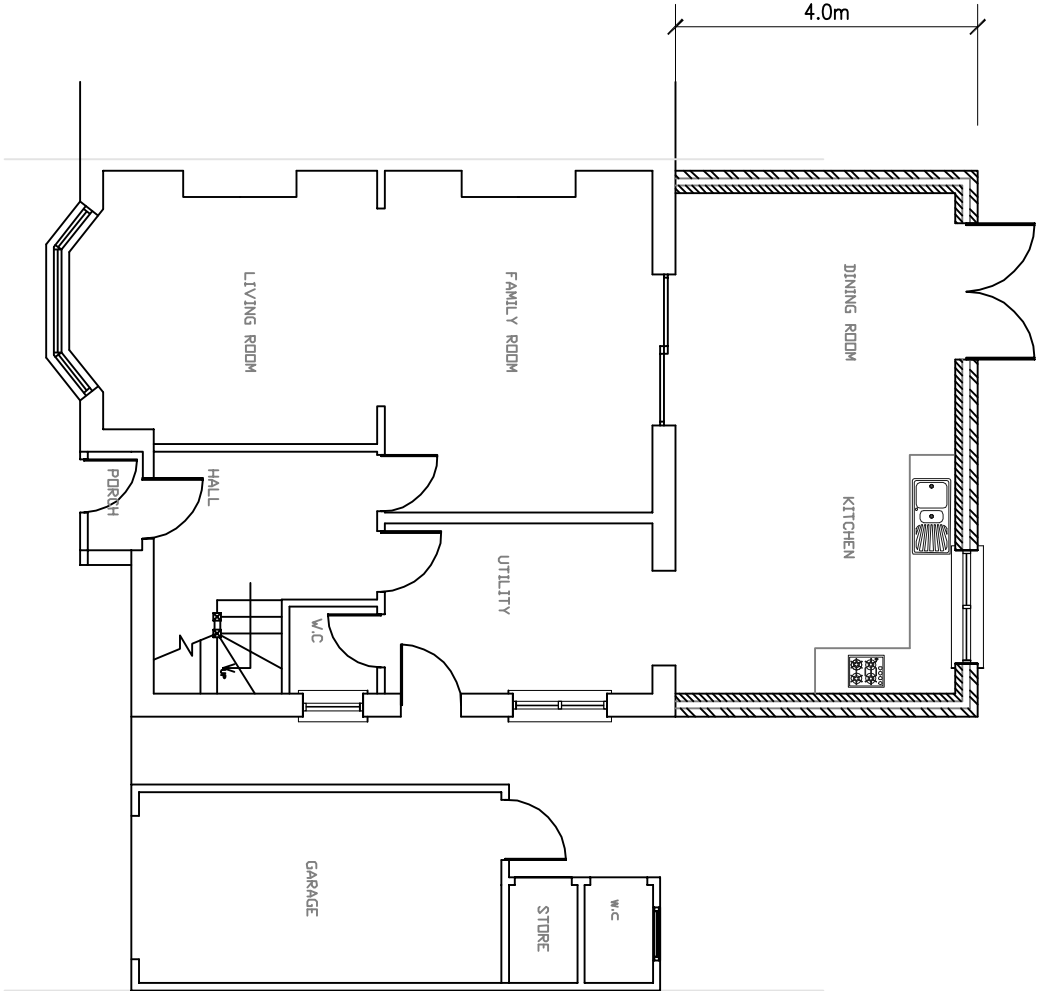


PROPOSED GROUND FLOOR

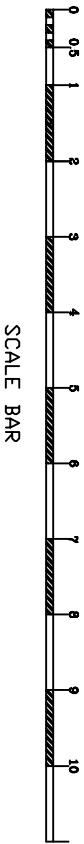

SCALE BAR

- NOTES:
1. This drawing is to be read in conjunction with all relevant Architects and Engineers drawings
 2. Only figured dimensions are to be used for construction
 3. All dimensions are to be verified on site prior to work commencing
 4. All temporary works are the responsibility of the contractor

Copyright ©

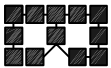

J.BALASINGAM
CHARTERED BUILDING ENGINEER
TEL: 07500043858
E-MAIL: jegatheebanb@yahoo.com

CLIENT :
MR.PERAMPALAM PIRABAKARAN

DRAWN BY : B.J
DESIGNED BY : B.J

REVISION :

PROJECT :
31 The Grove
Ickenham
UB10 8QJ.

TITLE :
PROPOSED SINGLE STOREY
REAR EXTENSION

DRAWING NO : BJ/2022/030/2
DATE : 16/04/2022

SCALE : 1:100
ORG.SIZE : A3