



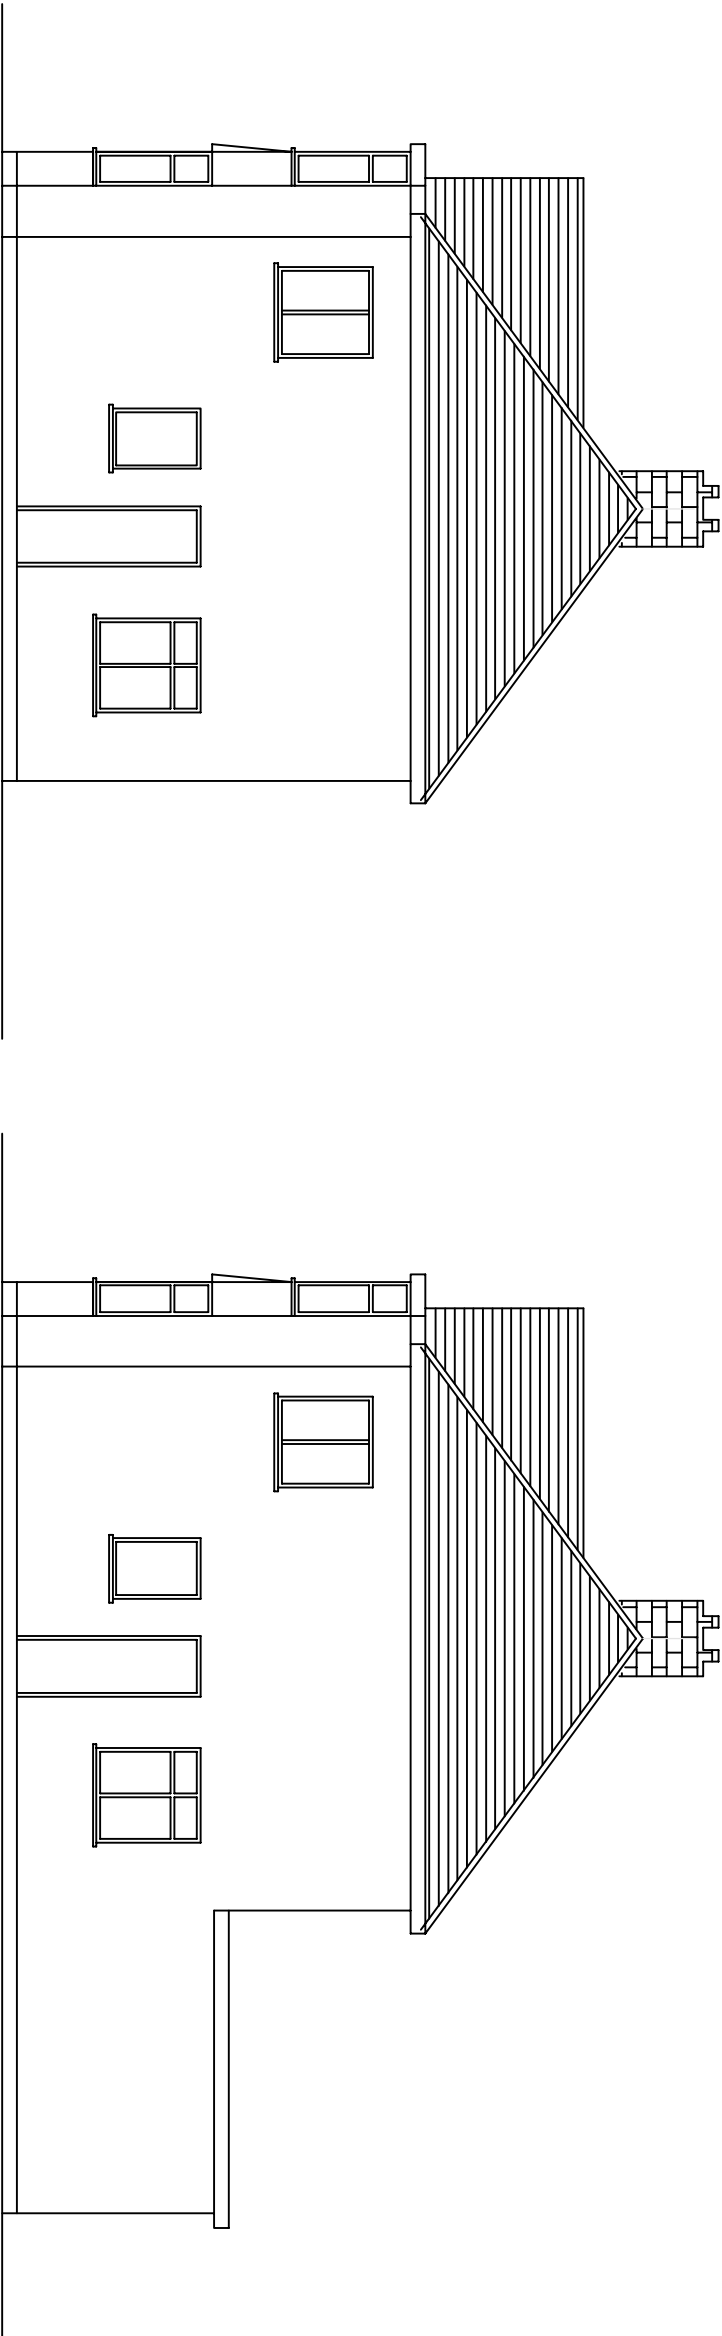

EXISTING SIDE(RH) ELEVATION

PROPOSED SIDE(RH) ELEVATION

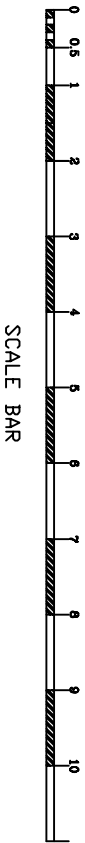

- NOTES:
1. This drawing is to be read in conjunction with all relevant Architects and Engineers drawings
 2. Only figured dimensions are to be used for construction
 3. All dimensions are to be verified on site prior to work commencing
 4. All temporary works are the responsibility of the contractor

J.BALASINGAM CHARTERED BUILDING ENGINEER TEL: 07500043858 E-MAIL: jegatheebanb@yahoo.com PROJECT : 31 The Grove Ickenham UB10 8QJ.		CLIENT : MR.PERAMPALAM PIRABAKARAN	DRAWN BY : B.J DESIGNED BY : B.J	REVISION :
TITLE : PROPOSED SINGLE STOREY REAR EXTENSION			DRAWING NO : BJ/2022/030/5 DATE : 16/04/2022	SCALE : 1:100 ORG.SIZE : A3