



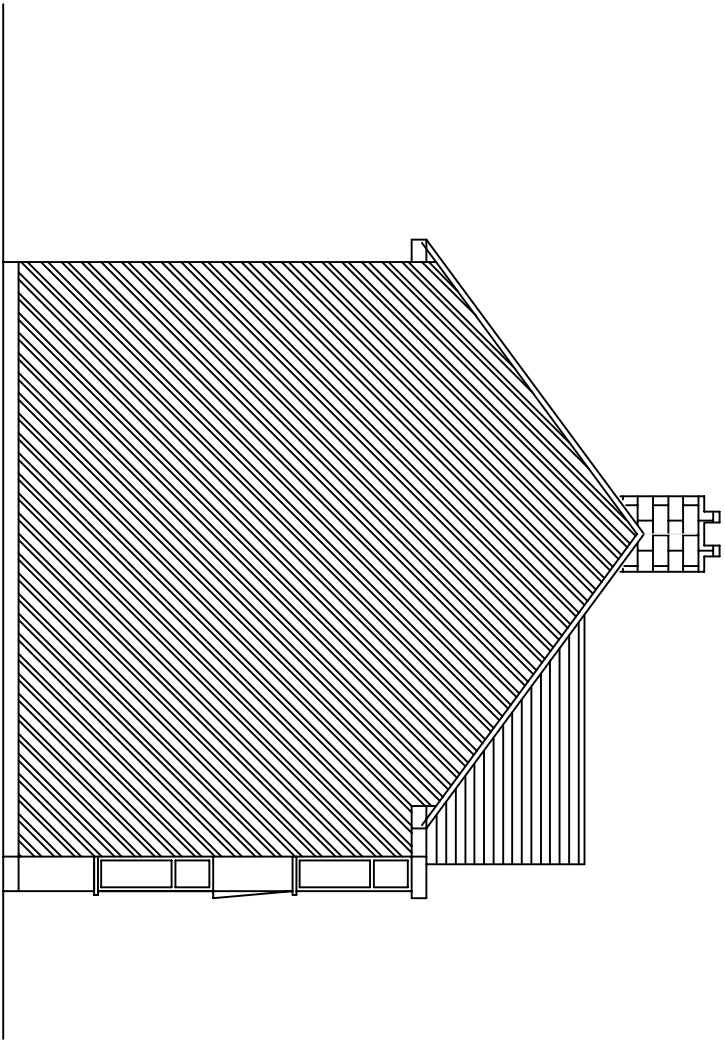

EXISTING SIDE(LH) ELEVATION

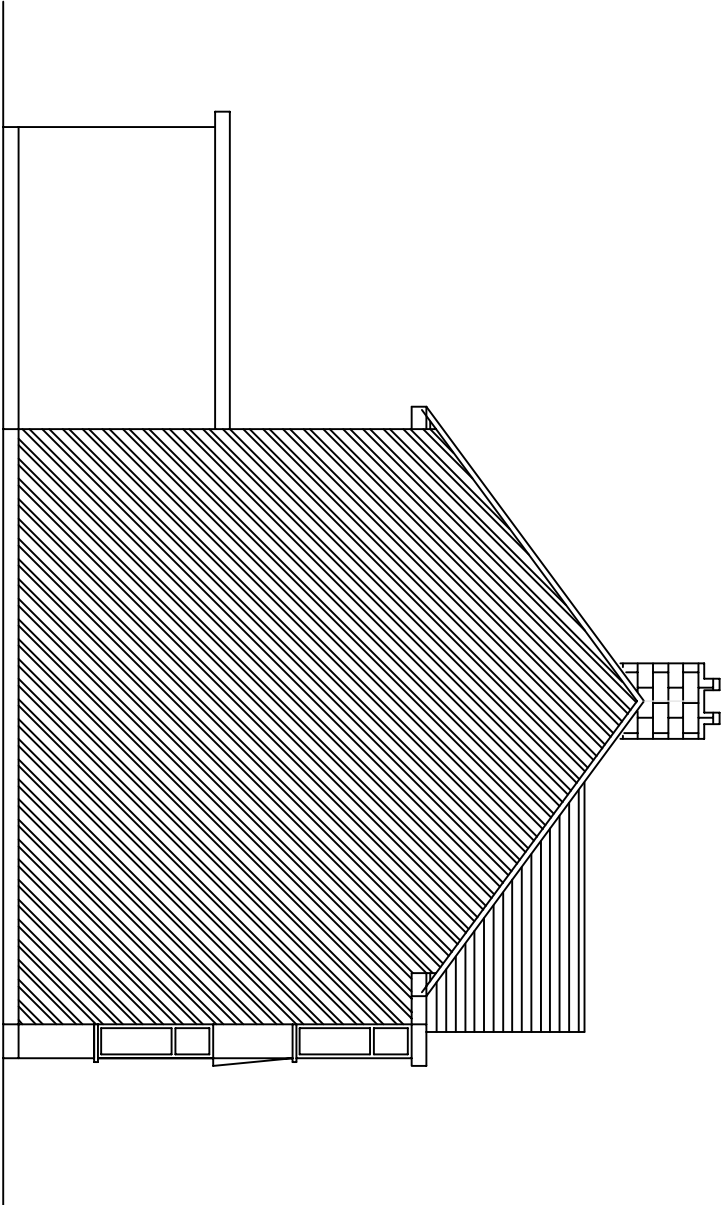

PROPOSED SIDE(LH) ELEVATION

NOTES:

1. This drawing is to be read in conjunction with all relevant Architects and Engineers drawings
2. Only figured dimensions are to be used for construction
3. All dimensions are to be verified on site prior to work commencing
4. All temporary works are the responsibility of the contractor

Copyright ©



J.BALASINGAM
CHARTERED BUILDING ENGINEER
TEL: 07500043858
E-MAIL: jegatheebanb@ychoo.com

CLIENT :
MR.PERAMPALAM PIRABAKARAN

DRAWN BY : B.J

REVISION :

DESIGNED BY : B.J


DRAWING NO : BJ/2022/030/6

SCALE : 1:100

TITLE :
PROPOSED SINGLE STOREY
REAR EXTENSION

DATE : 16/04/2022

ORG.SIZE : A3

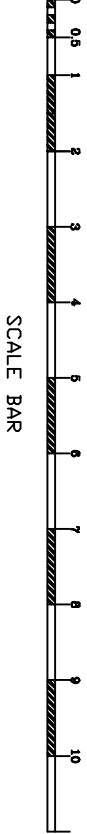

SCALE BAR