



All work to comply with
current building regulations
and codes of practice
Do not scale from drawings
all dimensions to be checked
on site before the start of
any work
All Proposed External Materials to Match
Existing External Materials

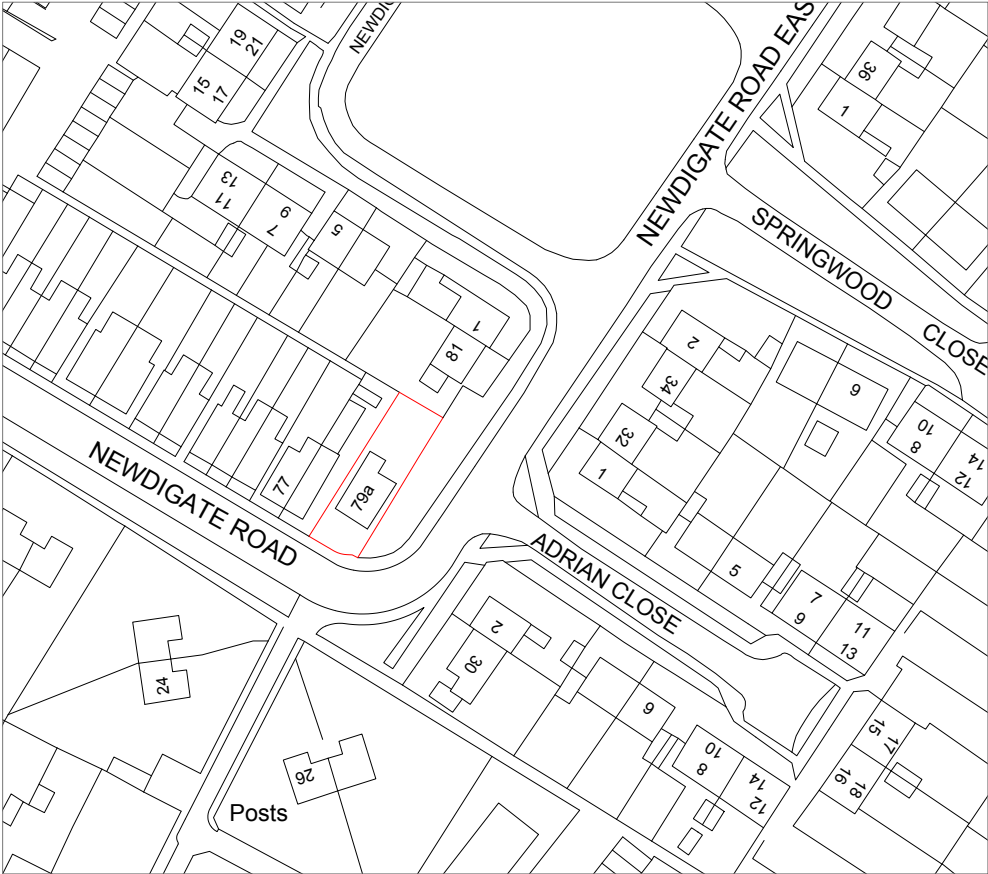

Location Plan Scale 1:1250

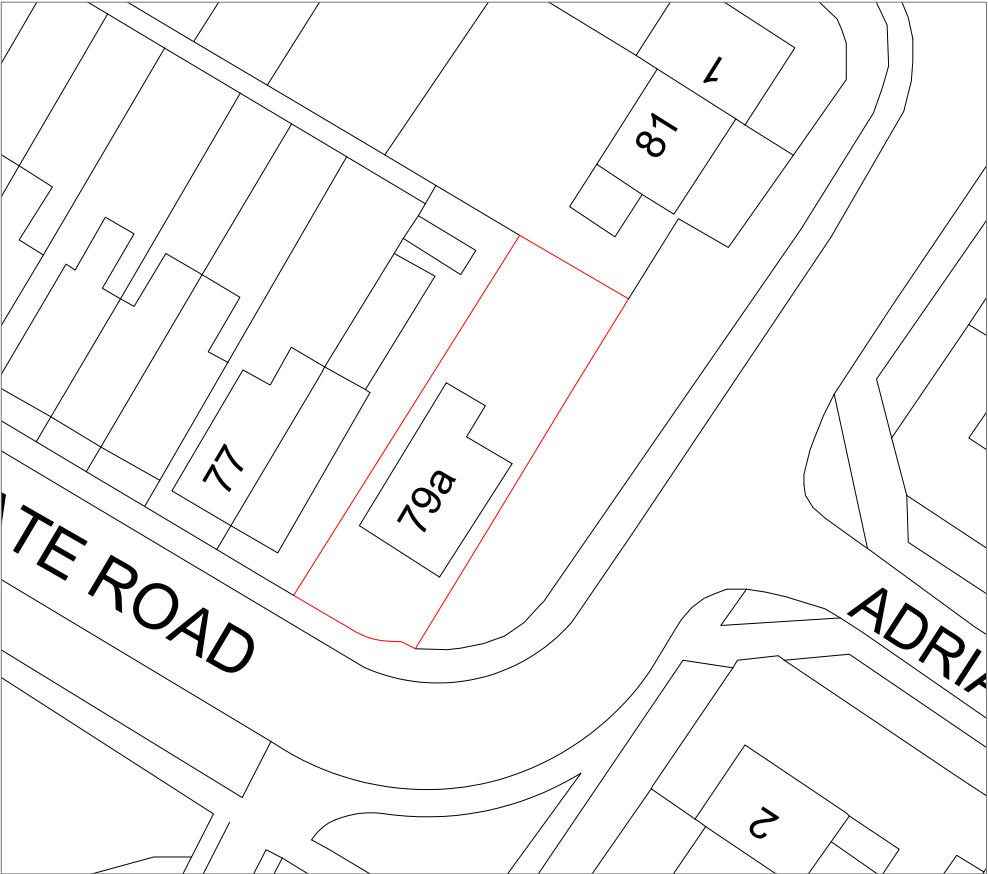


Block Plan Scale 1:500

	<u>Site Address:</u> 79A Newdigate Road Harefield UB9 6EL	<u>Drawing Content:</u> Location Plan Block Plan	<u>Drawings No:</u> 79Anewdigateroad/2017/08	<u>Date Drawn:</u> 3rd November 2017	Planning Issue	
	1	2	3	5	7	
			<u>Drawings Scale:</u> 1:1250/500	<u>Drawn By:</u> KG	<u>Revision:</u>	8

All work to comply with
current building regulations
and codes of practice

Do not scale from drawings
all dimensions to be checked
on site before the start of
any work

All Proposed External Materials to Match
Existing External Materials

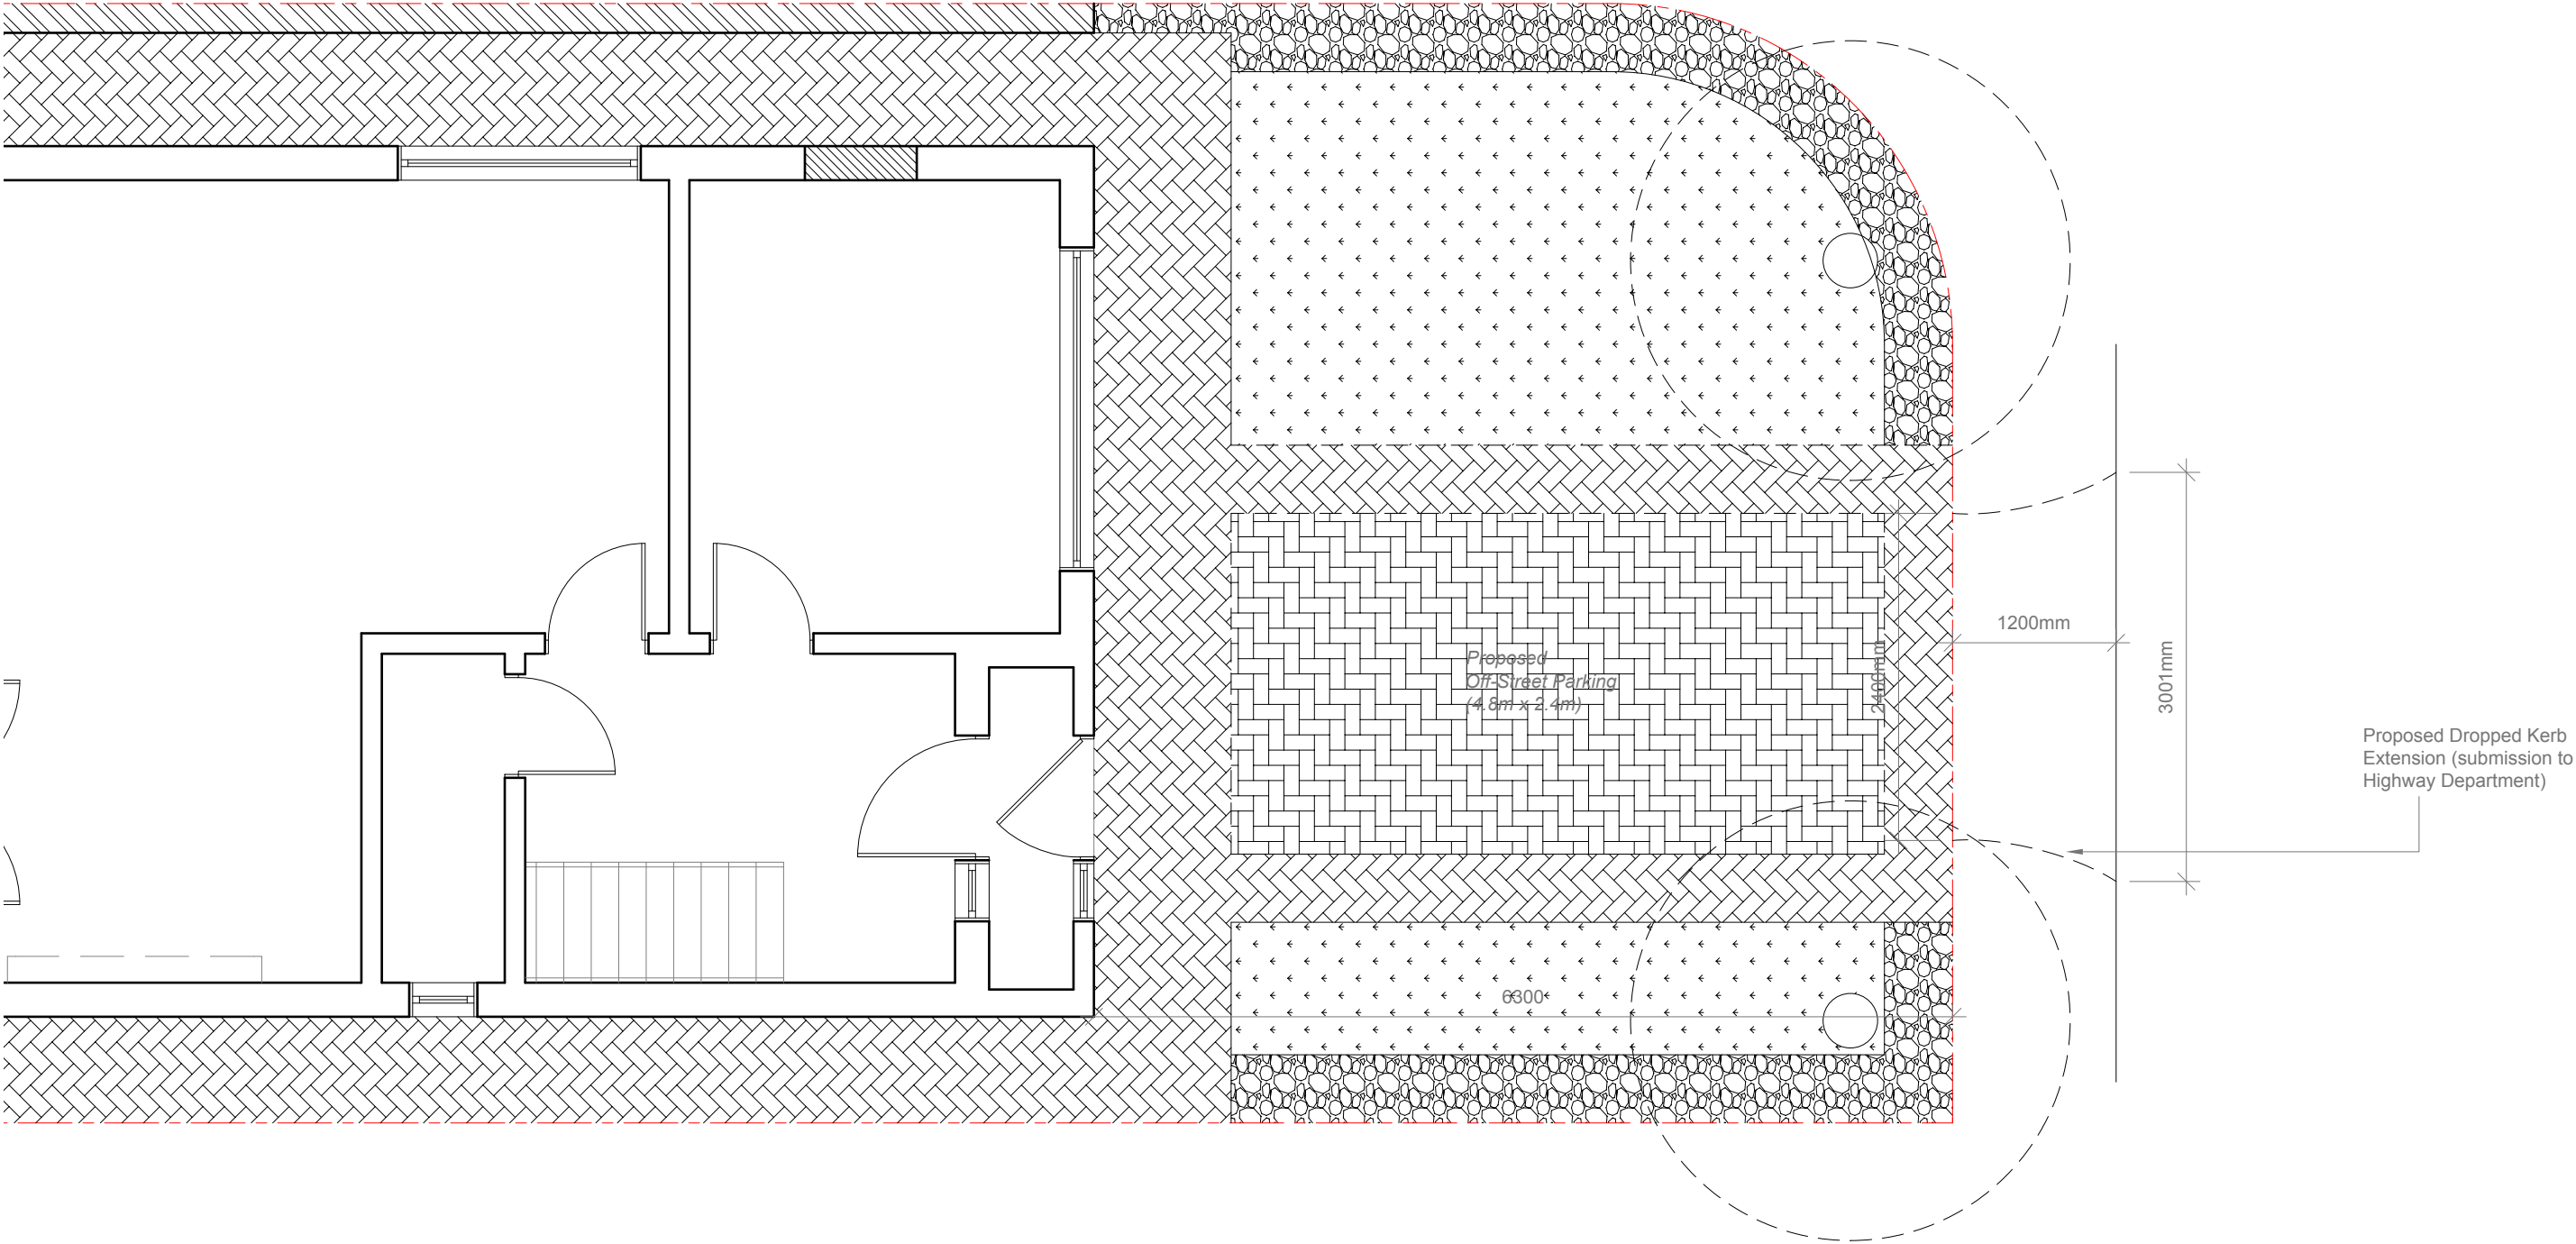

	<u>Site Address:</u> 79A Newdigate Road Harefield UB9 6EL	<u>Drawing Content:</u> Dropped Kerb Plan	<u>Drawings No:</u> 79Anewdigateroad/2017/09	<u>Date Drawn:</u> 3rd November 2017	Planning Issue	
	1	2	3	5	7	
			<u>Drawings Scale:</u> 1:50	<u>Drawn By:</u> KG	<u>Revision:</u>	8