All work to comply with current building regulations and codes of practice

Do not scale from drawings all dimensions to be checked on site before the start of any work

All Proposed External Materials to Match Existing External Materials

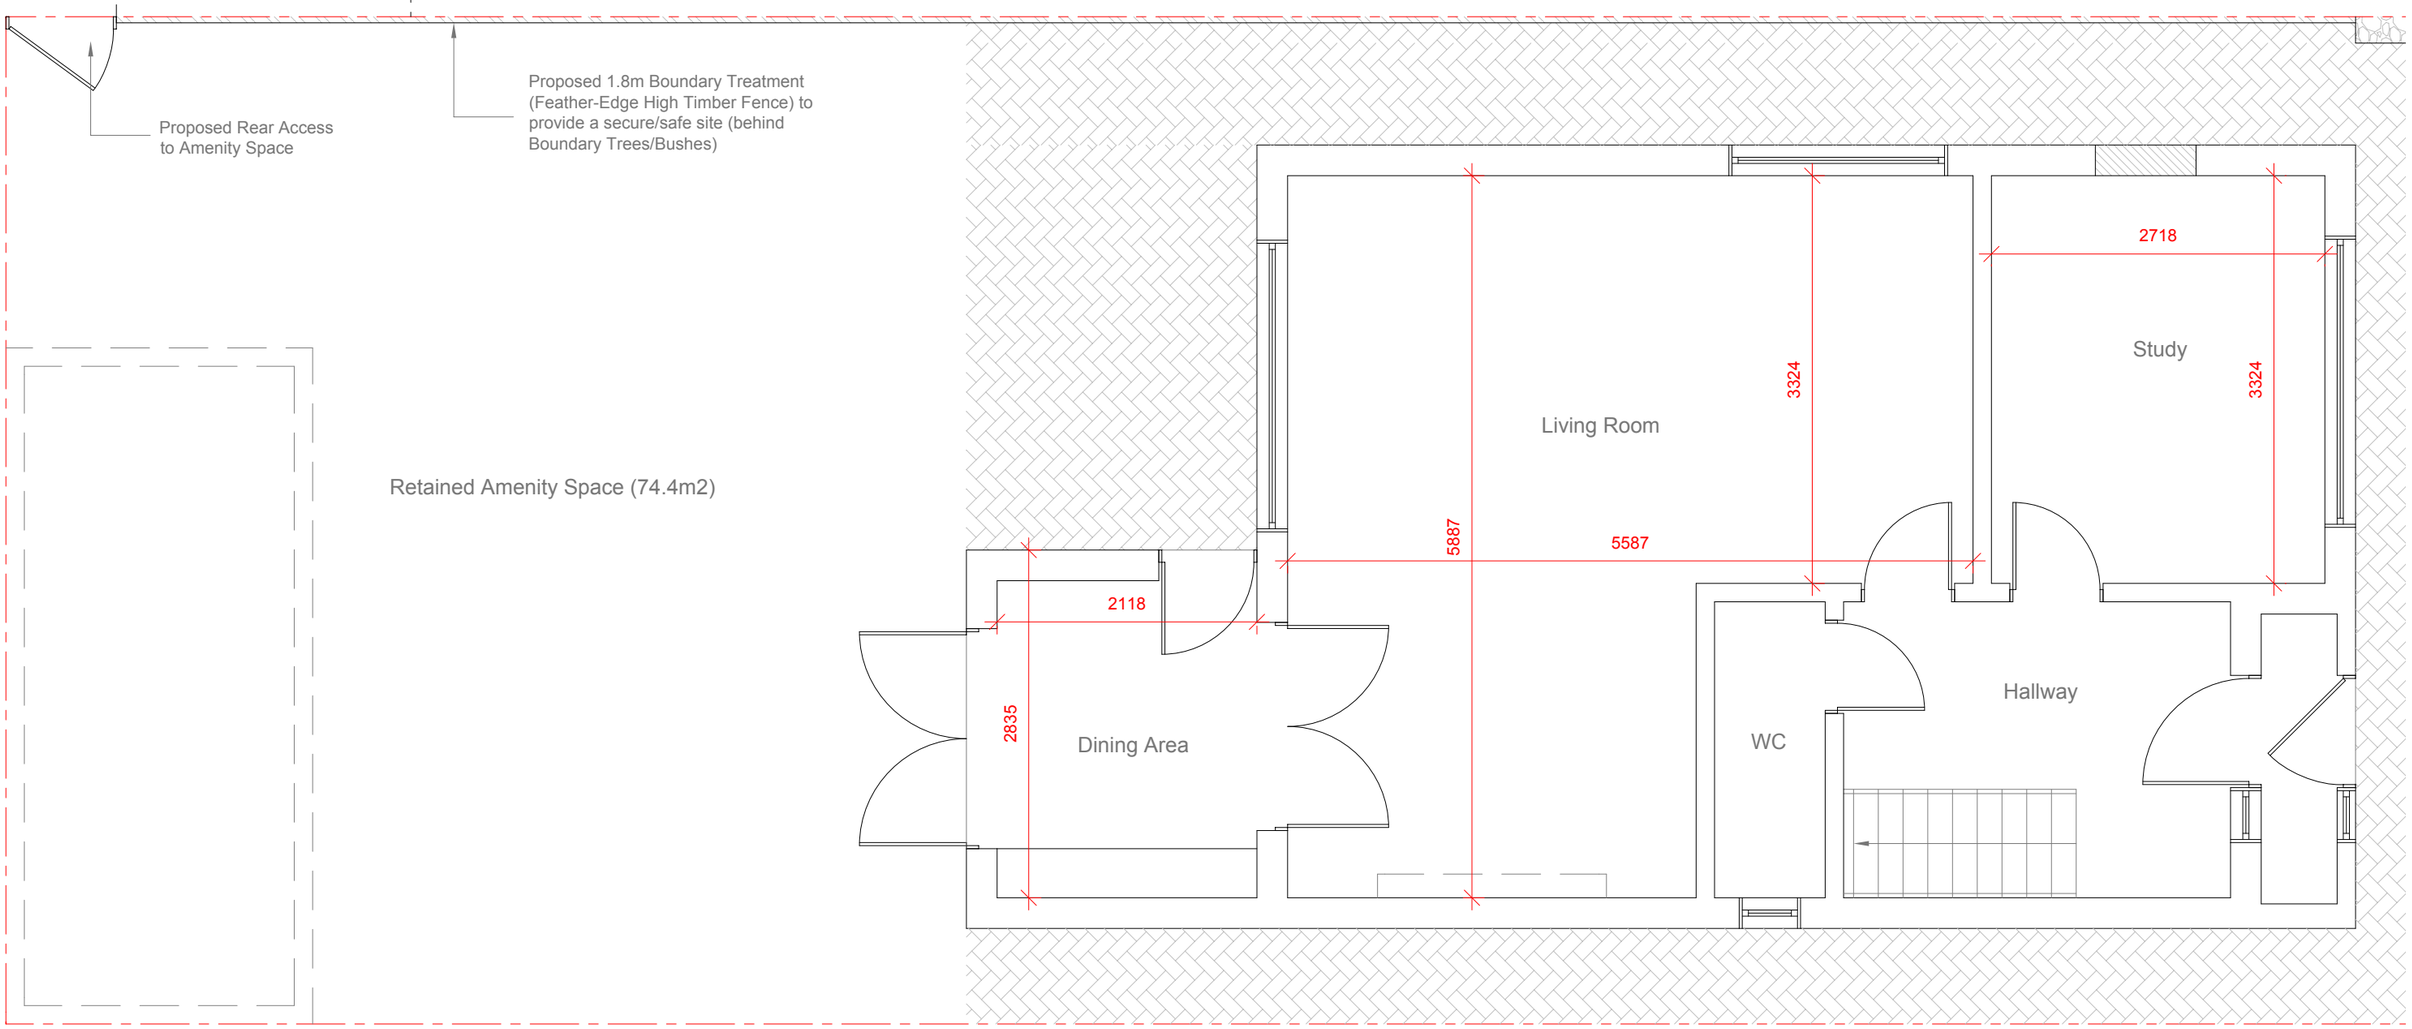

Site Address:	Drawing Content:	Drawings No:	Date Drawn:	Planning Issue
79A Newdigate Road Harefield UB9 6EL	Proposed Ground Floor Plan	79Anewdigateroad/2017/04	3rd November 2017	
		Drawings Scale:	Drawn By:	Revision: A B
		1:50	KG	01/18 03/18

1 2 3 4 5 6 7 8

All work to comply with
current building regulations
and codes of practice

Do not scale from drawings
all dimensions to be checked
on site before the start of
any work

All Proposed External Materials to Match
Existing External Materials

Proposed Rear Elevation
Scale 1:100

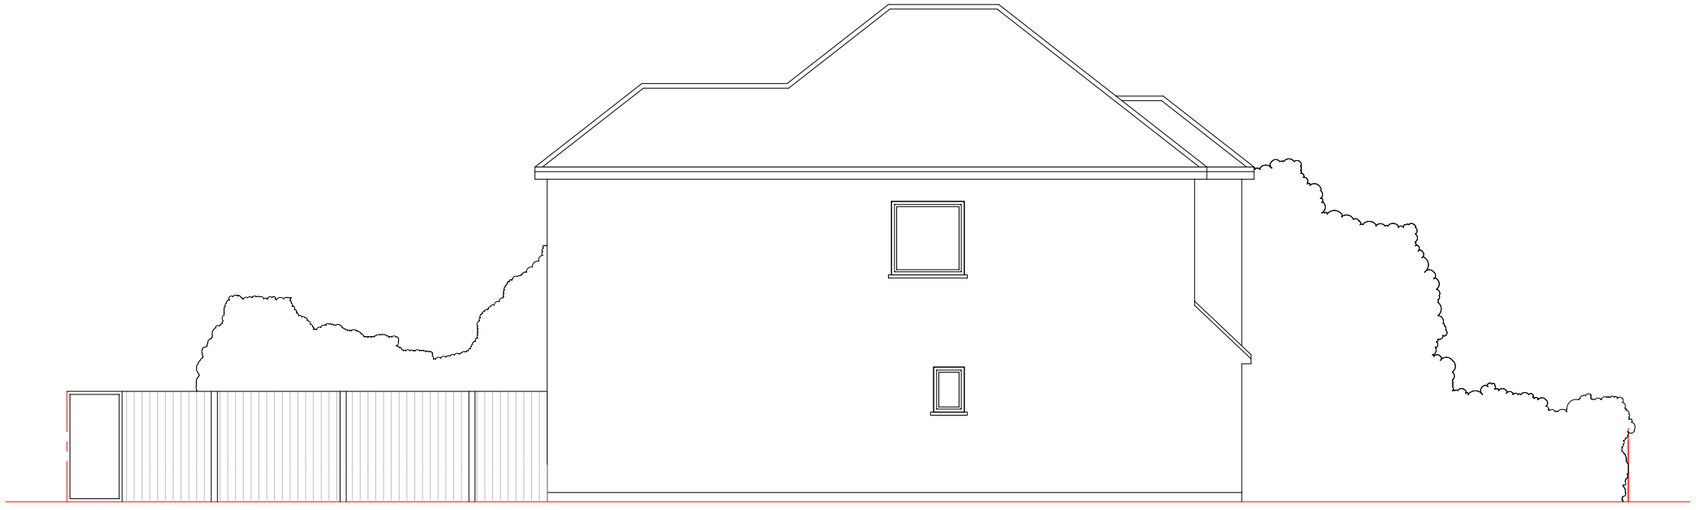

Proposed Side Elevation
Scale 1:100

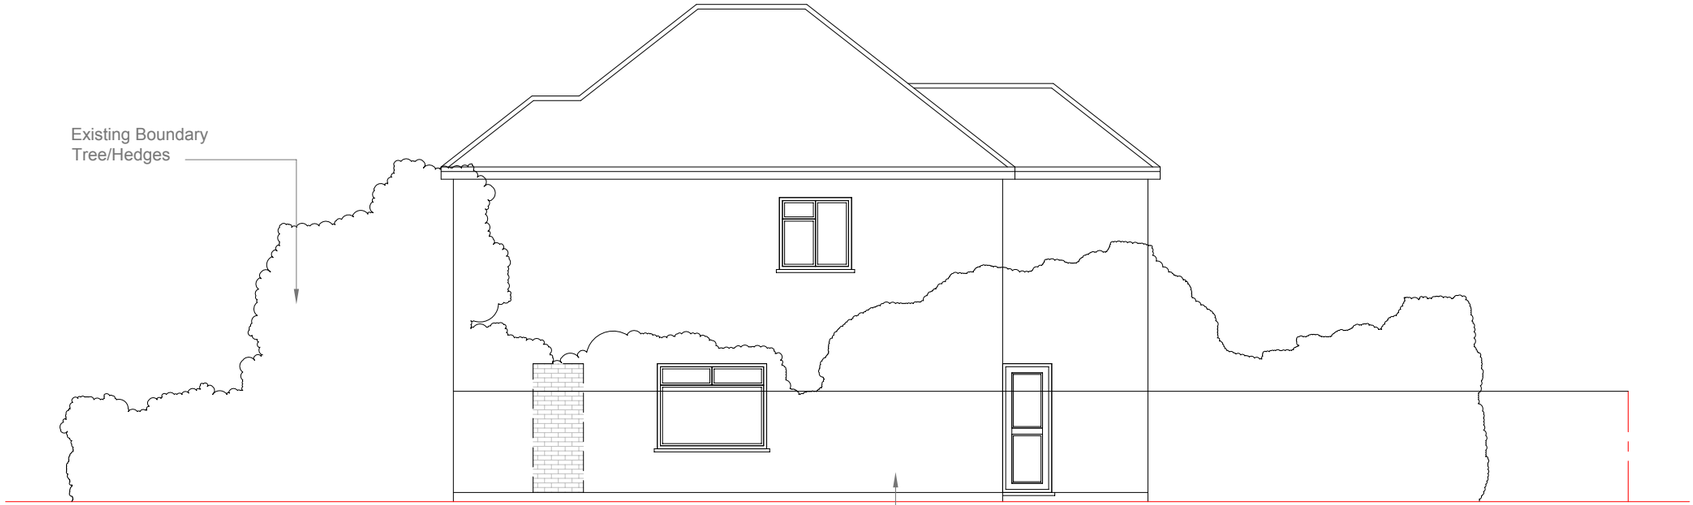

Proposed Side Elevation
Scale 1:100

Proposed 1.8m Boundary Treatment
(Feather-Edge High Timber Fence) to provide a
secure/safe site (behind Boundary
Trees/Bushes)

Proposed Front Elevation
Scale 1:100

Site Address:	Drawing Content:	Drawings No:	Date Drawn:	Planning Issue
79A Newdigate Road Harefield UB9 6EL 1	Proposed Elevations 2	79Anewdigateroad/2017/06 3	3rd November 2017 5	7
		Drawings Scale: 1:100 4	Drawn By: KG 6	Revision: A 01/18 B 03/18 8

All work to comply with
current building regulations
and codes of practice

Do not scale from drawings
all dimensions to be checked
on site before the start of
any work

All Proposed External Materials to Match
Existing External Materials

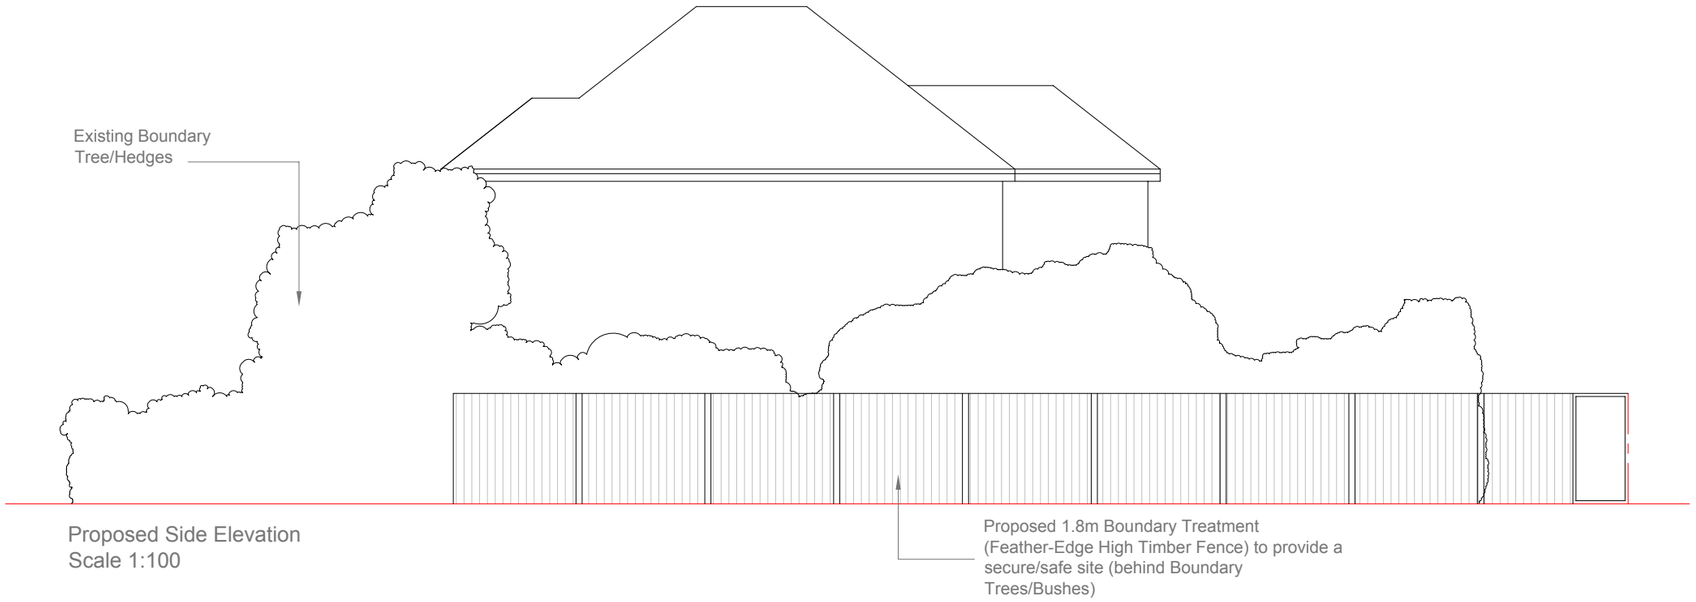

Proposed Side Elevation
Scale 1:100

Site Address:	Drawing Content:	Drawings No:	Date Drawn:	Planning Issue
79A Newdigate Road Harefield UB9 6EL	Side Boundary Elevation	79Anewdigateroad/2017/06A	3rd November 2017	
		Drawings Scale:	Drawn By:	Revision: A
		1:100	KG	03/18

1 2 3 4 5 6 7 8

All work to comply with
current building regulations
and codes of practice

Do not scale from drawings
all dimensions to be checked
on site before the start of
any work

All Proposed External Materials to Match
Existing External Materials

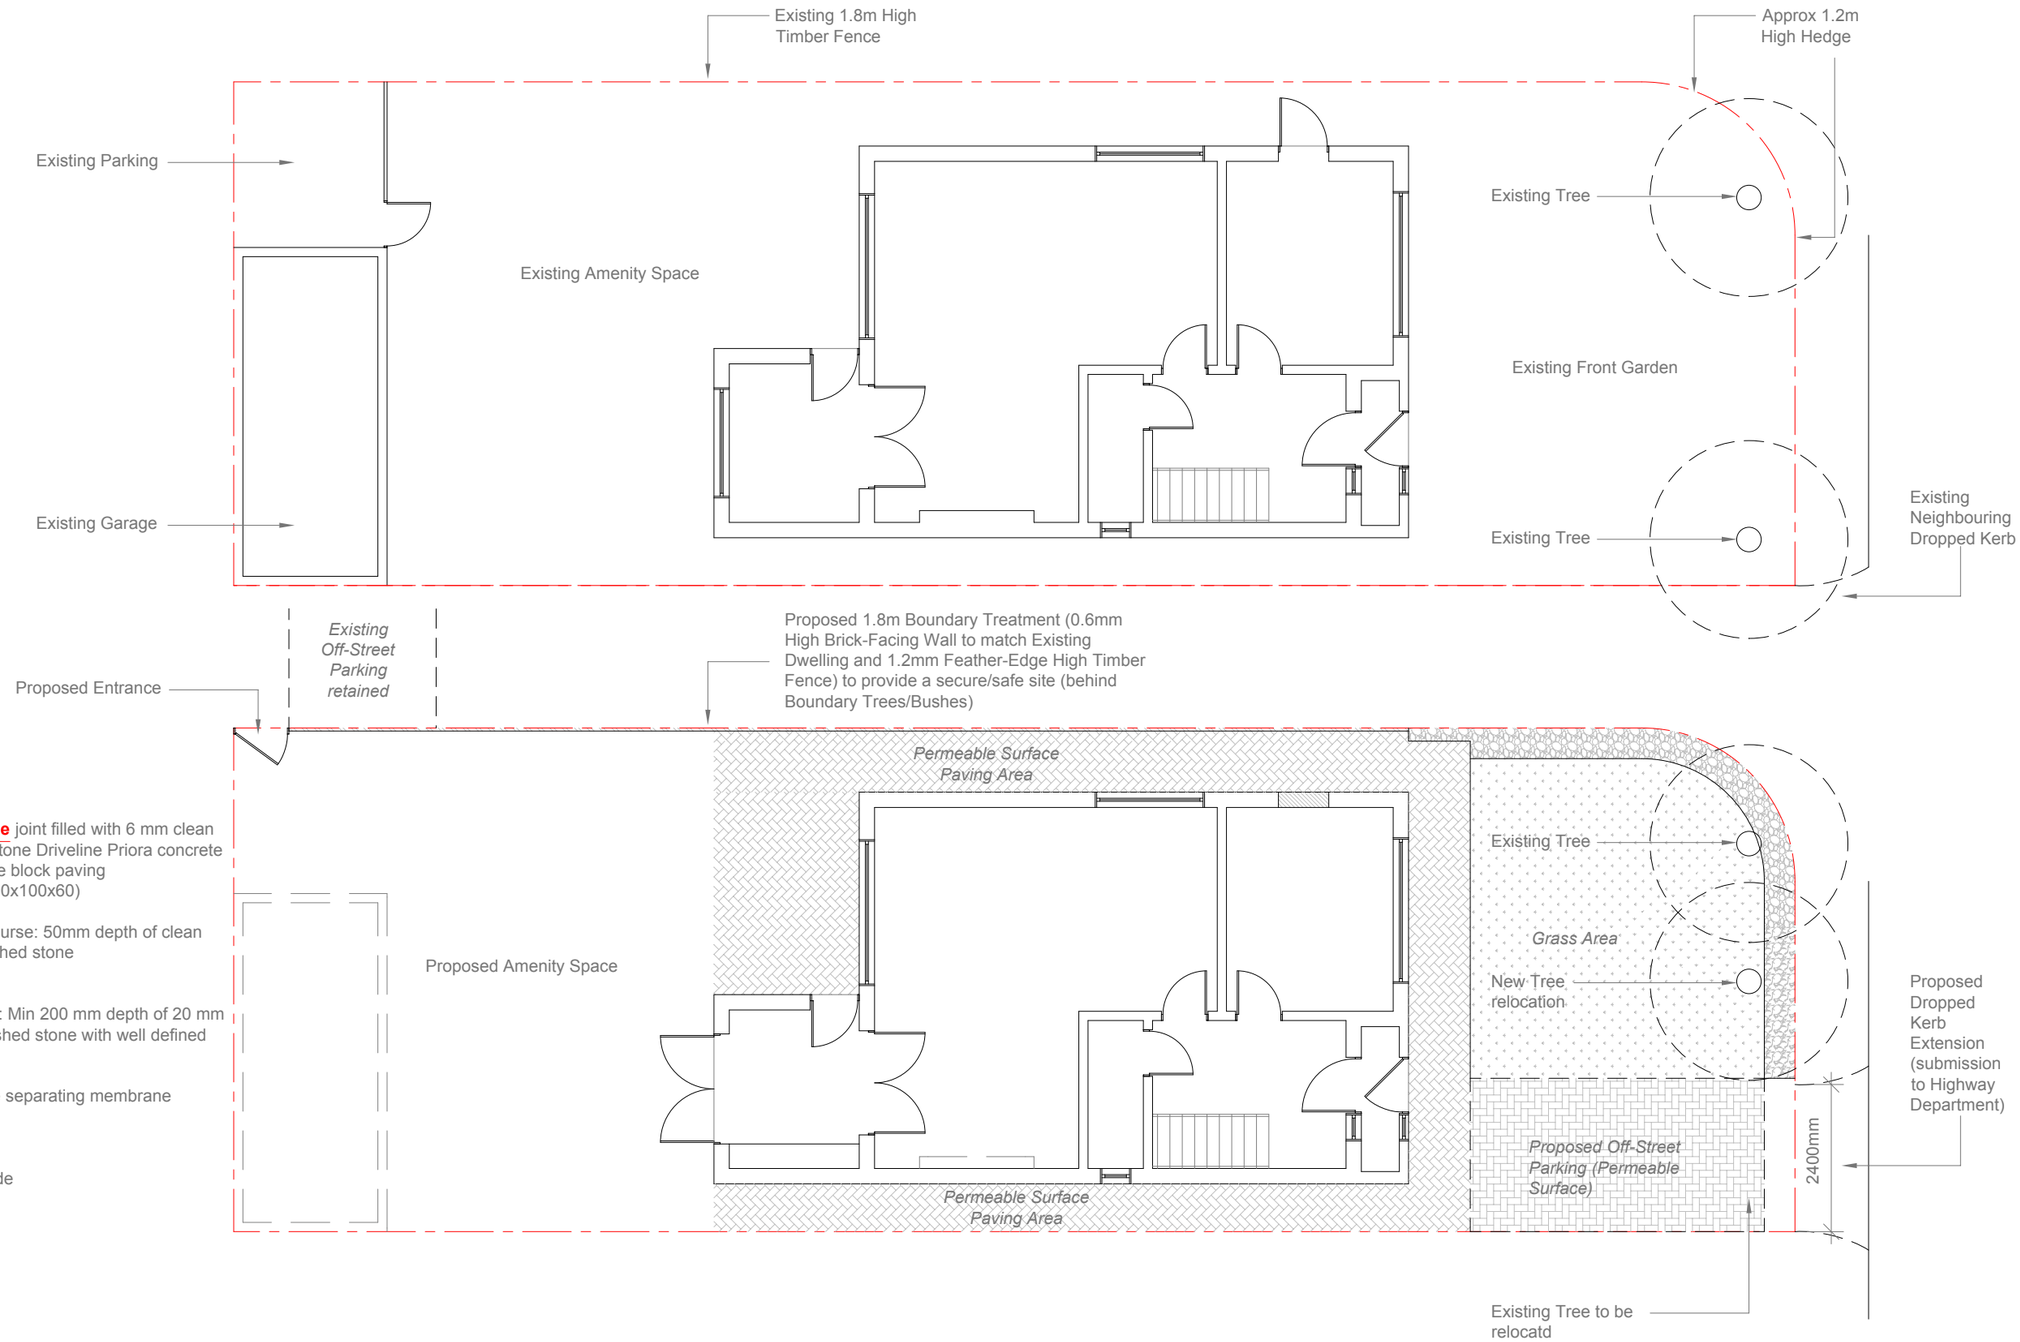

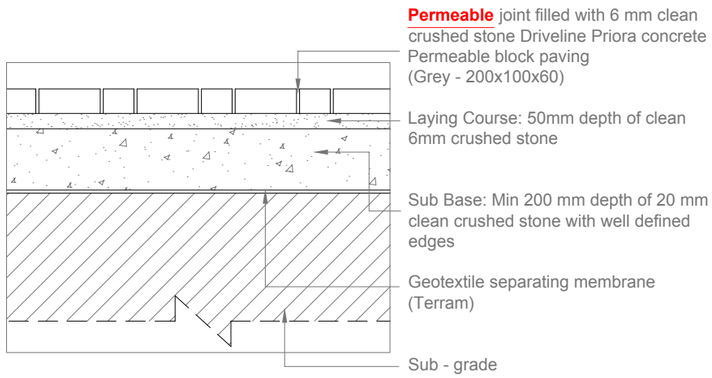

Site Address:	Drawing Content:	Drawings No:	Date Drawn:	Planning Issue
79A Newdigate Road Harefield UB9 6EL 1	Existing Site Plan Proposed Site Plan 2	79Anewdigateroad/2017/07 3	3rd November 2017 5	7
		Drawings Scale:	Drawn By:	Revision: A B
		1:100 4	KG 6	01/18 03/18 8

All work to comply with
current building regulations
and codes of practice

Do not scale from drawings
all dimensions to be checked
on site before the start of
any work

All Proposed External Materials to Match
Existing External Materials

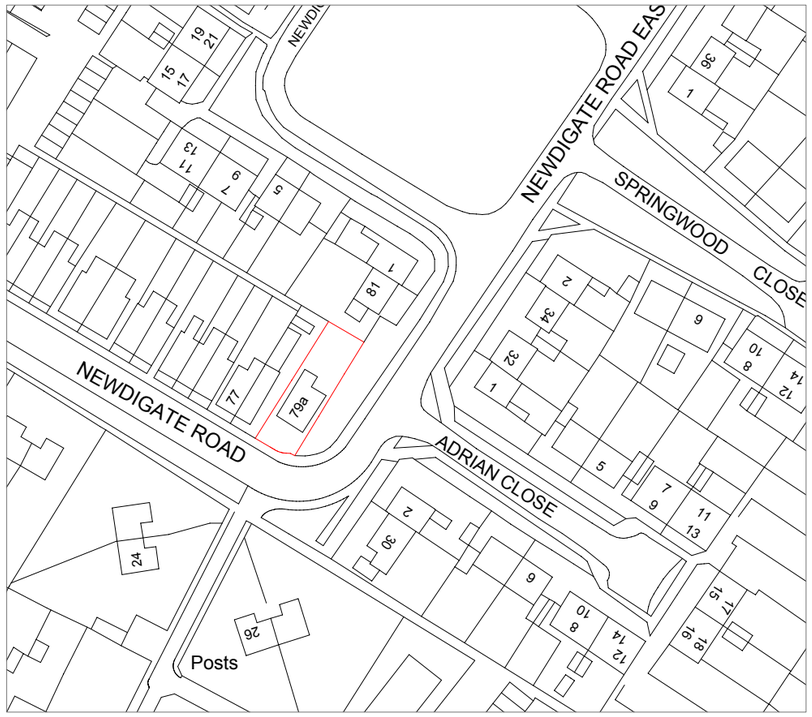

Location Plan Scale 1:1250

Block Plan Scale 1:500

Site Address:	Drawing Content:	Drawings No:	Date Drawn:	Planning Issue
79A Newdigate Road Harefield UB9 6EL	Location Plan Block Plan	79Anewdigateroad/2017/08	3rd November 2017	
1	2	3	5	7
		Drawings Scale:	Drawn By:	Revision:
		1:1250/500	KG	
		4	6	8

All work to comply with
current building regulations
and codes of practice

Do not scale from drawings
all dimensions to be checked
on site before the start of
any work

All Proposed External Materials to Match
Existing External Materials

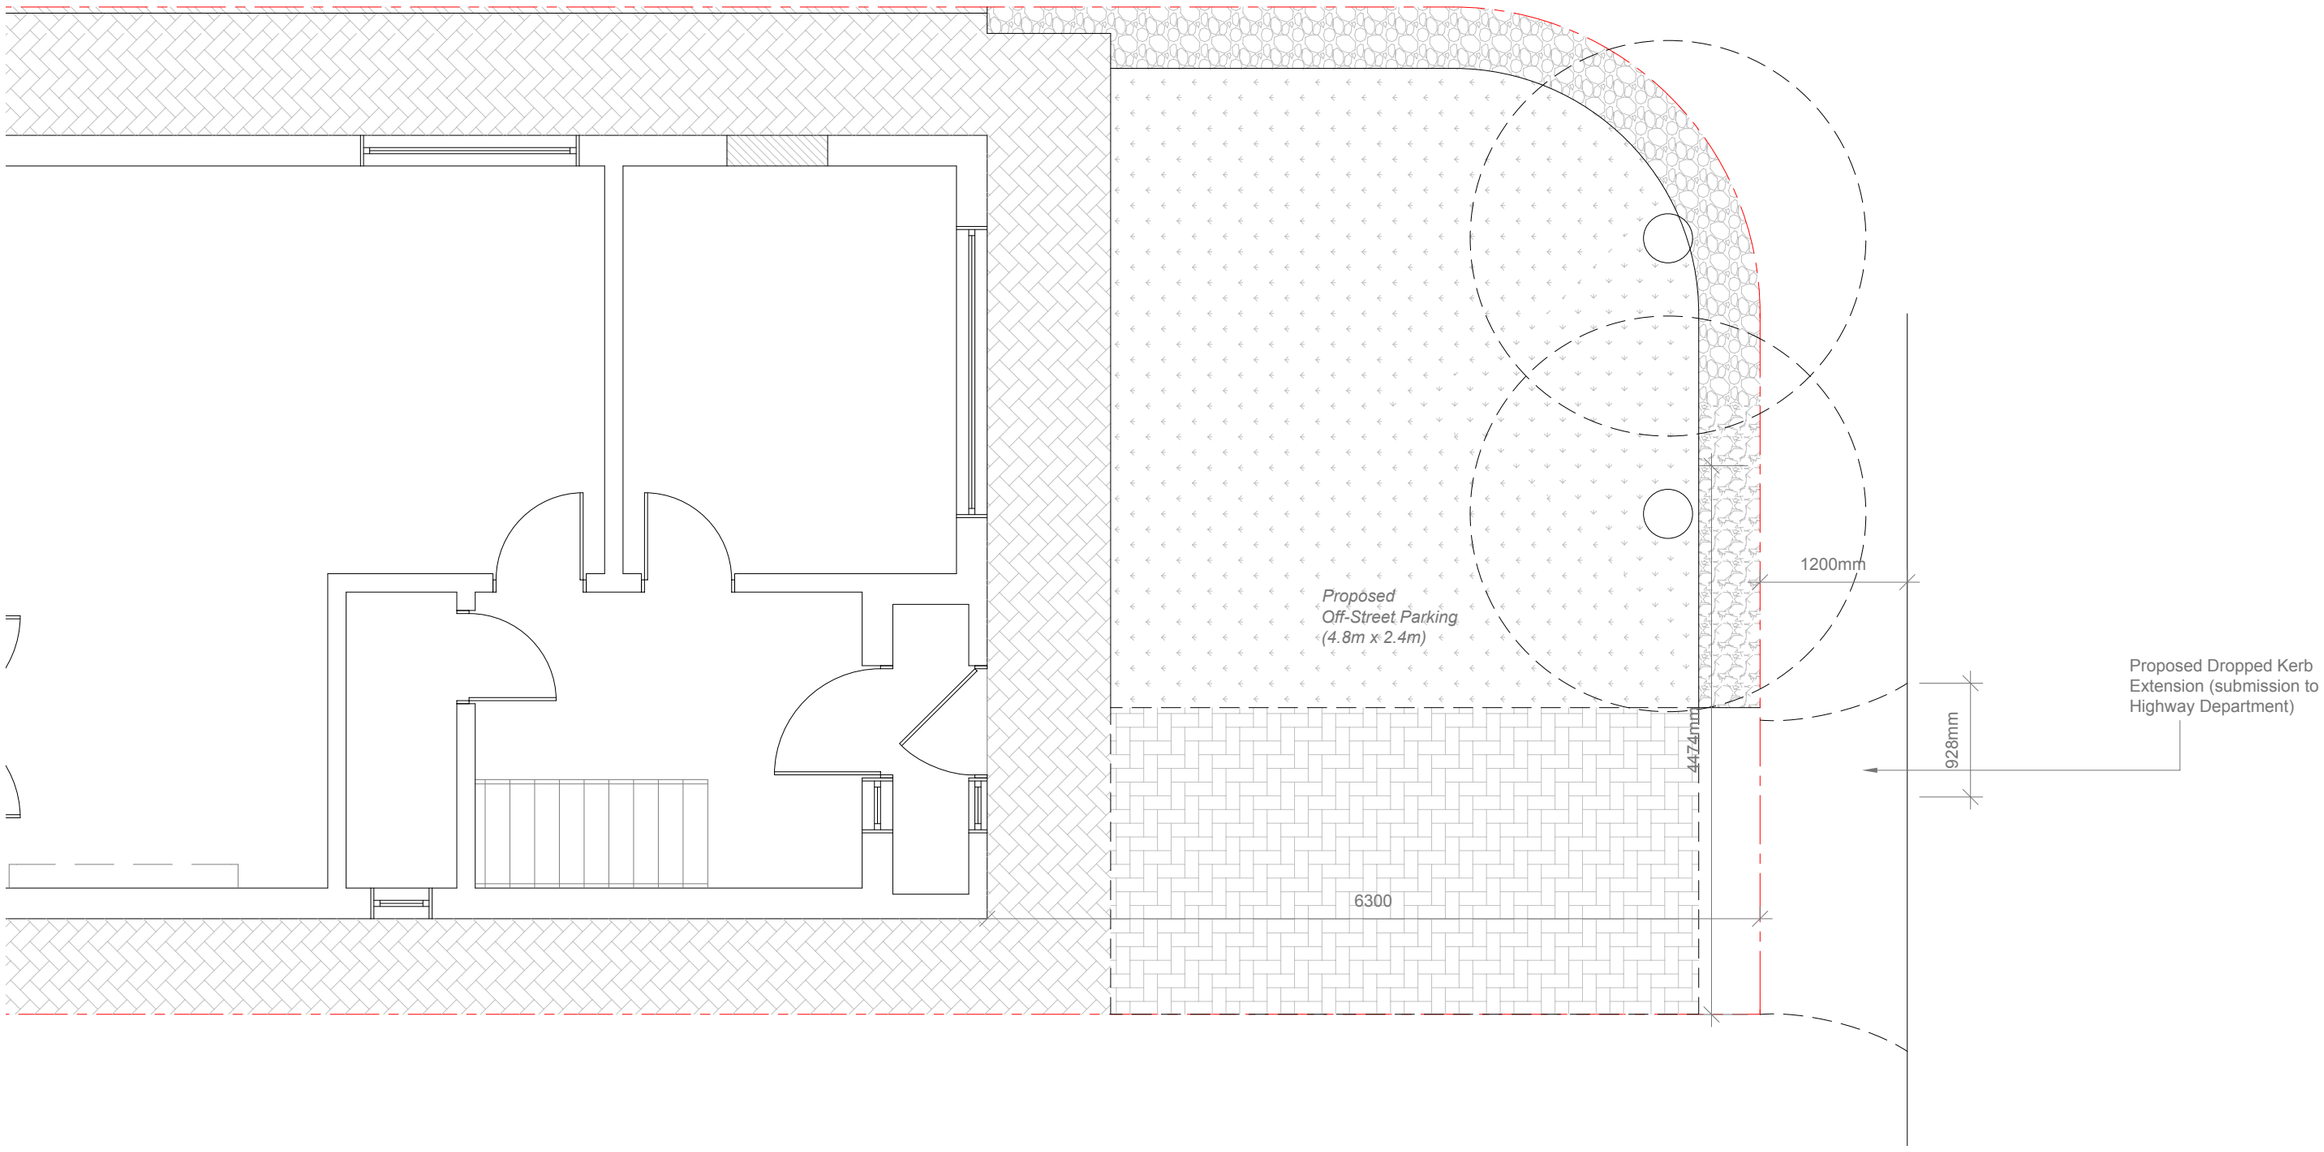

Site Address:	Drawing Content:	Drawings No:	Date Drawn:	Planning Issue
79A Newdigate Road Harefield UB9 6EL 1	Dropped Kerb Plan 2	79Anewdigateroad/2017/09 3	3rd November 2017 5	7
		Drawings Scale: 1:50 4	Drawn By: KG 6	Revision: 8