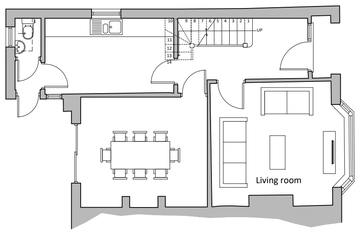

Existing Ground Floor Plan

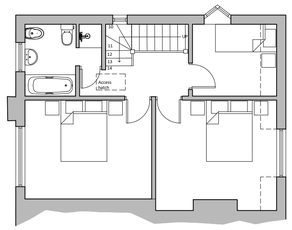

Existing First Floor Plan

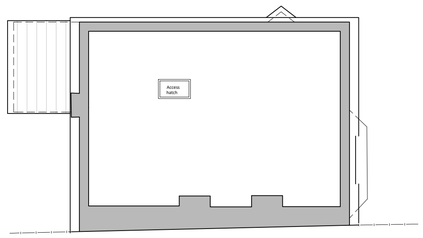

Existing Loft Plan

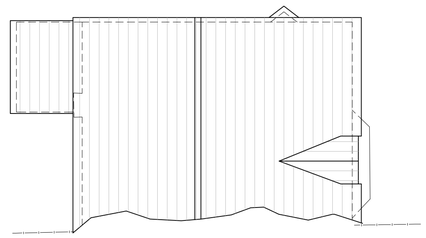

Existing Roof Plan

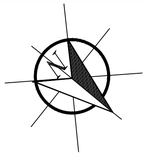

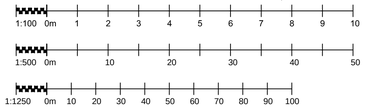

Existing Side Elevation

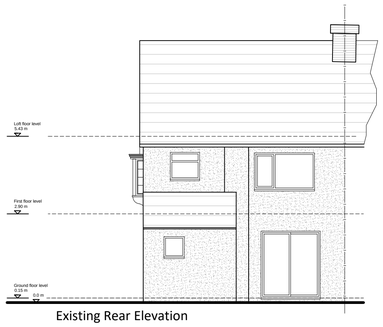

Existing Rear Elevation

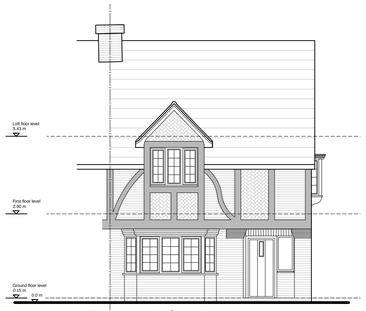

Existing Front Elevation

Ordnance Survey, (c) Crown Copyright 2019. All rights reserved. Licence number 100022432

Existing Block Plan
Scale: 1:500 @ A1

Existing Location Plan
Scale: 1:1250 @ A1

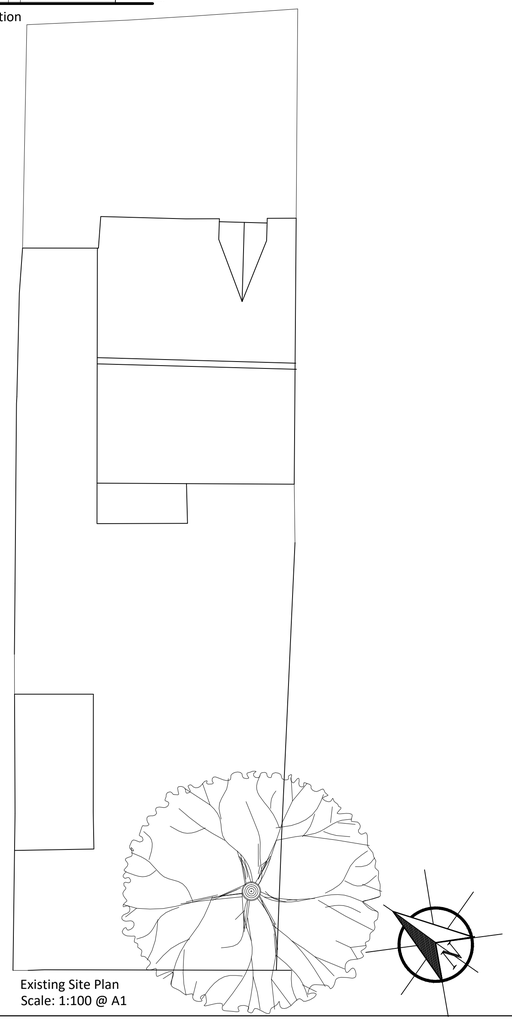

Existing Site Plan
Scale: 1:100 @ A1

REV	DATE	REVISION DETAILS	BY

CLIENT
Ghassan Al-Joubory

JOB TITLE
Existing Plans and Elevations

DRAWING TITLE
Amroth, 67 Park Road
Uxbridge, London
UB8 1NN

SCALE	DRAWN BY	CHECKED BY
1:100 @ A1 1:200 @ A3	-	-

NUMBER	REVISION	DATE
19-003	-	Mar'19

COPYRIGHT MITCHELL EVANS LLP