


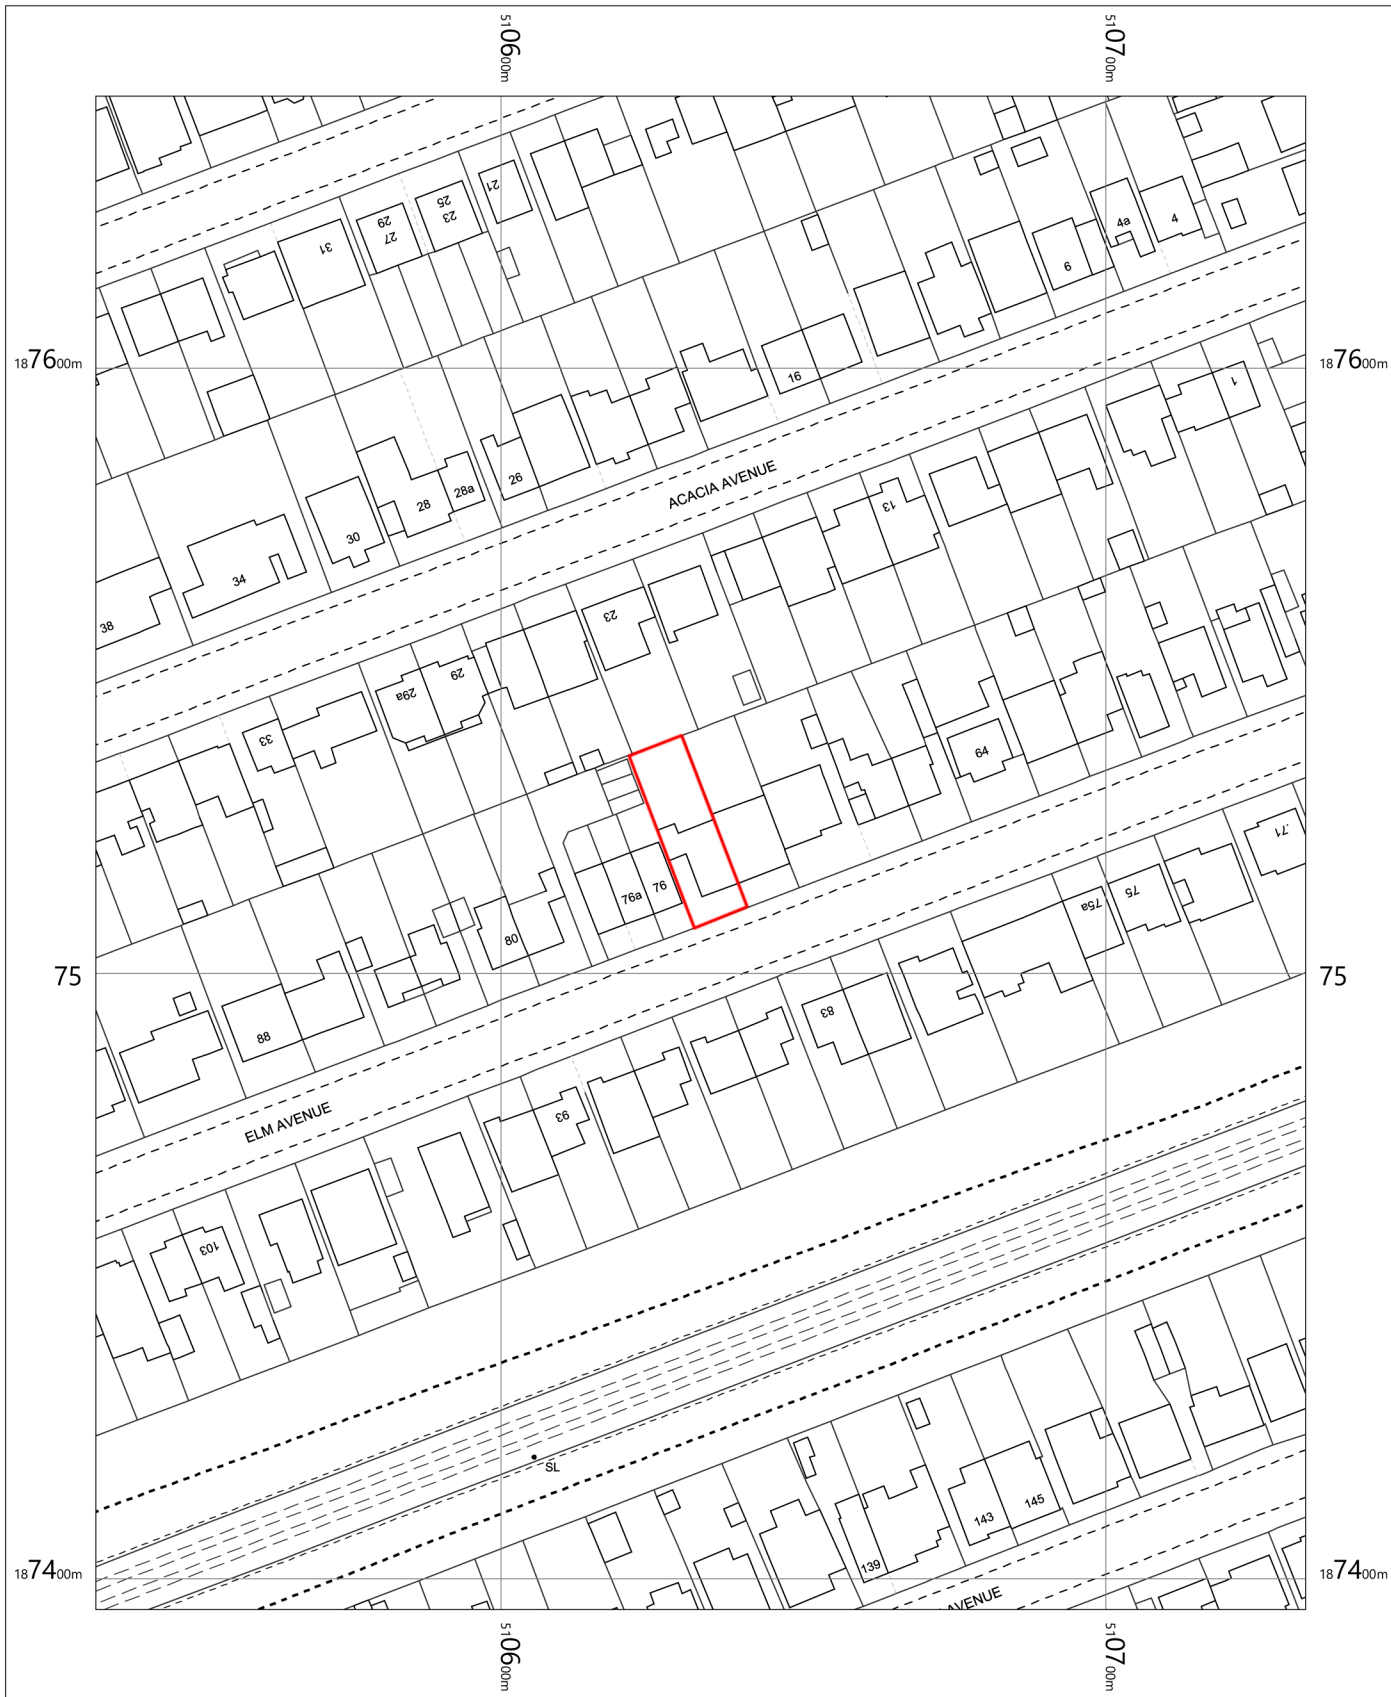

74 Elm Avenue
Ruislip
Hillingdon
HA4 8PB

OS MasterMap 1250/2500/10000 scale

1:1250 scale print at A4, Centre: 510633 E, 187520 N

©Crown Copyright Ordnance Survey. Licence no. 100057546

