

PLAN 1 - EXISTING USE

Shop Premises
121 High Street
Ruislip
Middlesex
HA4 8JN

Scale 1:200

Ground Floor

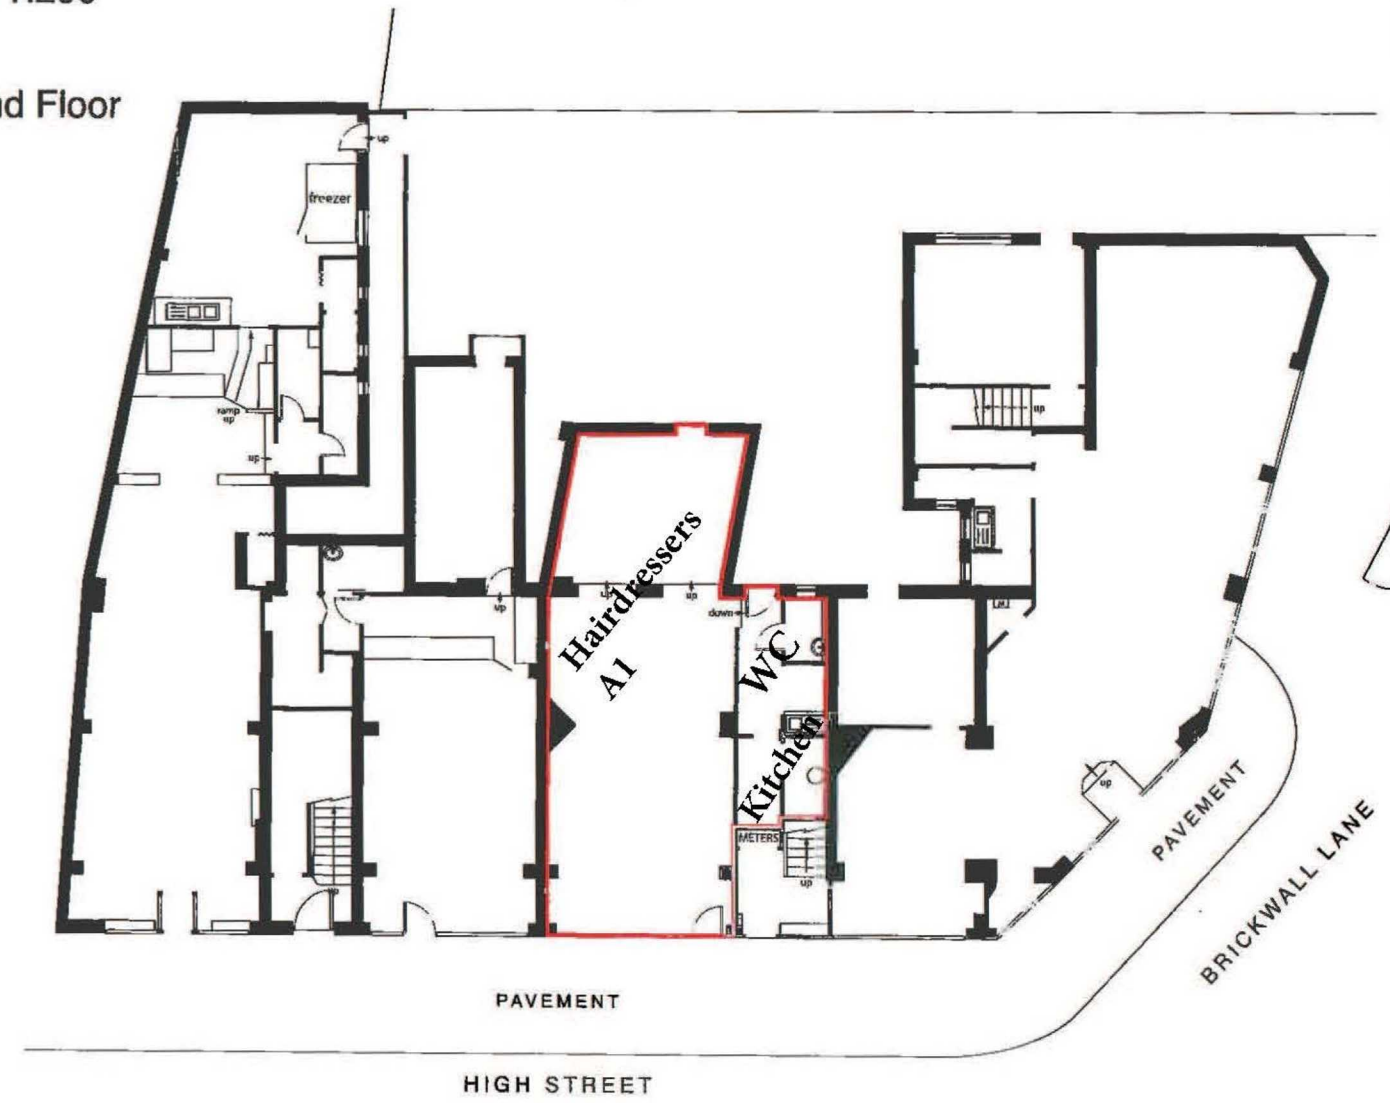

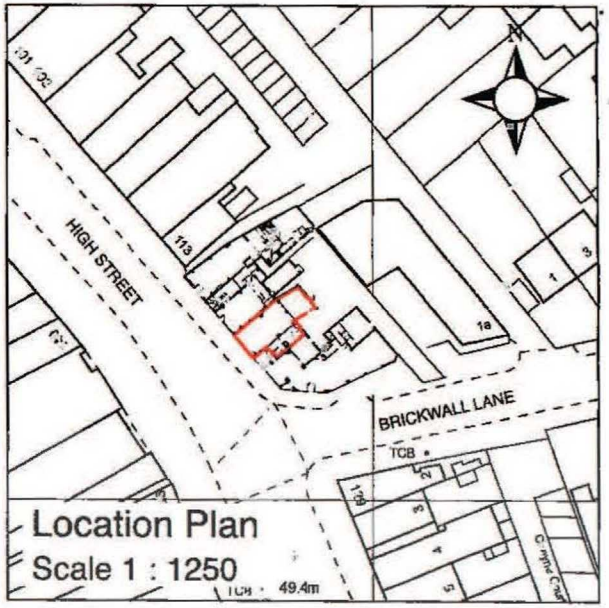

REV	AMENDMENT	DATE

Magnolia Square Limited
20 Broadwick Street
Soho
London
W1F 8HT
020 7479 4855

PRINT AT A4

PROJECT
121 High Street
Ruislip
Middlesex
HA4 8JN

MEASURED SURVEY

DRAWING TITLE
LEASEPLAN

SCALE	DRAWN BY	DATE
1:200		Mar 13

DRAWING NUMBER	
0	8180