


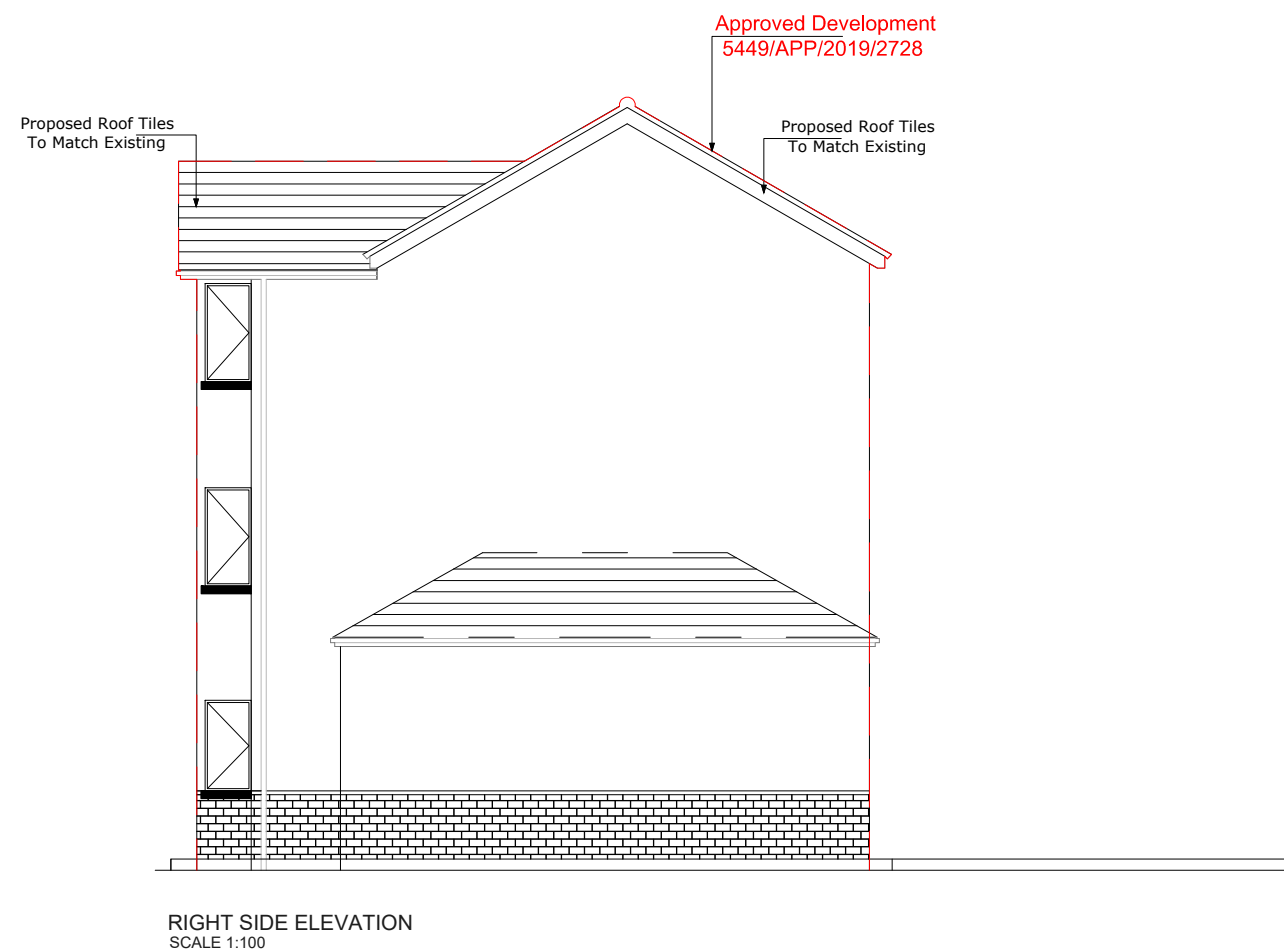

Note:
Overlay showing Proposed front (south) and right (east) Elevations, compared with the Elevations approved in permission 5449/APP/2019/2728 on 2 June 2020

Hopewell Housing (UK) Ltd
Progress Business Centre - Unit 2
Whittle Park Way - Slough - SL1 6DQ

E: r.mansha@hopewellhousing.co.uk

No.	Revision/Issue	Date

Site Address Oak Tree Cottage, Court Drive, Uxbridge, UB10 0BW	
Drawing Title Front and Right Elevation Overlays	
Scale 1:100@ A3	Checked by GEE
Drawing No PR0112-010	Date 14/12/2021