


Cycle Storage

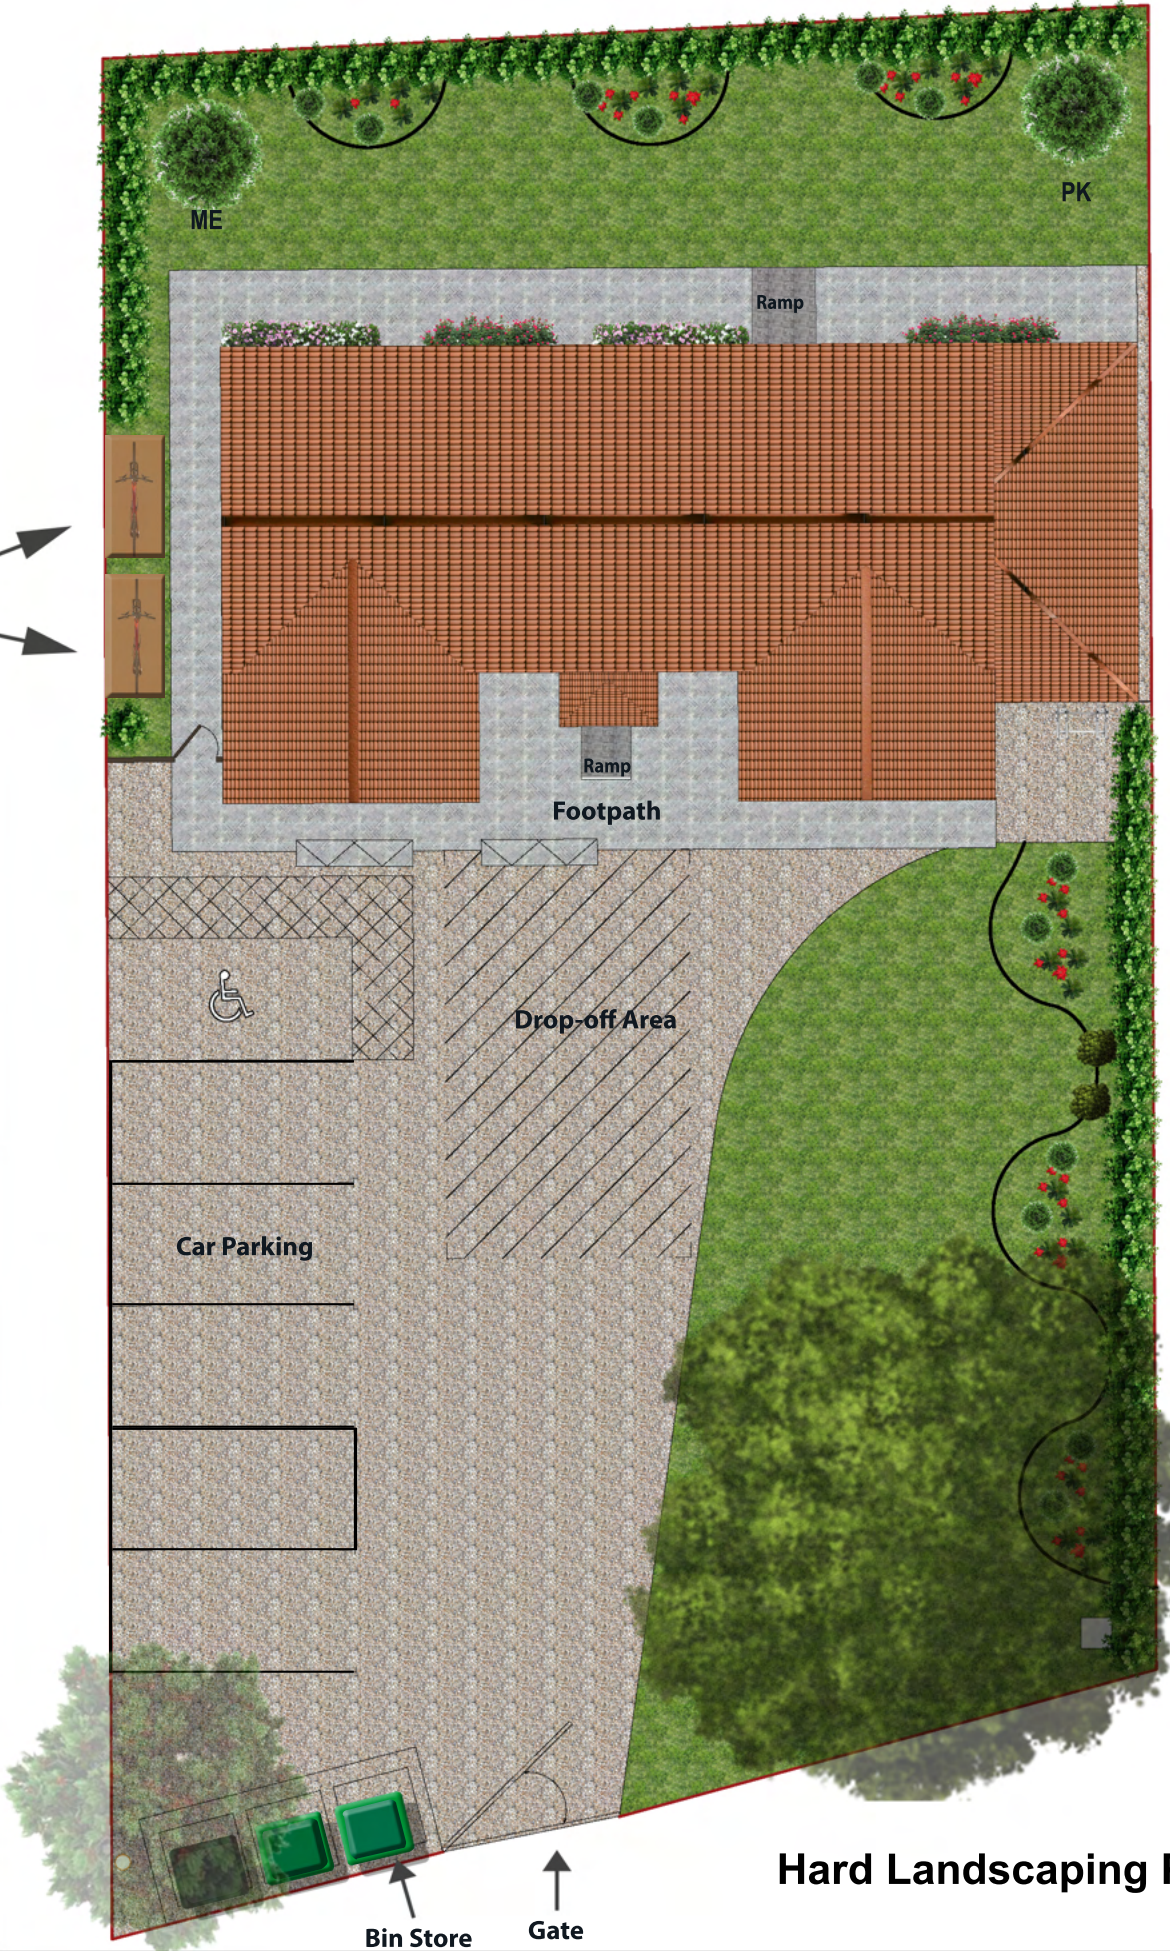

Hard Landscaping Plan

Keys:

-  Footpath (Bradstone Driveway Gray)
-  Existing Fence
-  Gravels

Hopewell Housing (UK) Ltd
Progress Business Centre - Unit 2
Whittle Park Way - Slough - SL1 6DQ

E: u.ahmad@haloinformatics.co.uk
DO NOT SCALE IF IN DOUBT ASK.

No.	Revision/Issue	Date

Site Address	
Oak Tree Cottage - UB10 0BW	
Drawing Title	
Hard Landscaping Plan	
Scale	Checked by
1:75@ A3	
Drawing No	Date
PR0112-017	13/12/2021